


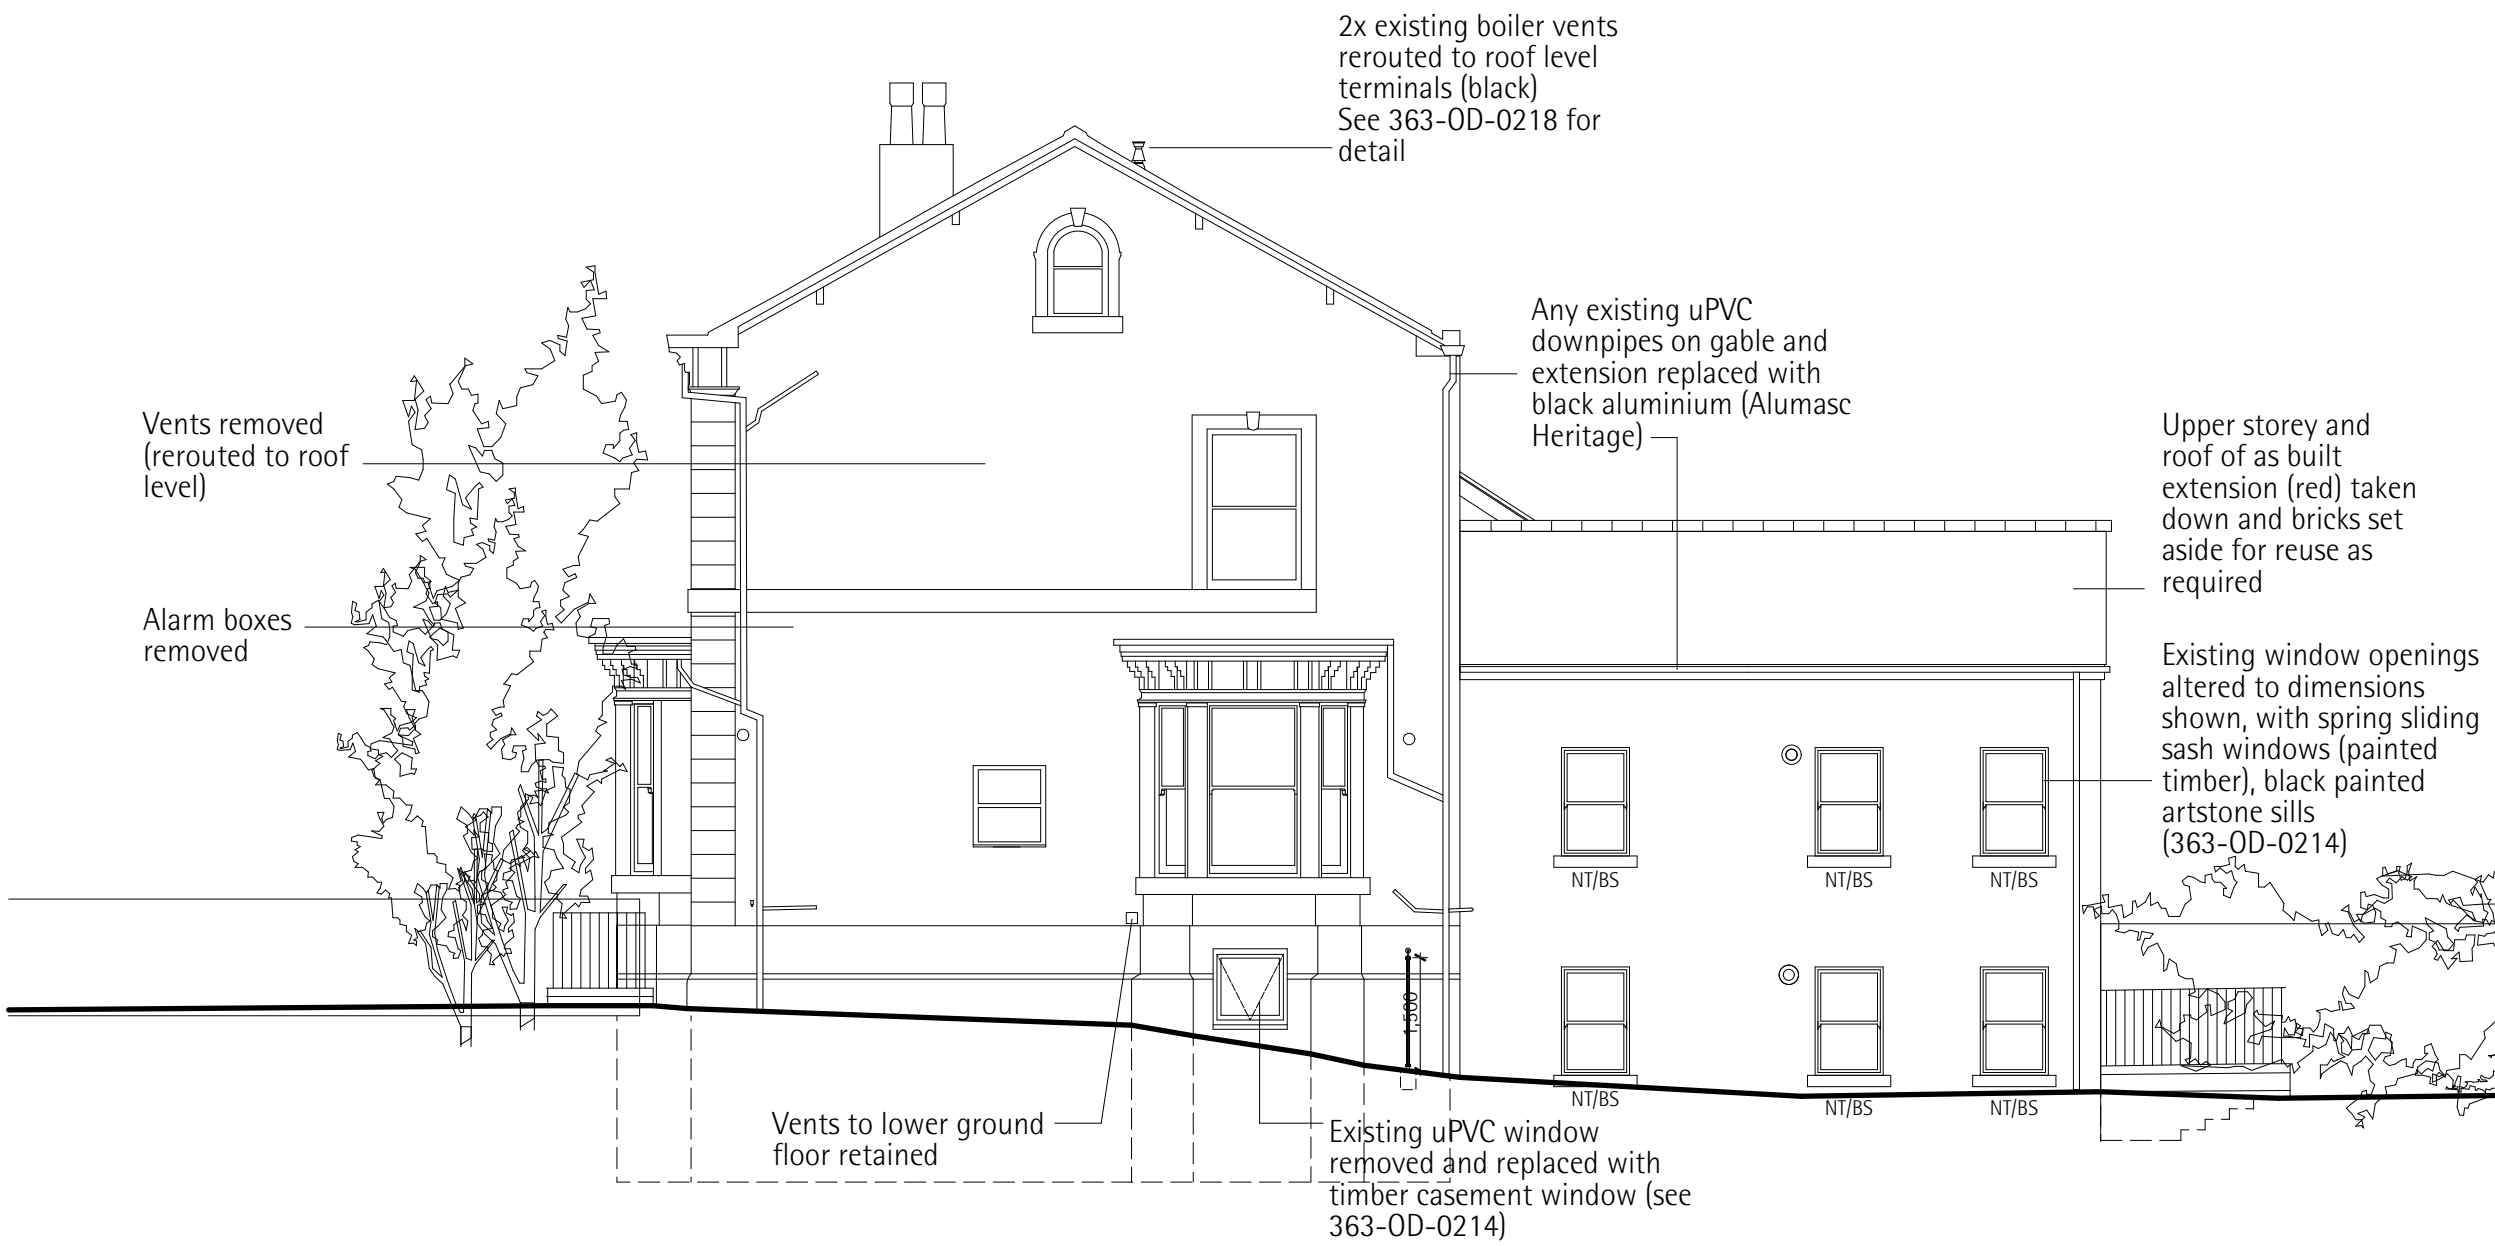


NW Elevation (As Proposed)
1:100



SW Elevation (As Proposed)
1:100



SE Elevation (As Proposed)
1:100

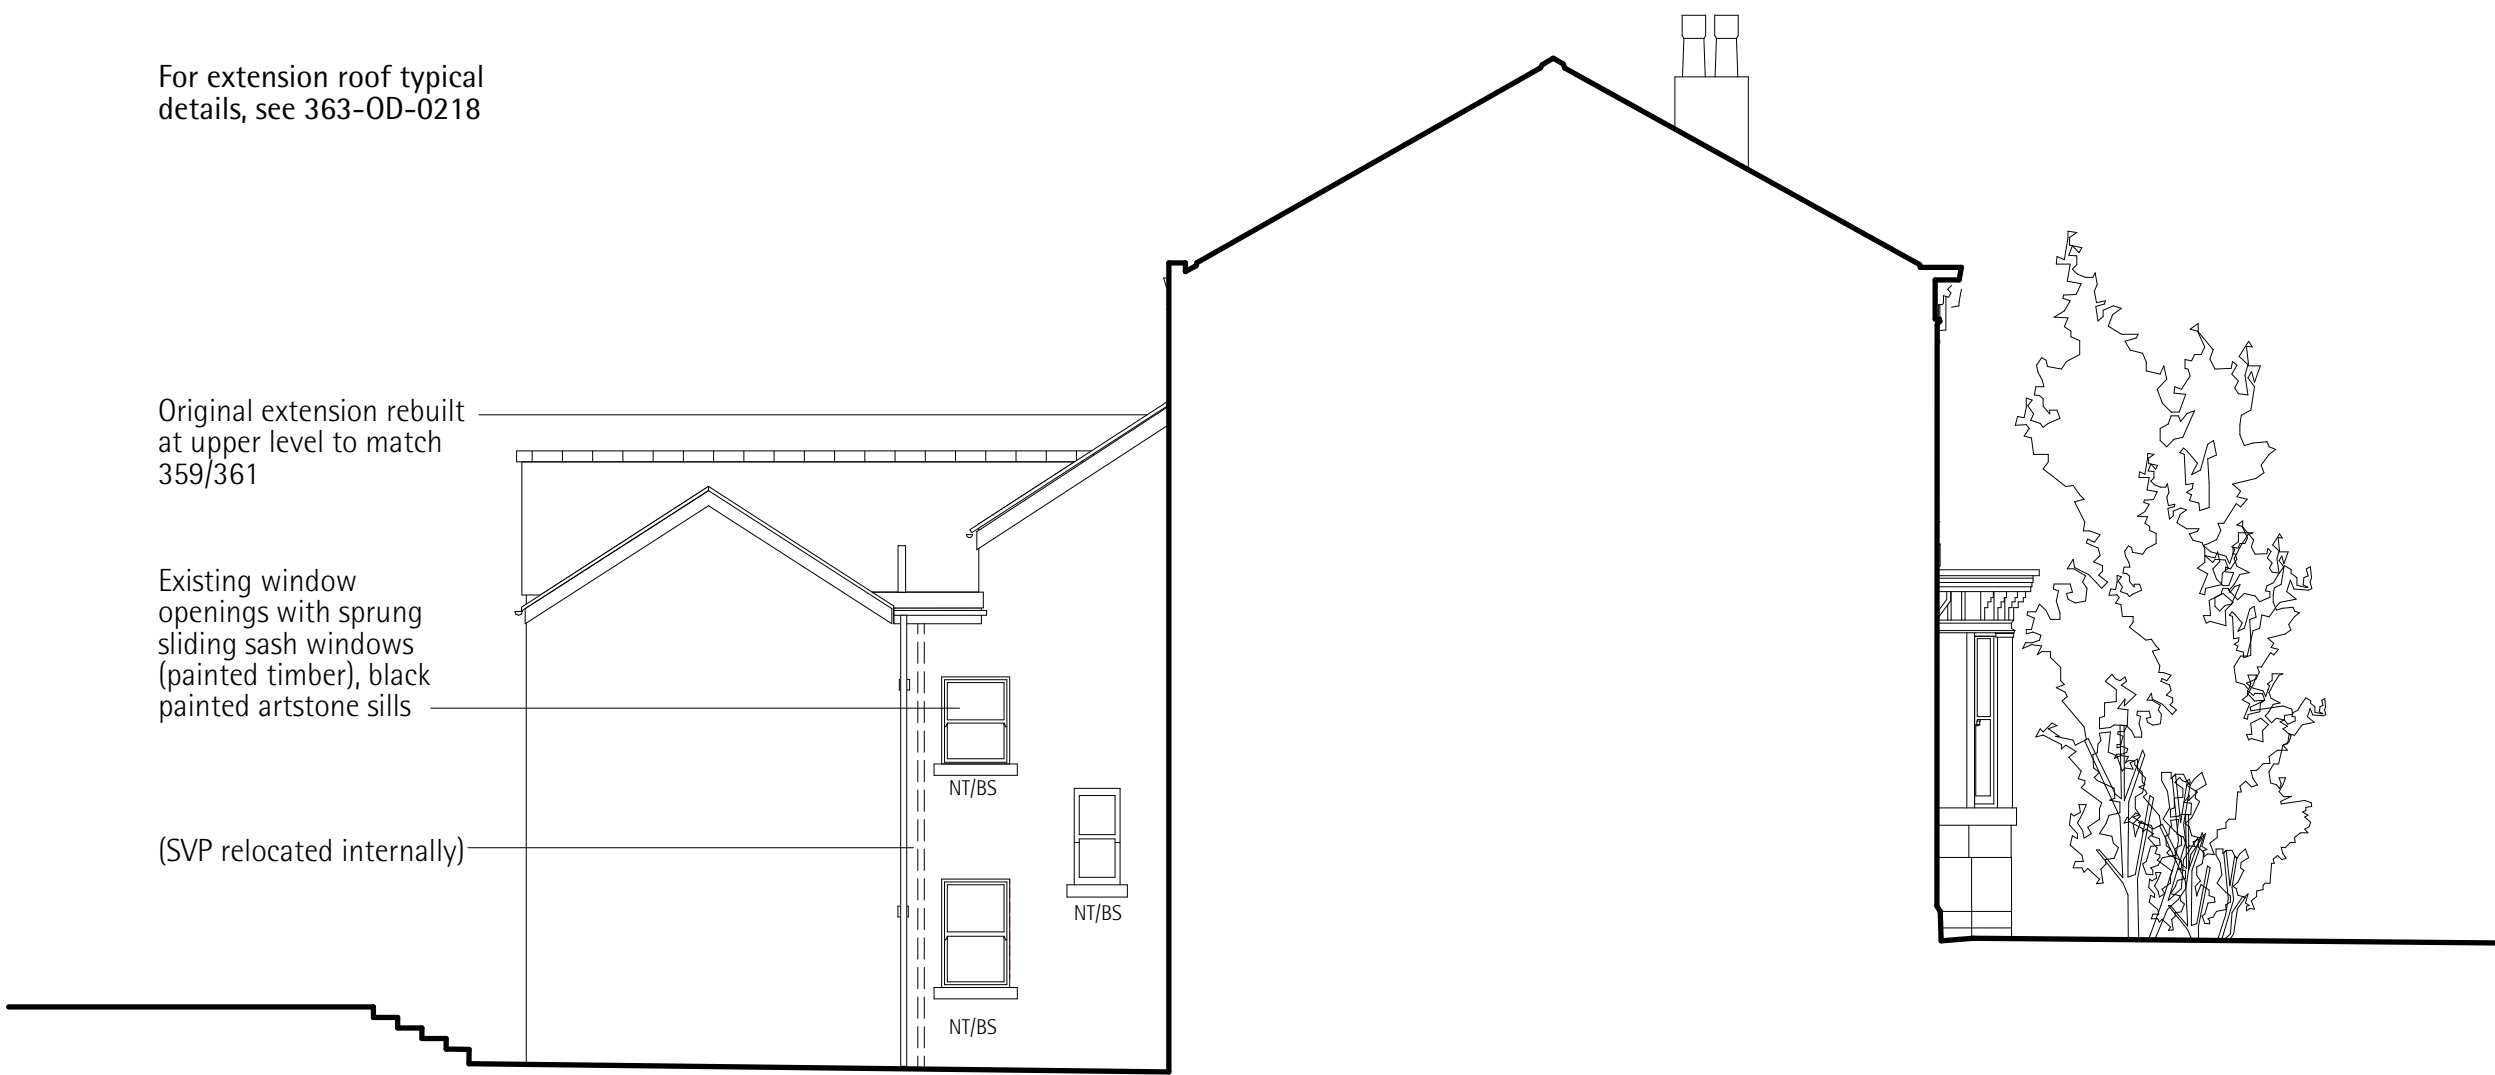

NE Elevation (As Proposed)
1:100

General Notes

- Do not scale drawings, dimensions govern.
- All dimensions are in millimeters unless noted otherwise.
- All dimensions to be field verified before proceeding with work.
- All areas are indicative and approximate only.

This document is copyright ©Arca

Legend	
NT/BS	New timber, brick soldier course lintel
NT/SL	New timber, steel lintel
OT/SL	Old timber, steel lintel
OT/BA	Old timber, brick arch
NT/SA	New timber, segmental arch

Rev	Description	Date
-----	-------------	------



i-Architect 18 Vaughan Road, Manchester, M21 0YL
jane.lesch@i-architect.co.uk

Client:
Feltham Management Ltd
20 Aldwych Avenue Rusholme Manchester M14 5NL UK

Project:
363 Wilmslow Road
New Homes
Manchester

Title:
Elevations (As Proposed)

Stage / Status	
For Planning Approval	
Project Code	Scale @ A1
363	1:100
Drawing Number	Revision
363-OD-0209	01