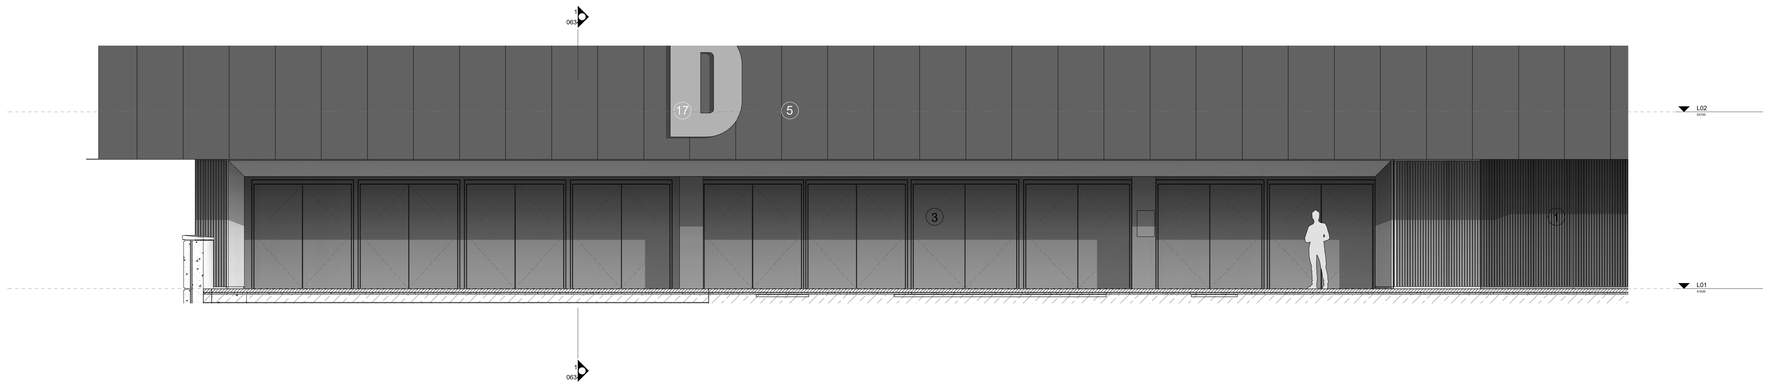

3 NORTHWEST ENTRANCE - ELEVATION LEVEL 01
1 : 50

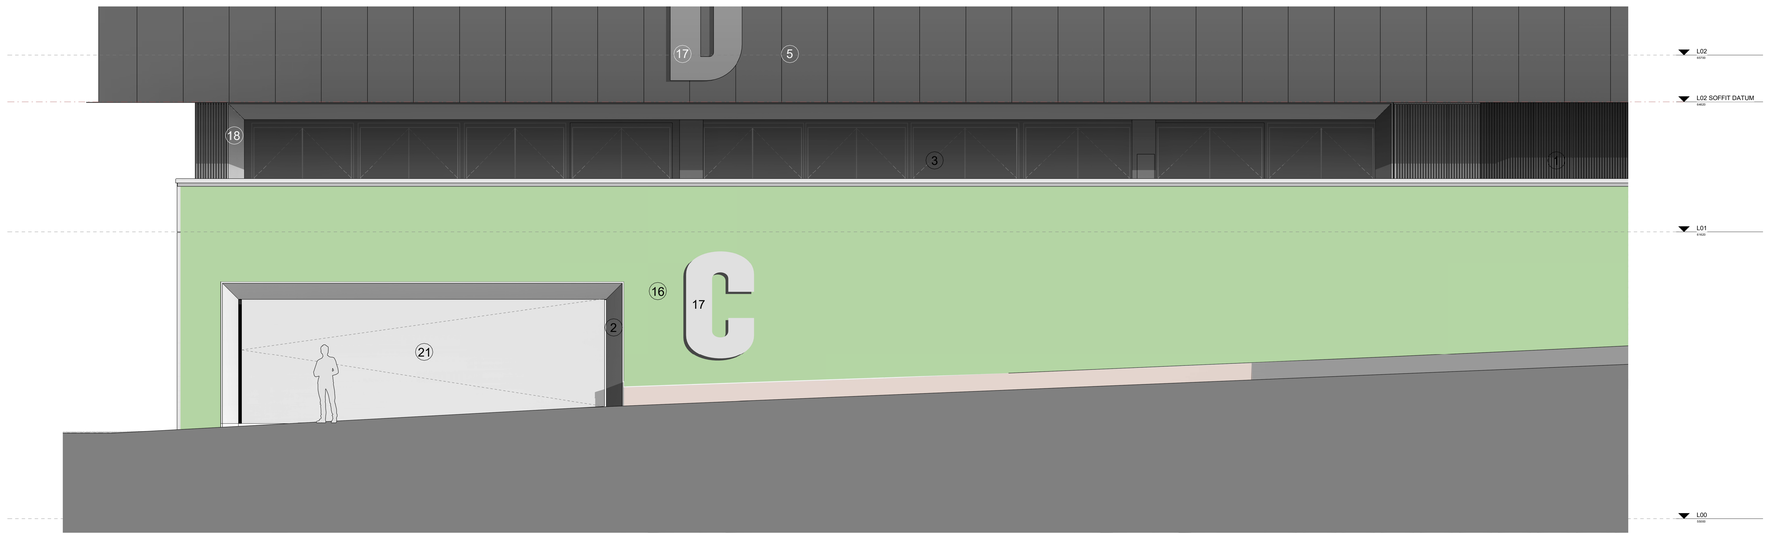

2 NORTHWEST ENTRANCE - ELEVATION LEVEL 00 + 01
1 : 50

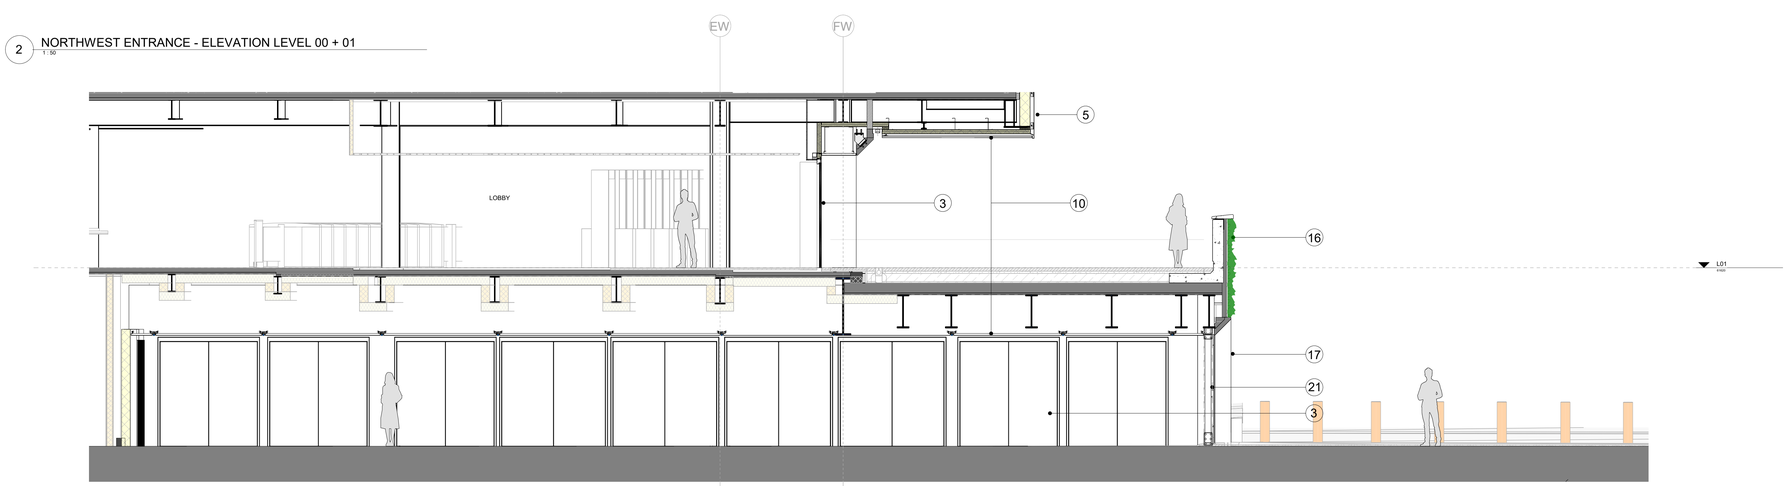

1 NORTHWEST ENTRANCE - SECTION
1 : 50

REVISIONS		
REV	DATE	DESCRIPTION
P00	14.02.2020	PLANNING
P01	03.11.2021	PLANNING NON MATERIAL AMENDMENT
P02	01.03.2022	PLANNING NON MATERIAL AMENDMENT - BUBBLES REMOVED

KEY PLAN





KEY

1. PRECAST CONCRETE FACADE PANEL - RIBBED
2. PRECAST CONCRETE DOOR PORTAL
3. BLACK METAL DOORSET
4. TICKETING CONCIERGE OFFICE WINDOWS
5. BLACK PERFORATED METAL PANEL
6. BLACK PERFORATED METAL PANEL WITH LED BEHIND
7. COMPOSITE FACADE CLADDING PANEL
8. COMPOSITE SOFFIT CLADDING PANEL
9. BLACK METAL SOFFIT PANEL
10. MIRRORED SOFFIT PANEL
11. GREEN SCREEN
12. FOLDING RIBBED GRC CANALSIDE BAR DOORS
13. FLAT BALLAST ROOF
14. OFFICE WINDOW BEHIND PERFORATED CLADDING
15. TICKETING CONCIERGE OFFICE SIGNAGE
16. LIVING WALL
17. WAYFINDING INFORMATION
18. ZONE FOR NAMING RIGHTS SIGNAGE
19. SECURITY ARCHES
20. UP AND OVER LOUVRED LOADING BAY DOOR
21. GRC SWING GATE
22. PRECAST CONCRETE FACADE PANEL

THIS DRAWING IS ONLY TO SCALE IF IT IS REPRODUCED AT THE CORRECT PAPER SIZE

1:50@A0

0 0.5 1 2 4 m

ALL INTERNAL LAYOUTS AND USES ARE SHOWN FOR ILLUSTRATIVE PORPOSES ONLY AND ARE NOT FOR DETERMINATION

CLIENT

OVG International

© COPYRIGHT. ALL RIGHTS RESERVED

THIS WORK IS COPYRIGHT AND CANNOT BE REPRODUCED OR COPIED IN ANY FORM OR BY ANY OTHER MEANS (GRAPHIC, ELECTRONIC OR MECHANICAL, INCLUDING PHOTOCOPYING) WITHOUT THE WRITTEN PERMISSION OF POPULOUS ANY LICENSE, EXPRESS OR IMPLIED, TO USE THIS DOCUMENT FOR ANY PURPOSE WHATSOEVER IS RESTRICTED TO THE TERMS OF THE AGREEMENT OR IMPLIED AGREEMENT BETWEEN POPULOUS AND THE INSTRUCTING PARTY.

USE FIGURED DIMENSIONS IN PREFERENCE TO SCALED. CHECK ALL DIMENSIONS ON SITE BEFORE FABRICATION OR SETTING OUT

ARCHITECT

POPULOUS

14 BLADES COURT | DEODAR ROAD | LONDON | SW15 2NU | UNITED KINGDOM
TELEPHONE +44 (0)20 8874 7666 FACSIMILE +44 (0)20 8874 7470

ALL PRODUCTION & INTELLECTUAL PROPERTY RIGHTS RESERVED © POPULOUS 2009

PROJECT NAME

OVG MANCHESTER

DRAWING TITLE

FACADE - NORTHWEST ENTRANCE

STATUS	PROJECT No.
PLANNING NON MATERIAL AMENDMENT	4933

DATE	SCALE	SIZE
14.02.2020	1 : 50	A0

DRAWN	CHECKED	APPROVED
MR	PG	DS

PROJECT	ORIGIN	ZONE	LEVEL	TYPE	ROLE	DRAWING	REV
BRA-POP-	XX-	GF-	DR-	A-		0634	P02