


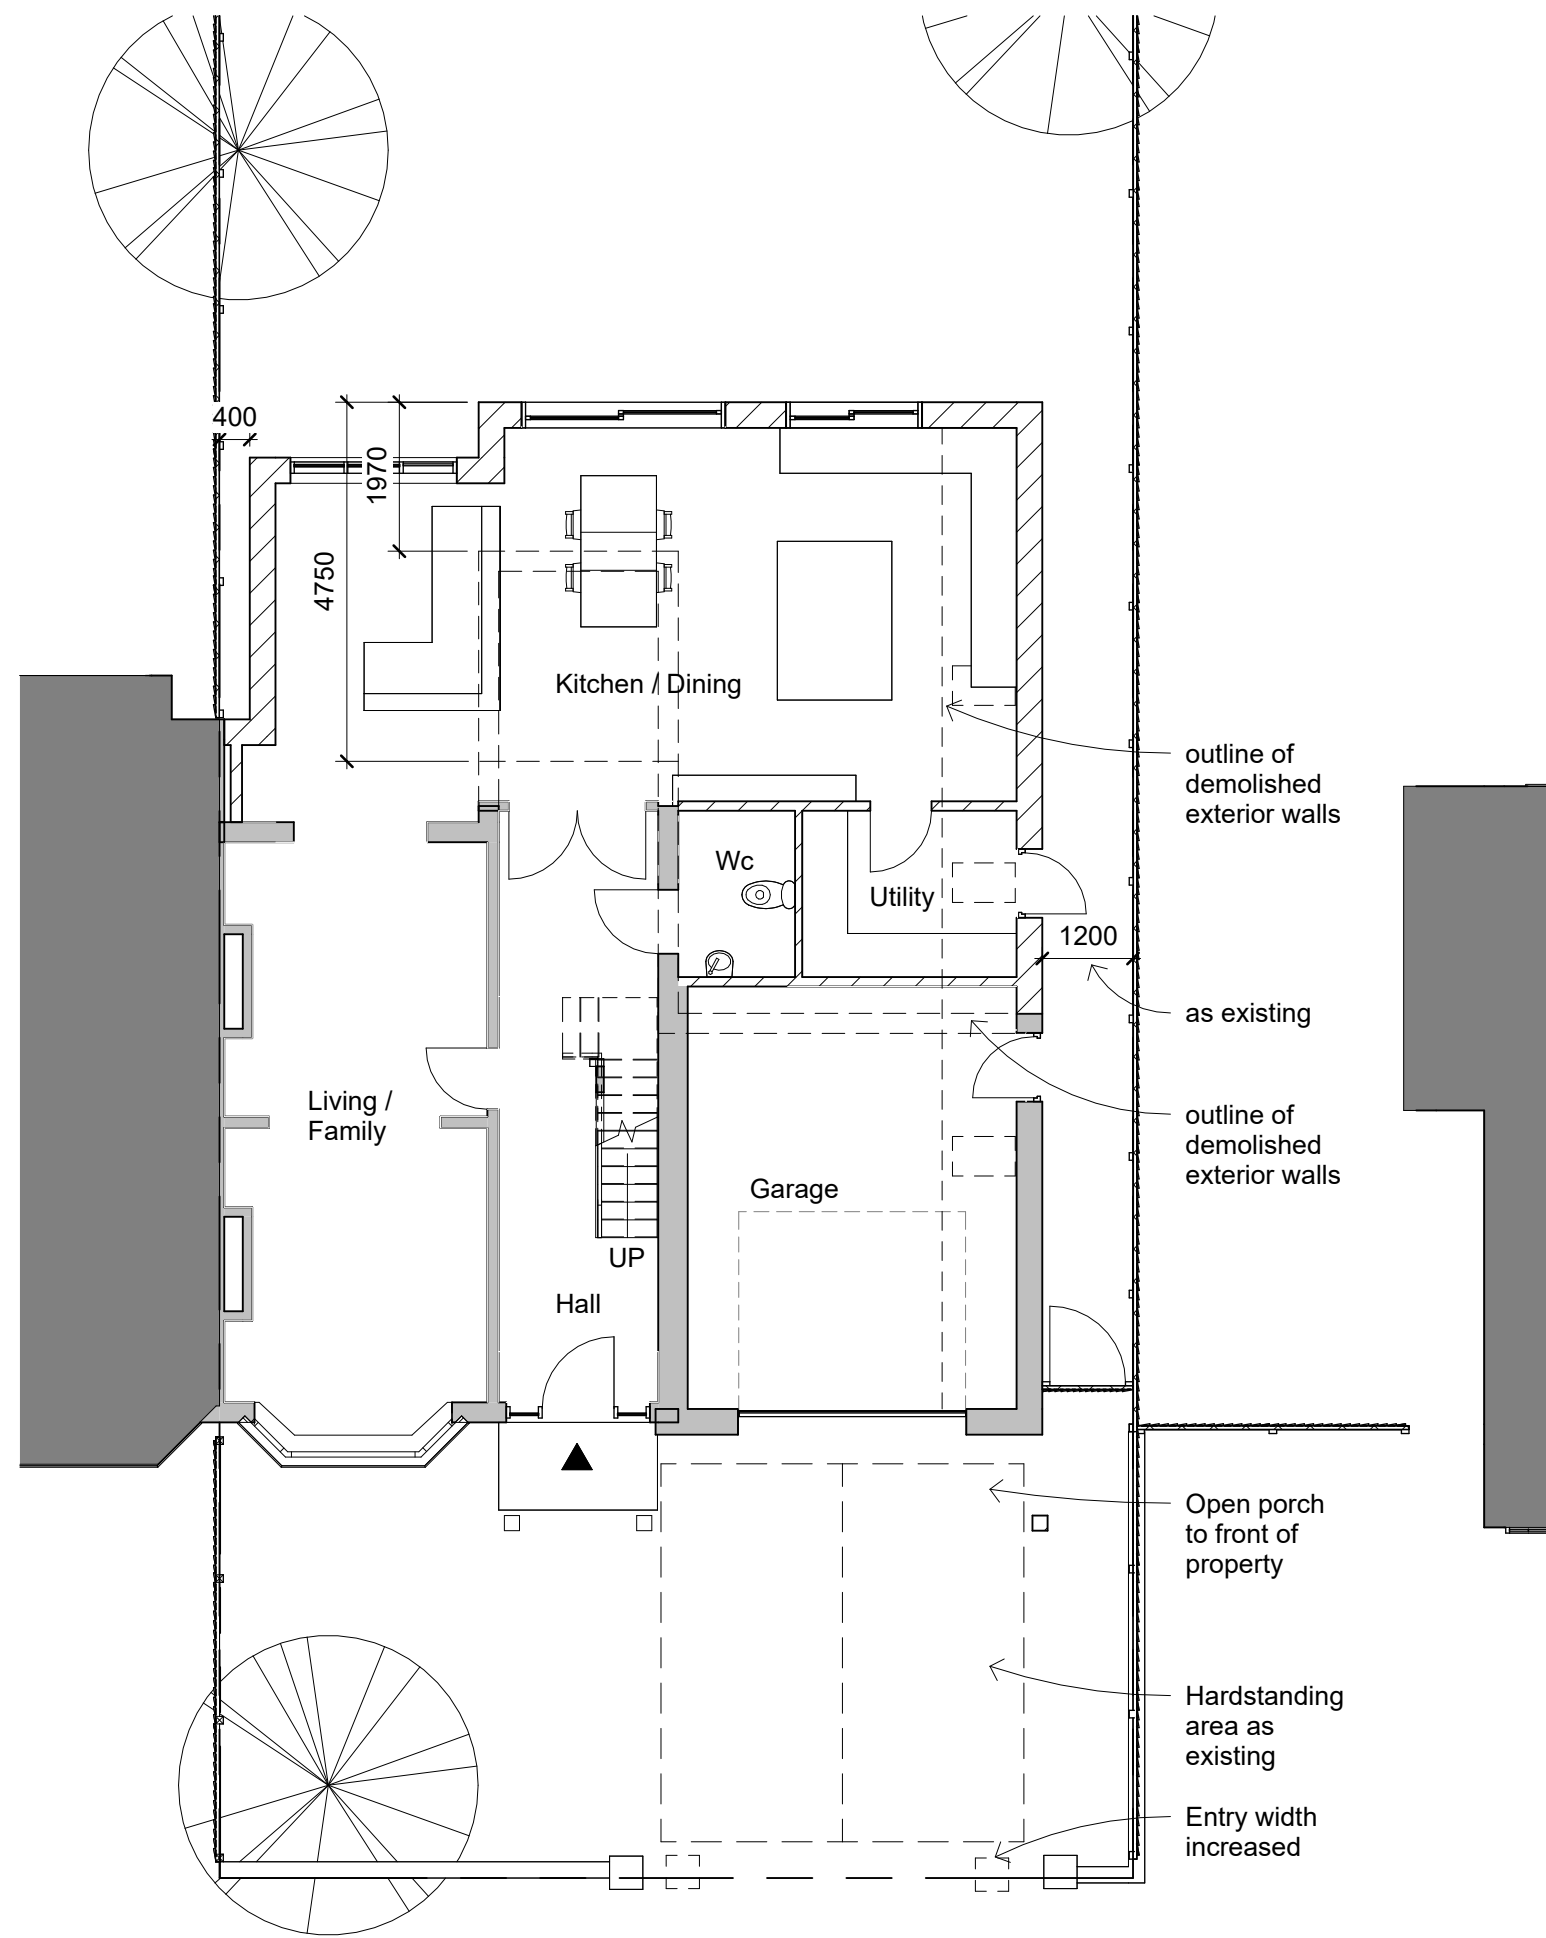


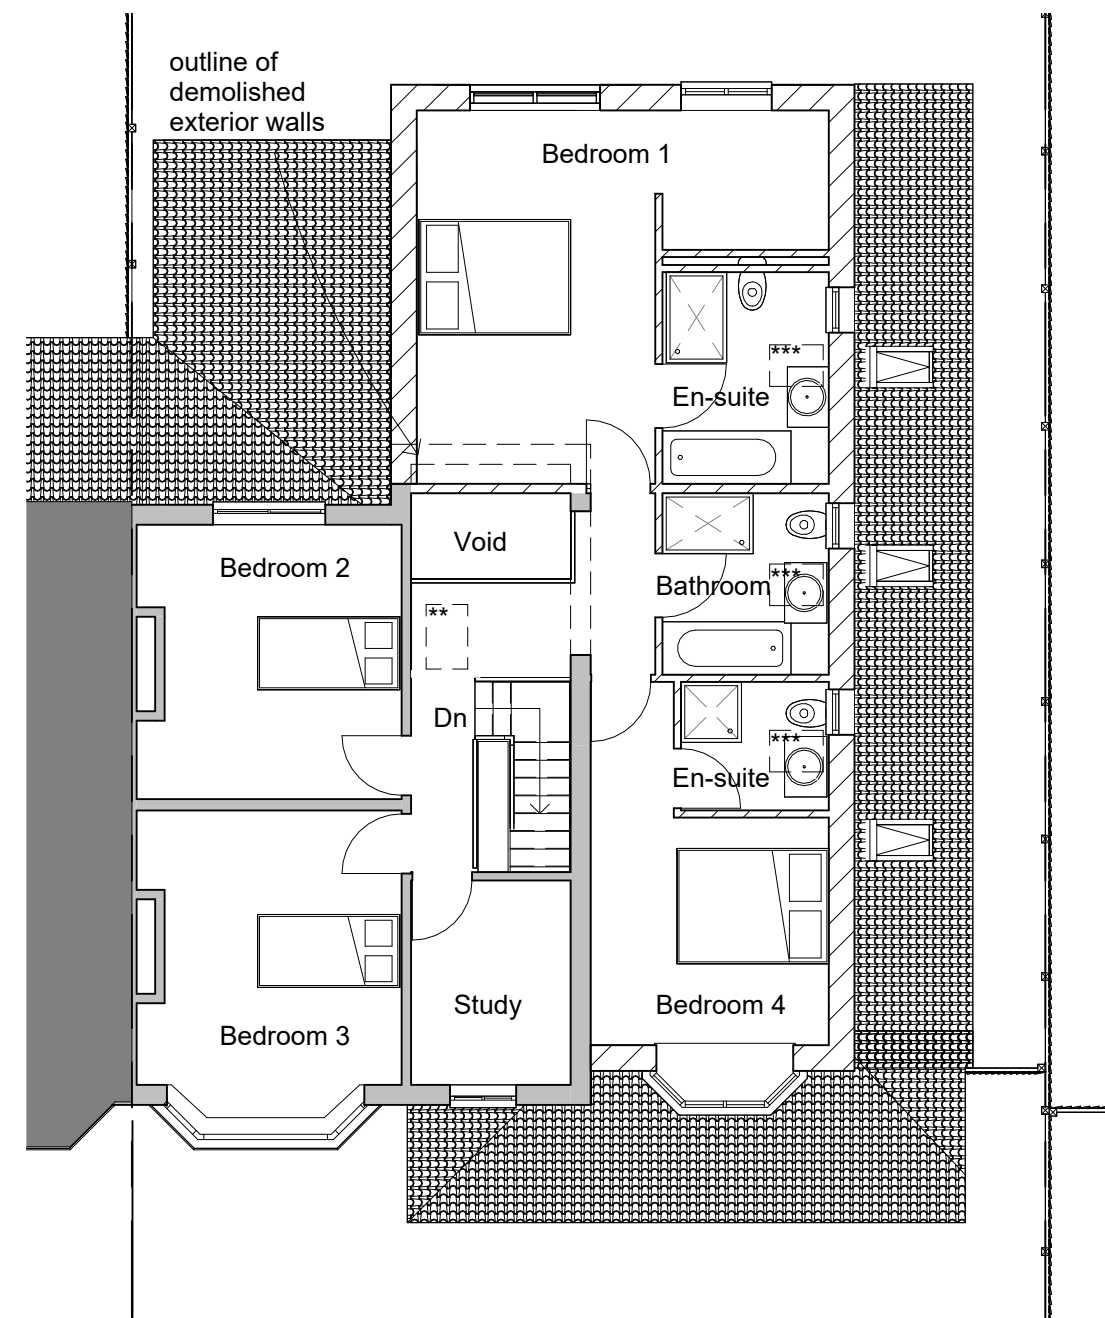

1 Ground Floor Proposed Layout
1 : 100

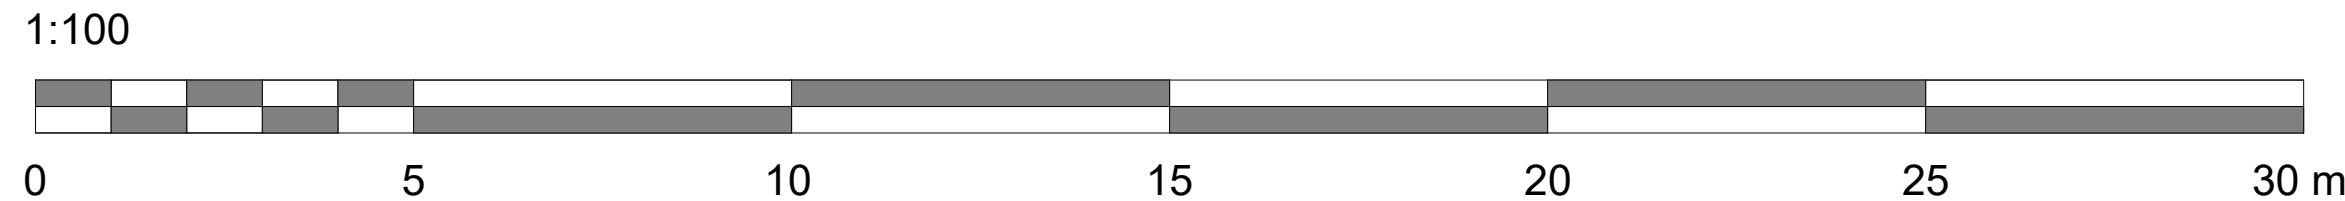

2 First Floor Proposed Layout
1 : 100

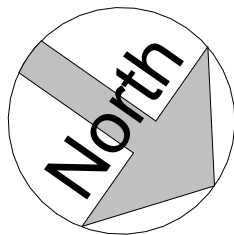

** denotes skylights over (>3m above floor level)
*** denotes skylight over (>2.4m above floor level)

Revisions.		
No.	Description	Date
A	1st Fl Extension reduced	19/4/22

CODE	SUITABILITY DESCRIPTION
STATUS	PURPOSE OF ISSUE

GAVIN BLAKE RIBA FRSA
CHARTERED ARCHITECT

The Studio, 47 Church Lane, Sale, Cheshire, M33 5GW.
Email: oakfield@clara.co.uk

Project.
35 Sandilands Road,
M23 9JN

Title.
Proposed Plans

Client.
Mr and Mrs Blake

Drawn By: GB	Checked by: Checker	Date: Issue Date
Scale (@A2): 1 : 100		Project Number: 1035
Drawing Number. PR10		Rev. A