



FINISH SPECIFICATION


FINISH TYPE: ANODISED
THICKNESS: AA25
COLOUR REF: AS NOTED

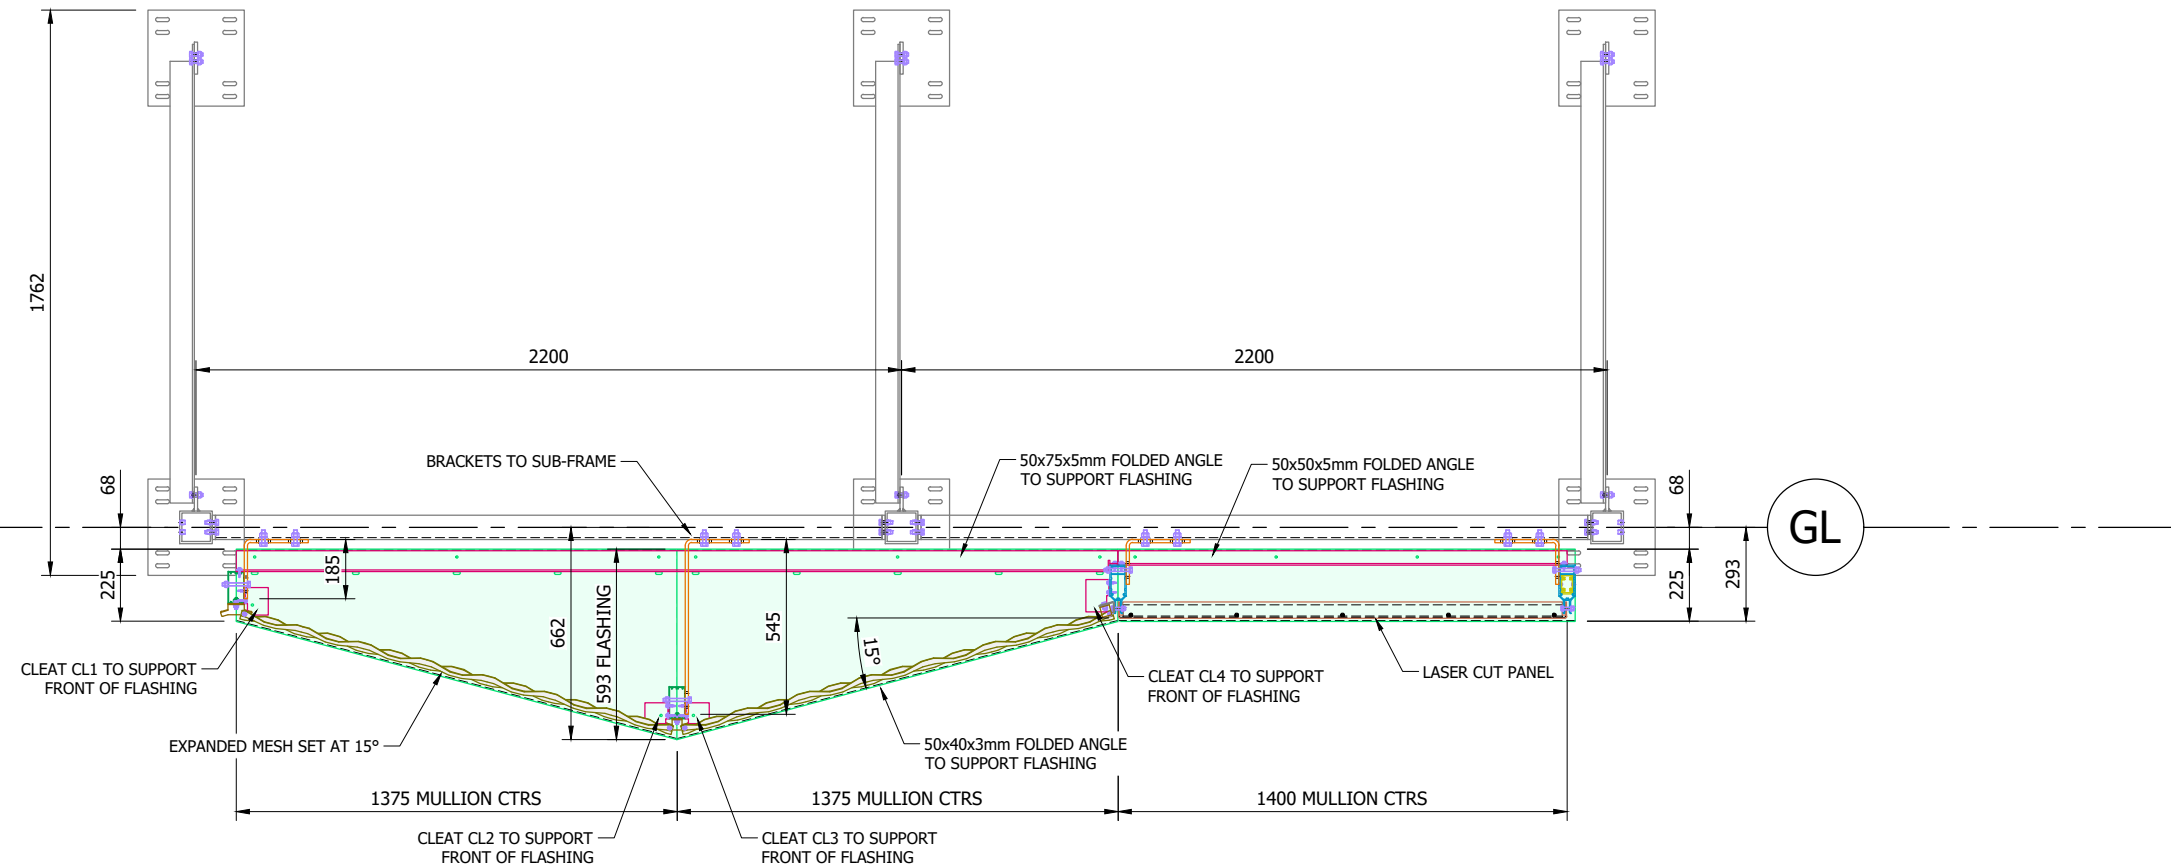

SAMPLE BAY UPPER CLADDING PLAN

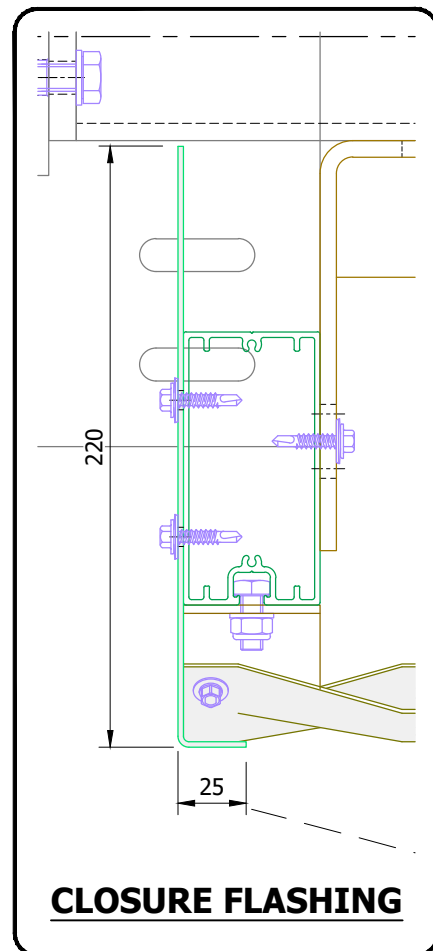

CLOSURE FLASHING

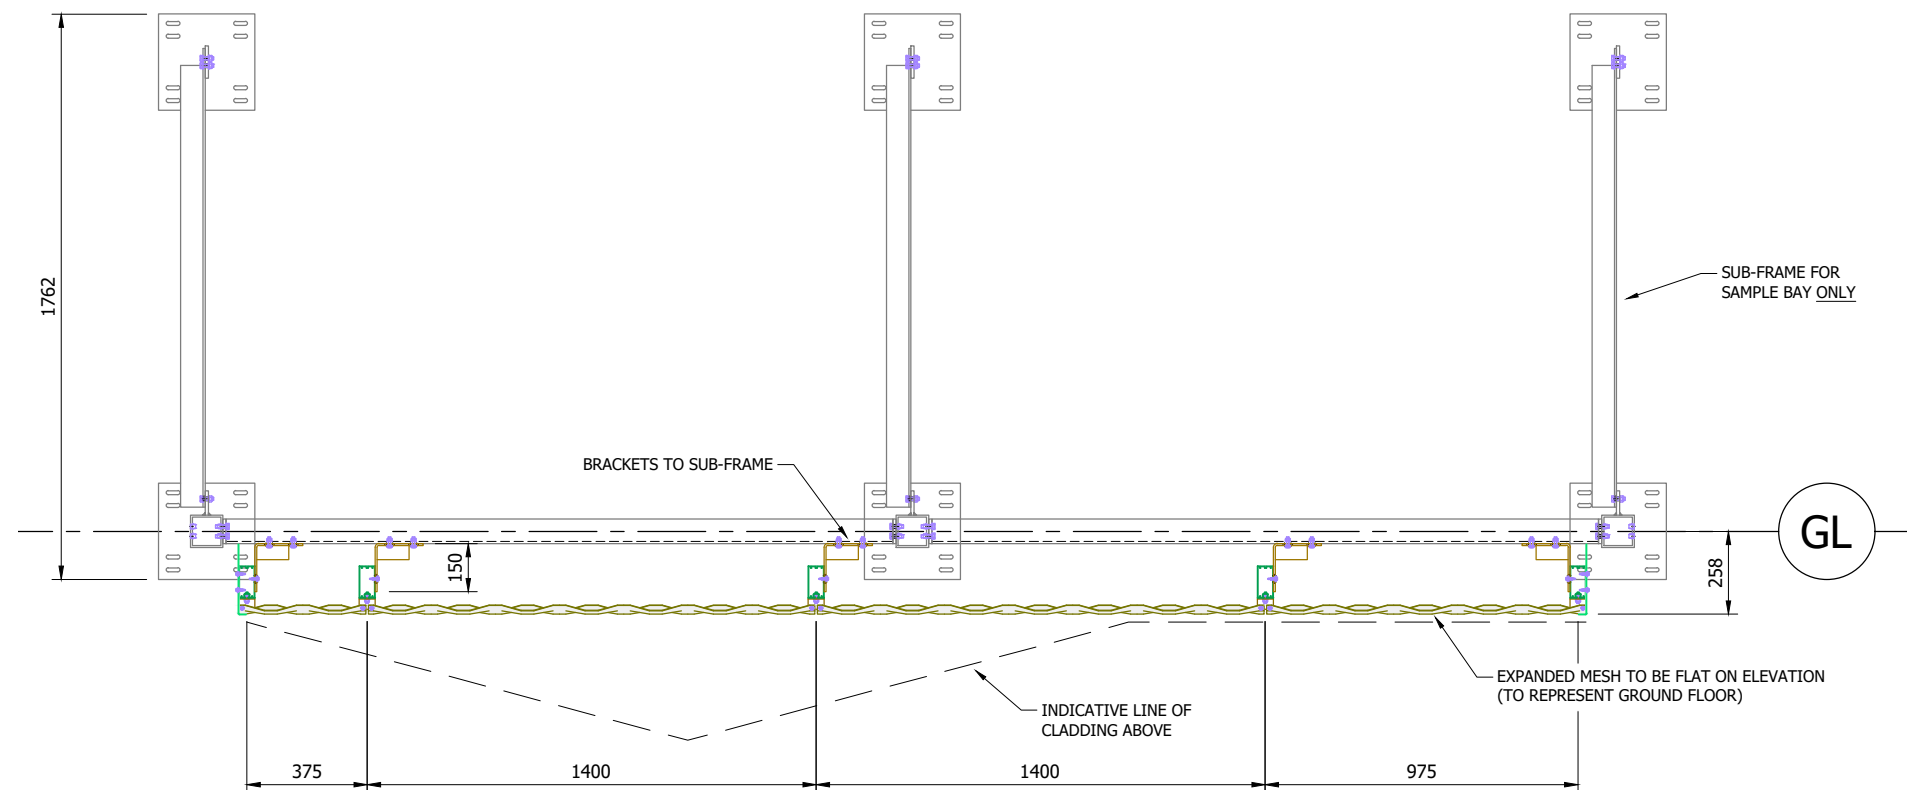

SAMPLE BAY LOWER CLADDING PLAN

This drawing & copyright belongs to Maple Sunscreening Ltd. Do not copy, reproduce or supply any information without prior written permission.

C	EMG	CLOSURE FLASHING ADDED.	
B	EMG	CONSTRUCTION ISSUE.	
A	EMG	REVISED DESIGN APPROVAL.	
Rev:	Init/Date:	AMENDED PANEL CENTRES & ADDED FLASHING AT SPLIT.	Chk:

MAPLE

Units 11a-11d Bramhall Technology Park, Pepper Rd,
Hazel Grove, Stockport, Cheshire, SK7 5SA

Tel: 0161 456 6644

www.maplesunscreening.co.uk

Project Title:
NORTH MANCHESTER GENERAL HOSPITAL

Client:
MORGAN SINDALL

Maple Project Ref: EX31618
Maple Element Ref:

Site Address:

Drawing Title:
LASER CUT PANELS & EXP. MESH FACADE
SAMPLE BAY PLANS

Drawn: EMG
Checked: ADJ
Date: 25/05/2021

Scale: DO NOT SCALE
Paper Size: A3 LANDSCAPE

Status: CONSTRUCTION
Revision: C

Document Reference:
EX31618-01C-D-D02