



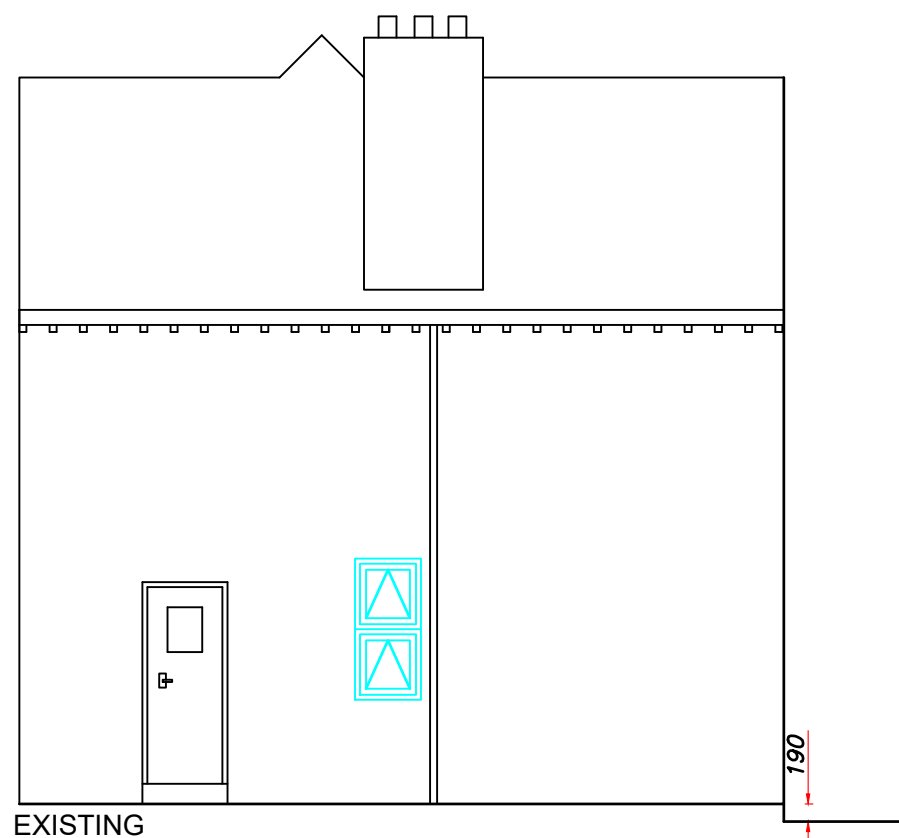

Existing Elevation

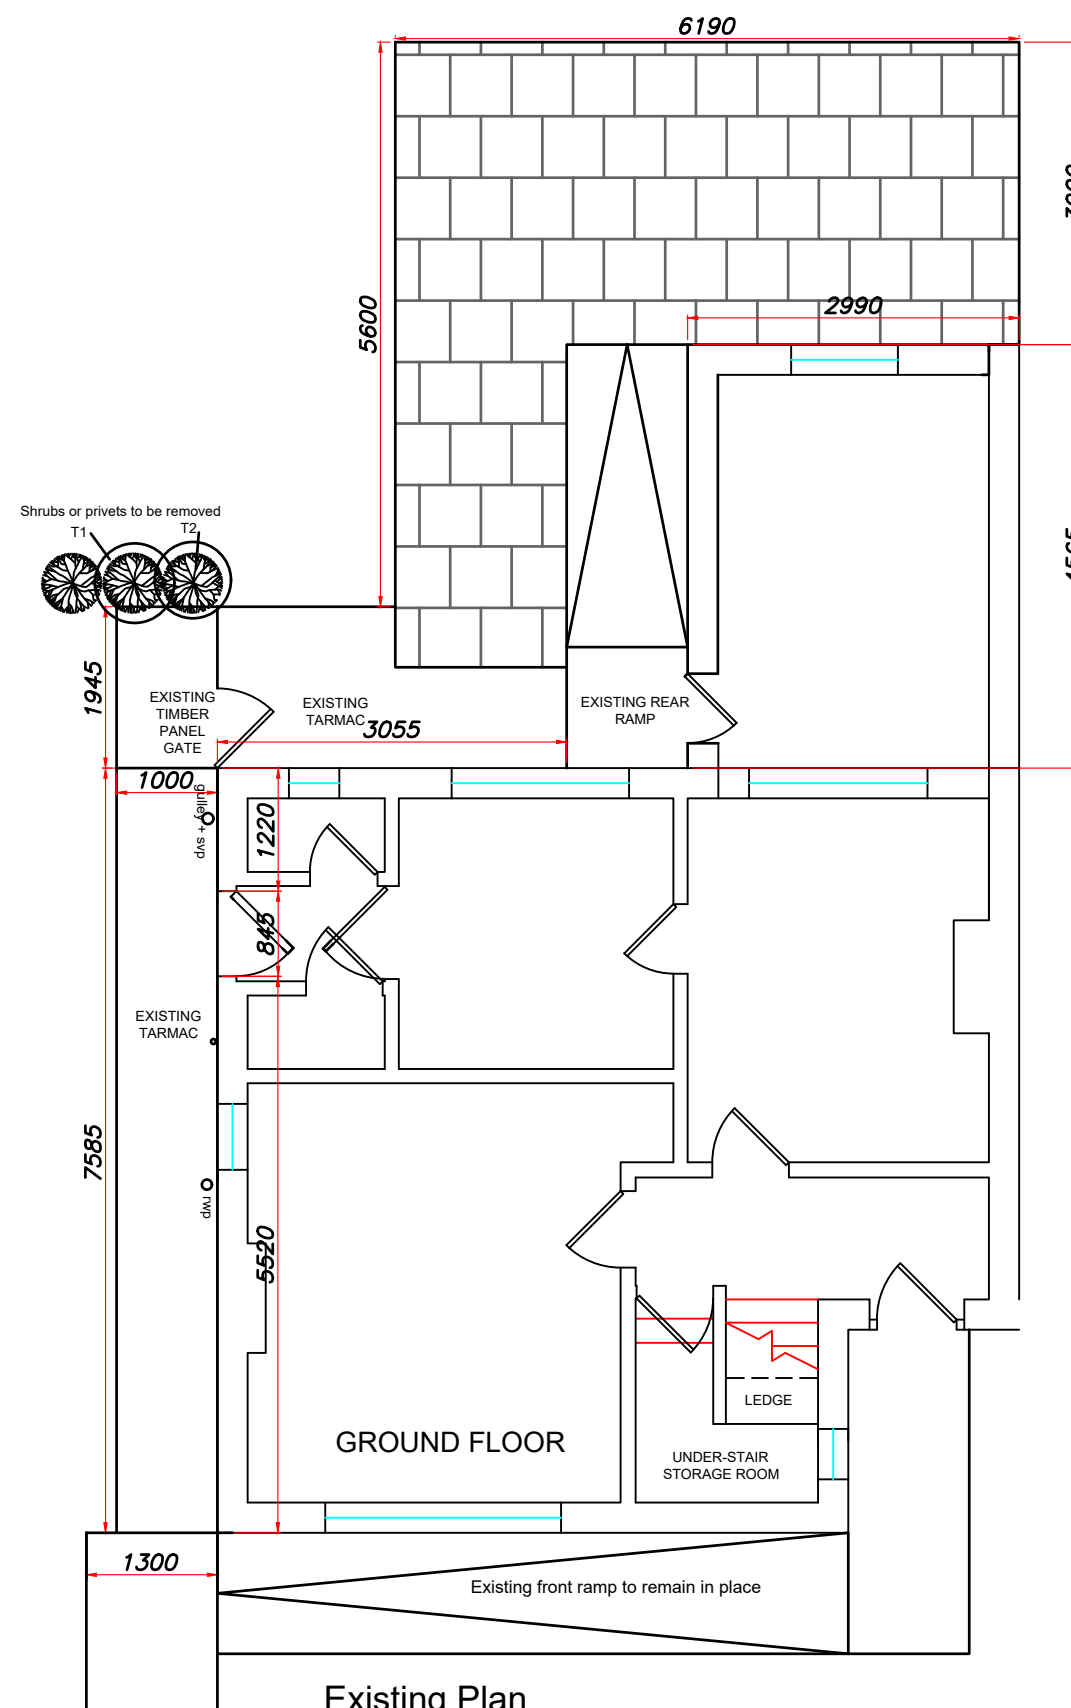

Existing Plan