


CONVERSION OF GROUND FLOOR OFFICE PREMISES

# INDIA HOUSE

WHITWORTH STREET, MANCHESTER



Right Hand Side Gable Elevation Scale: 1:100

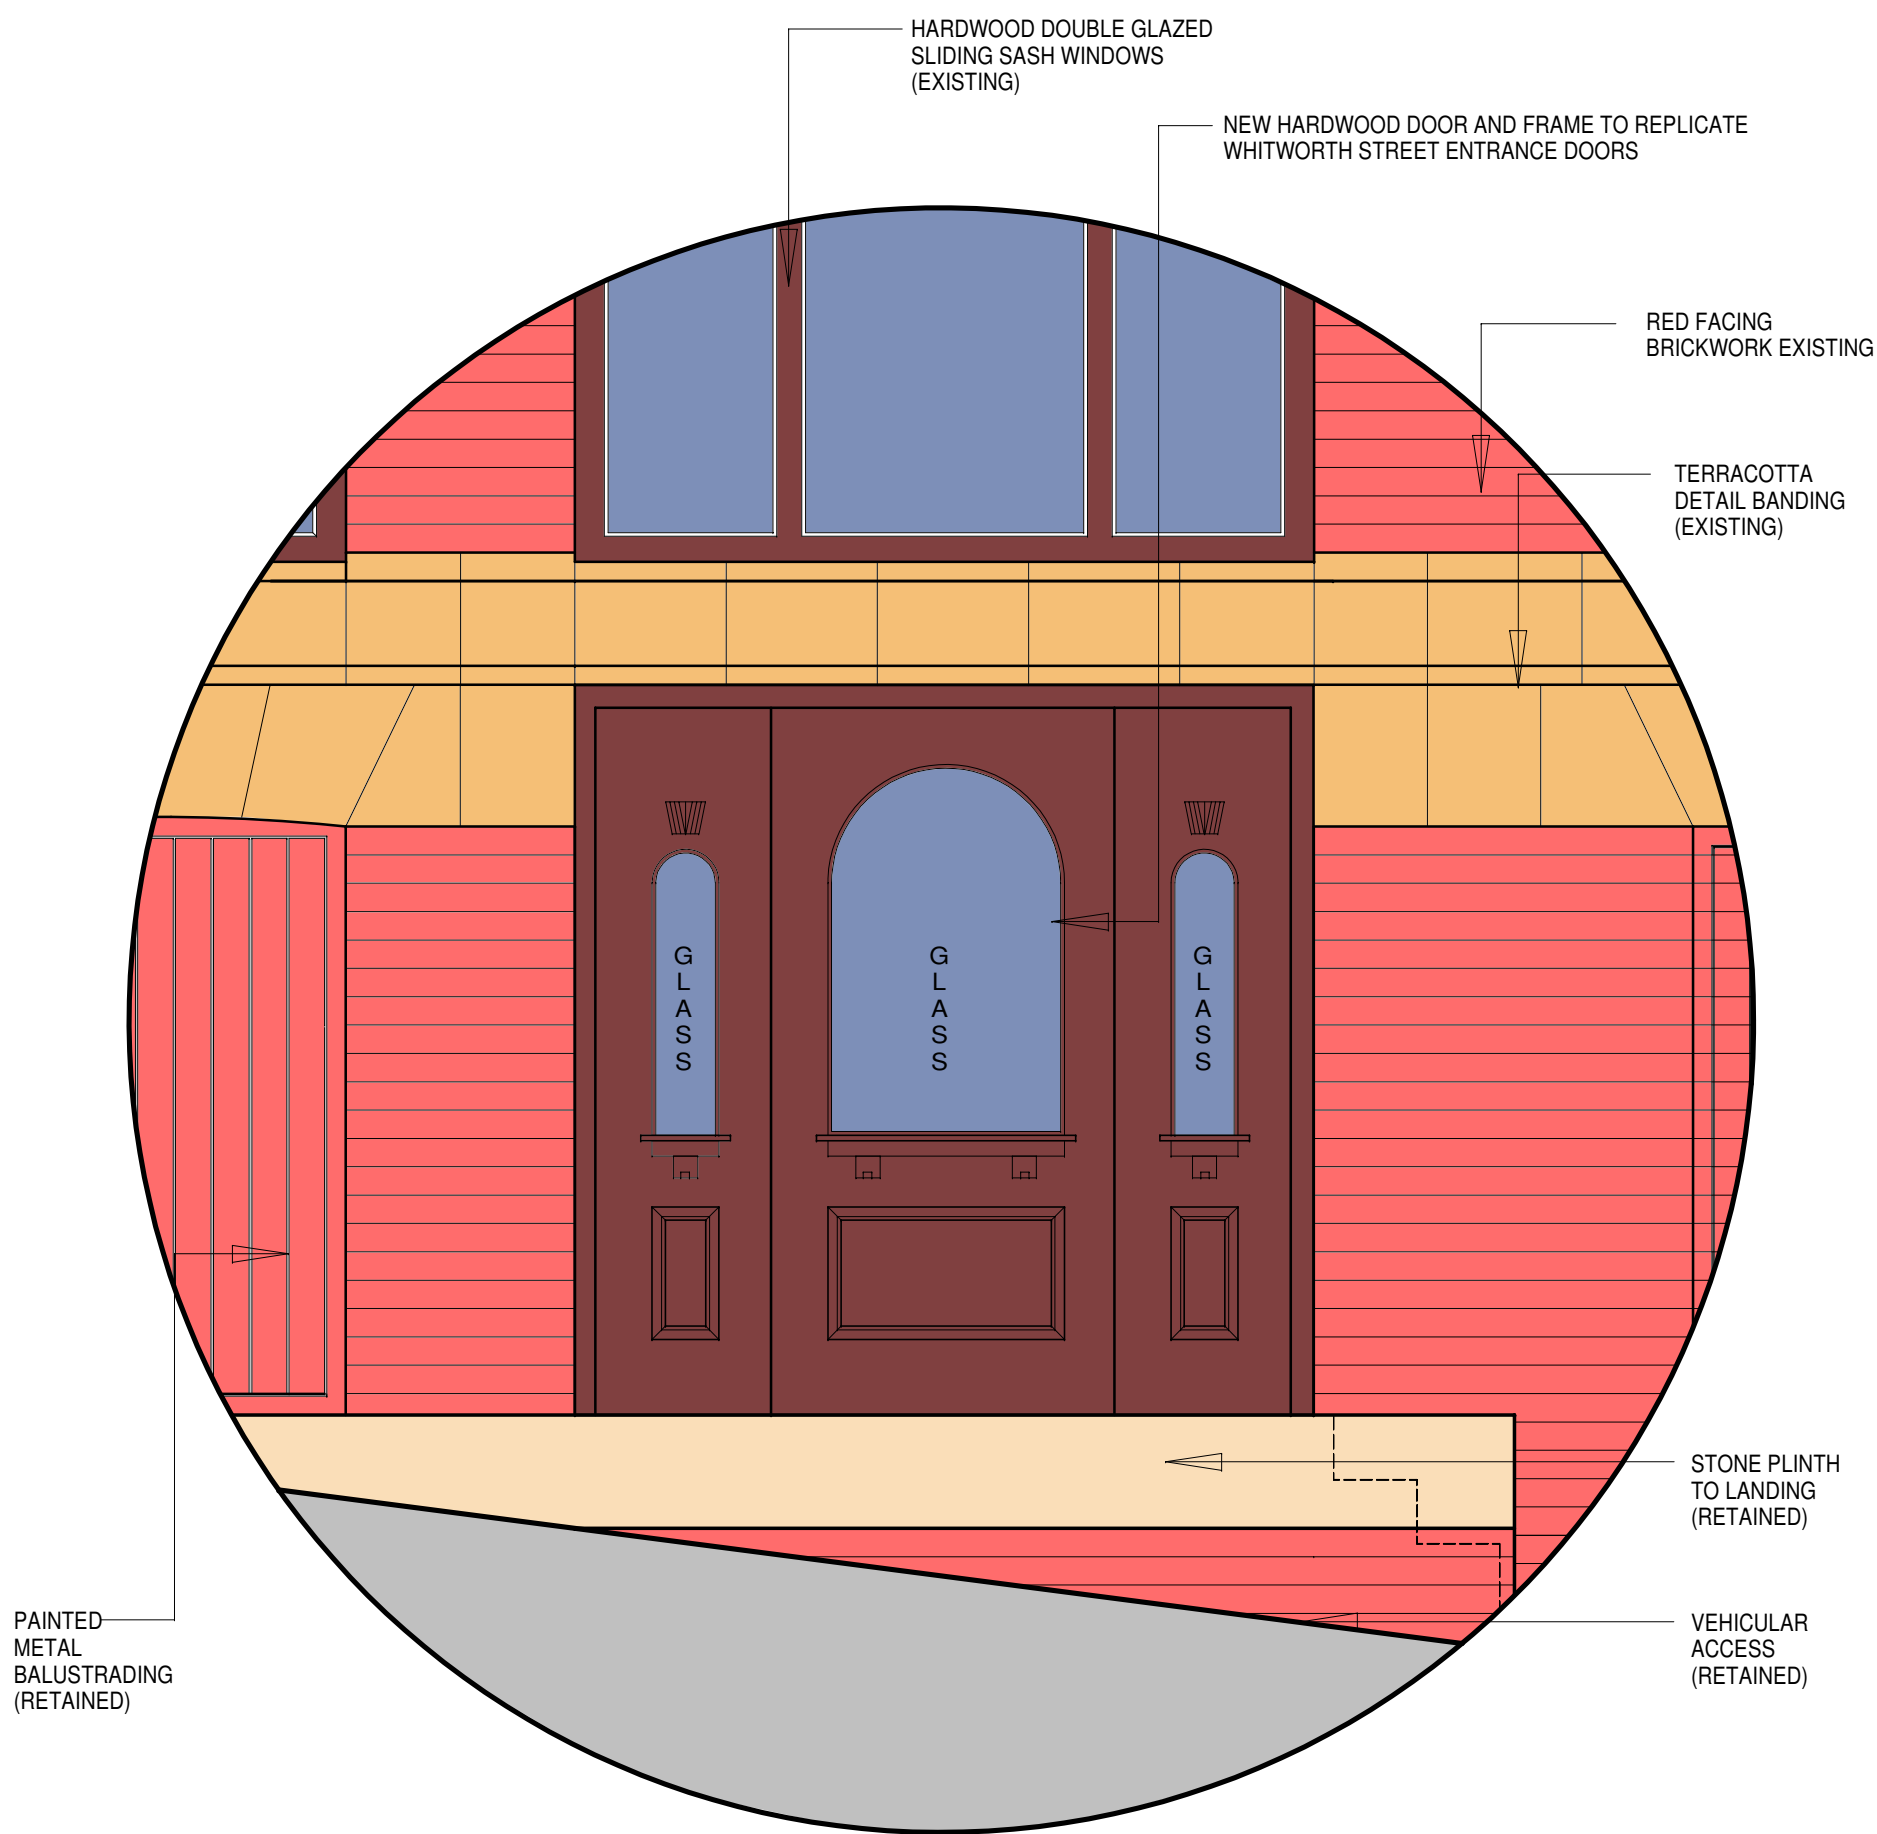

PROPOSED PART ELEVATION - A  
Scale 1:20



Right Hand Side Gable Elevation Scale: 1:100

**nicol thomas**

| Revision | Date | Details |
|----------|------|---------|
|          |      |         |
|          |      |         |
nicol thomas  
architects project managers construction cost consultants CDM  
co-ordinators  
Registered in England and Wales Reg No. 2140639  
Quality Assured to BS EN ISO 9001:1994 Certificate Number GB 4723  
Heyside House Blackshaw Lane Heyside Royton Oldham OL2 6NS  
01706 290088 01706 290099 e:oldham@nicolthomas.com  
Also at Birmingham (Registered office)  
Do not scale from this drawing. All dimensions must be checked and  
verified before preparing production drawings or commencing works.  
This drawing and its design is the copyright of Nicol Thomas Ltd  
and may not be reproduced in any form whatsoever without their  
prior express written consent.

|                                 |                                           |           |  |
|---------------------------------|-------------------------------------------|-----------|--|
| Client:                         | The Guinness Partnership                  |           |  |
| Job:                            | India House, Whitworth Street, Manchester |           |  |
| Drawing title:                  | Proposed Elevations - Sheet 2 of 2        |           |  |
| Drawing Number:<br>(Job number) | M4371.C.03                                | Revision: |  |
| Scale:                          | 1:100 / 1:20 @A1                          |           |  |
| Date:                           | June 2021                                 |           |  |
| Drawn by/ checked by:           |                                           |           |  |