




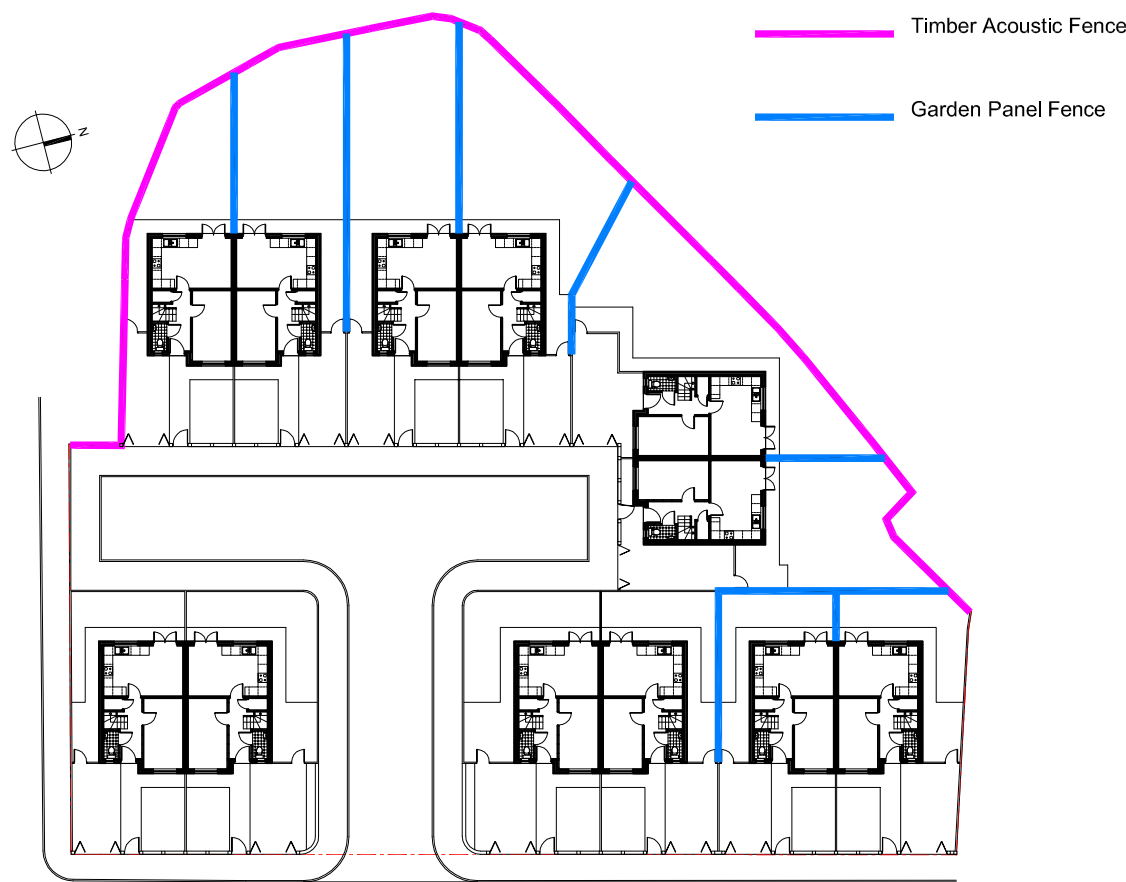


Proposed Site Plan 1:500

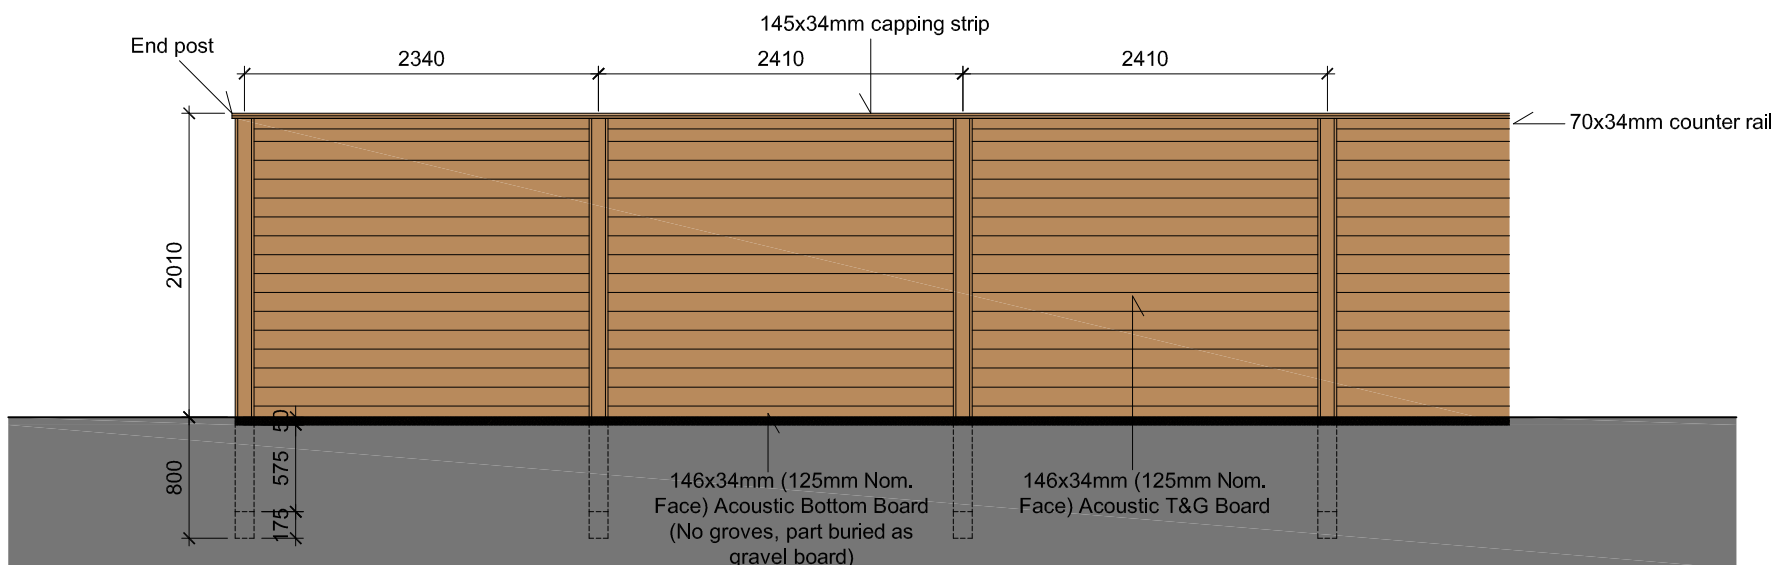


Proposed Timber Acoustic Fence Elevation 1:50

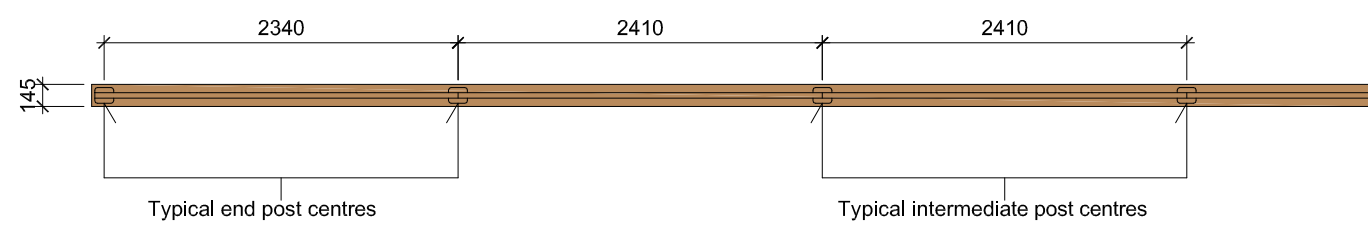

Proposed Timber Acoustic Fence Plan 1:50

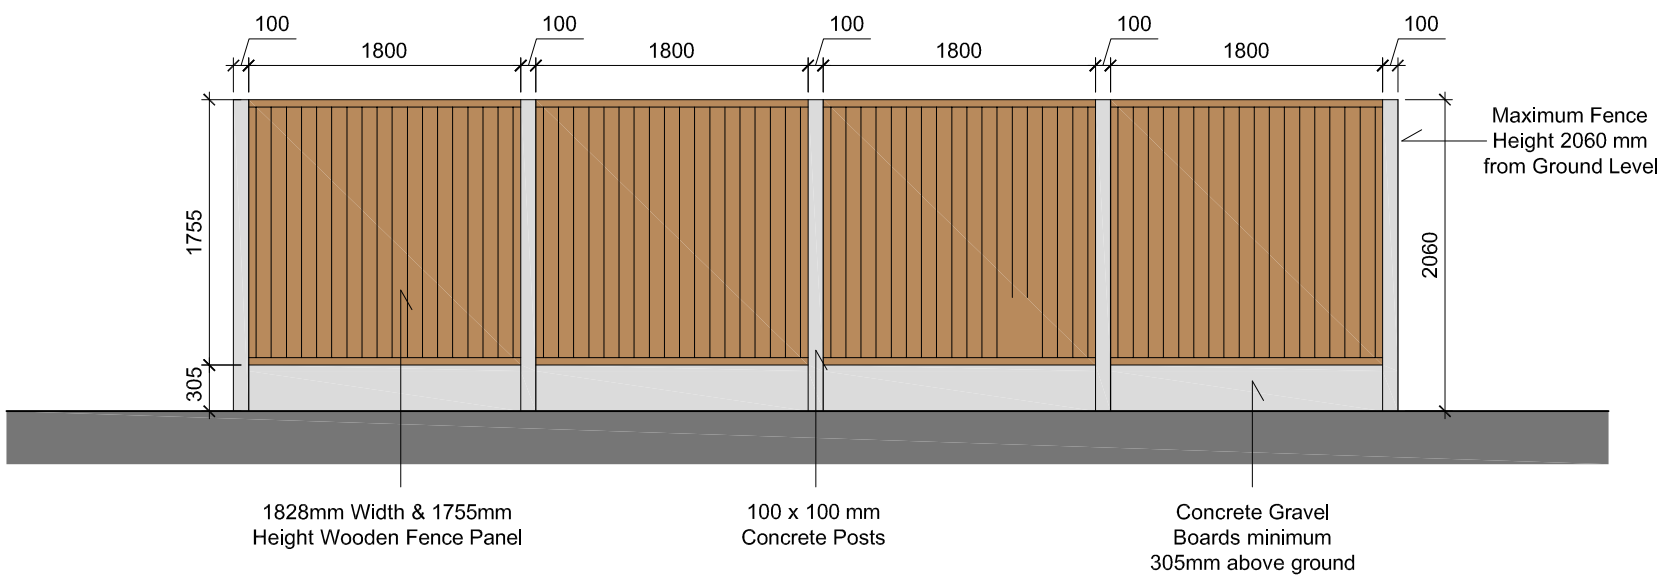

Proposed Garden Panel Fence Elevation 1:50

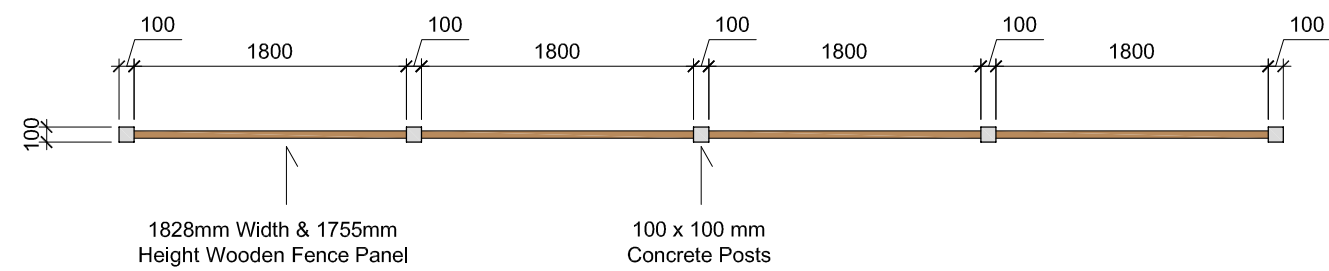

Proposed Garden Panel Fence Plan 1:50