


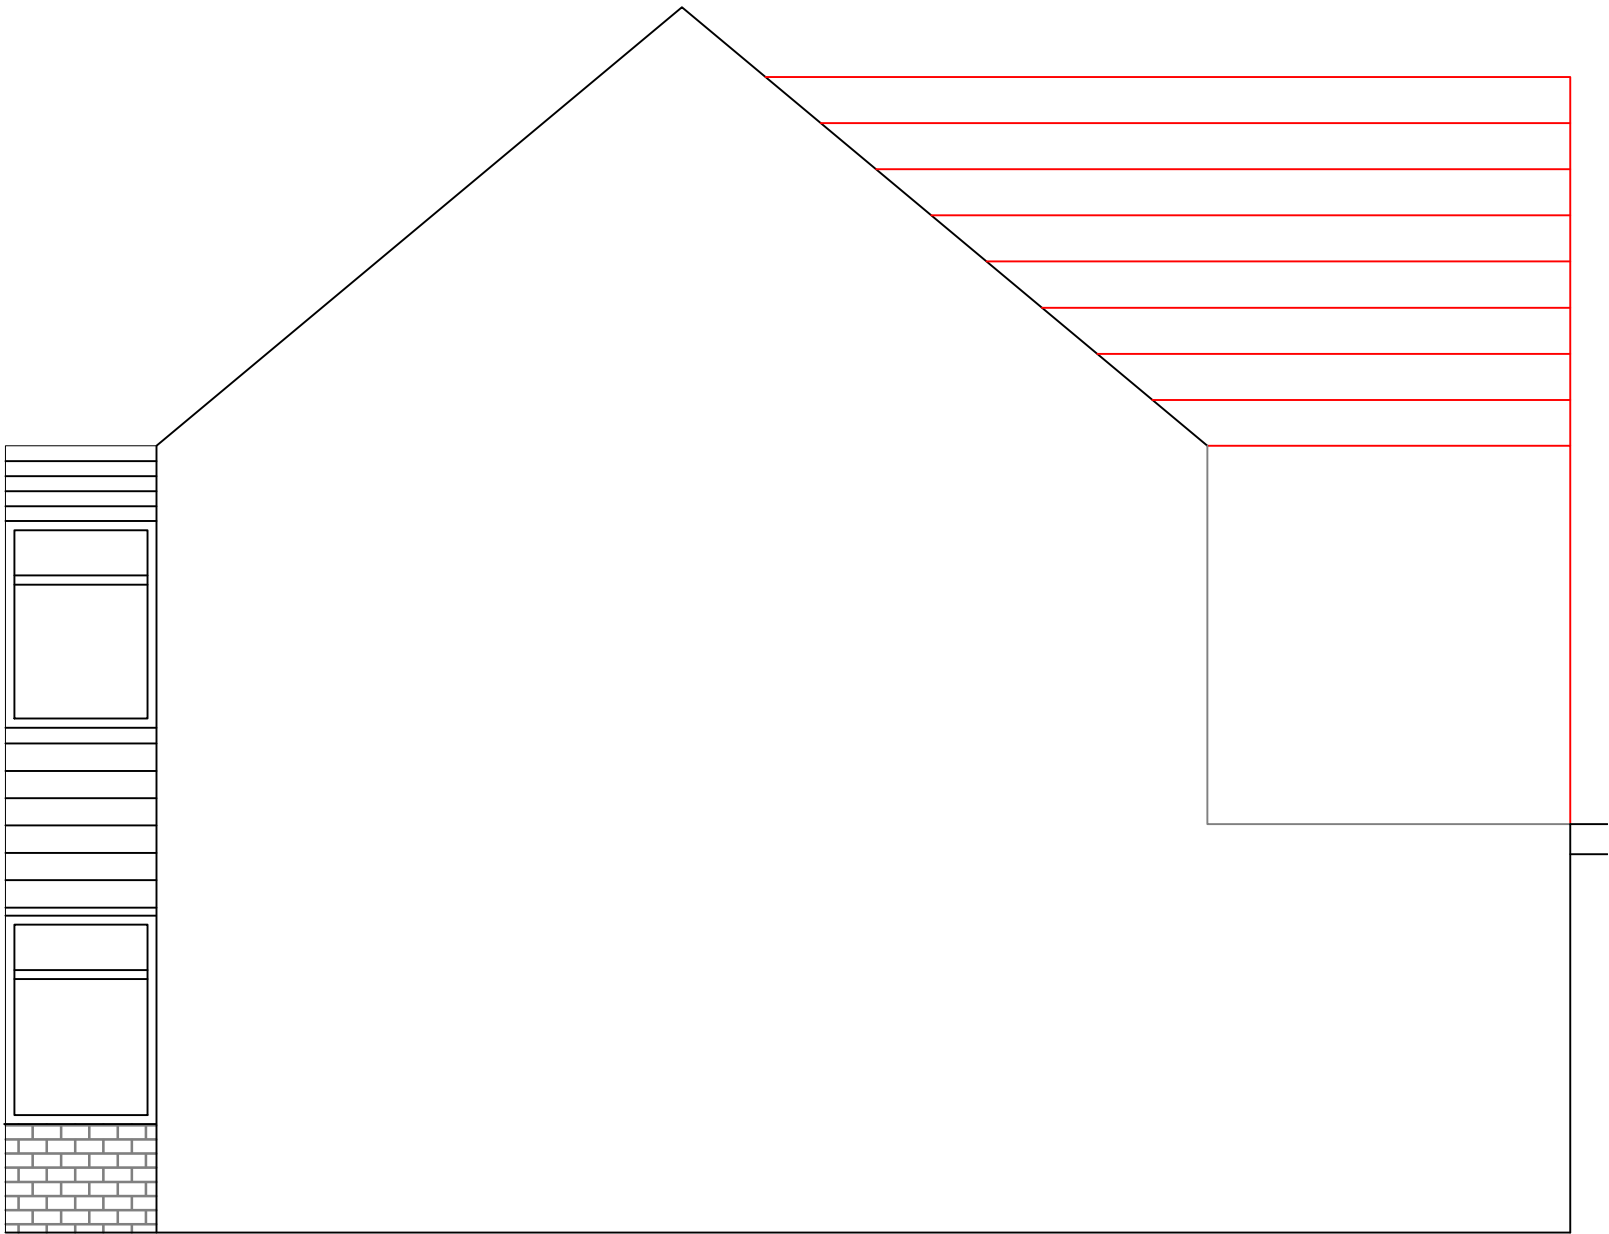

Proposed Side Elevation From H. N. 09

- 1. DO NOT SCALE FROM THIS DRAWING - USE FIGURED DIMENSIONS ONLY.
- 2. READ IN CONJUNCTION WITH ALL OTHER CONSULTANTS / SPECIALISTS DRAWINGS, REPORT ANY DISCREPANCIES BEFORE AFFECTED WORK COMMENCES.
- 3. ALL SETTING OUT DIMENSIONS TO BE CHECKED ON SITE BY CONTRACTOR BEFORE WORK COMMENCES.
- 4. ALL WORKS CARRIED OUT WITHIN 3M OF ADJOINING PROPERTY IS SUBJECT TO THE PARTY WALL ACT 1996.

Client	Mr. Mohammed Javed Uddin Mrs. Rokhsena Uddin 7 Parry Road, Longsight Manchester, M12 5QD		
Title	Proposed Side Elevation From H. N. 09		
Scale	1:50@A3	Drawing No.	MJ-PP-07 16-02-2022