


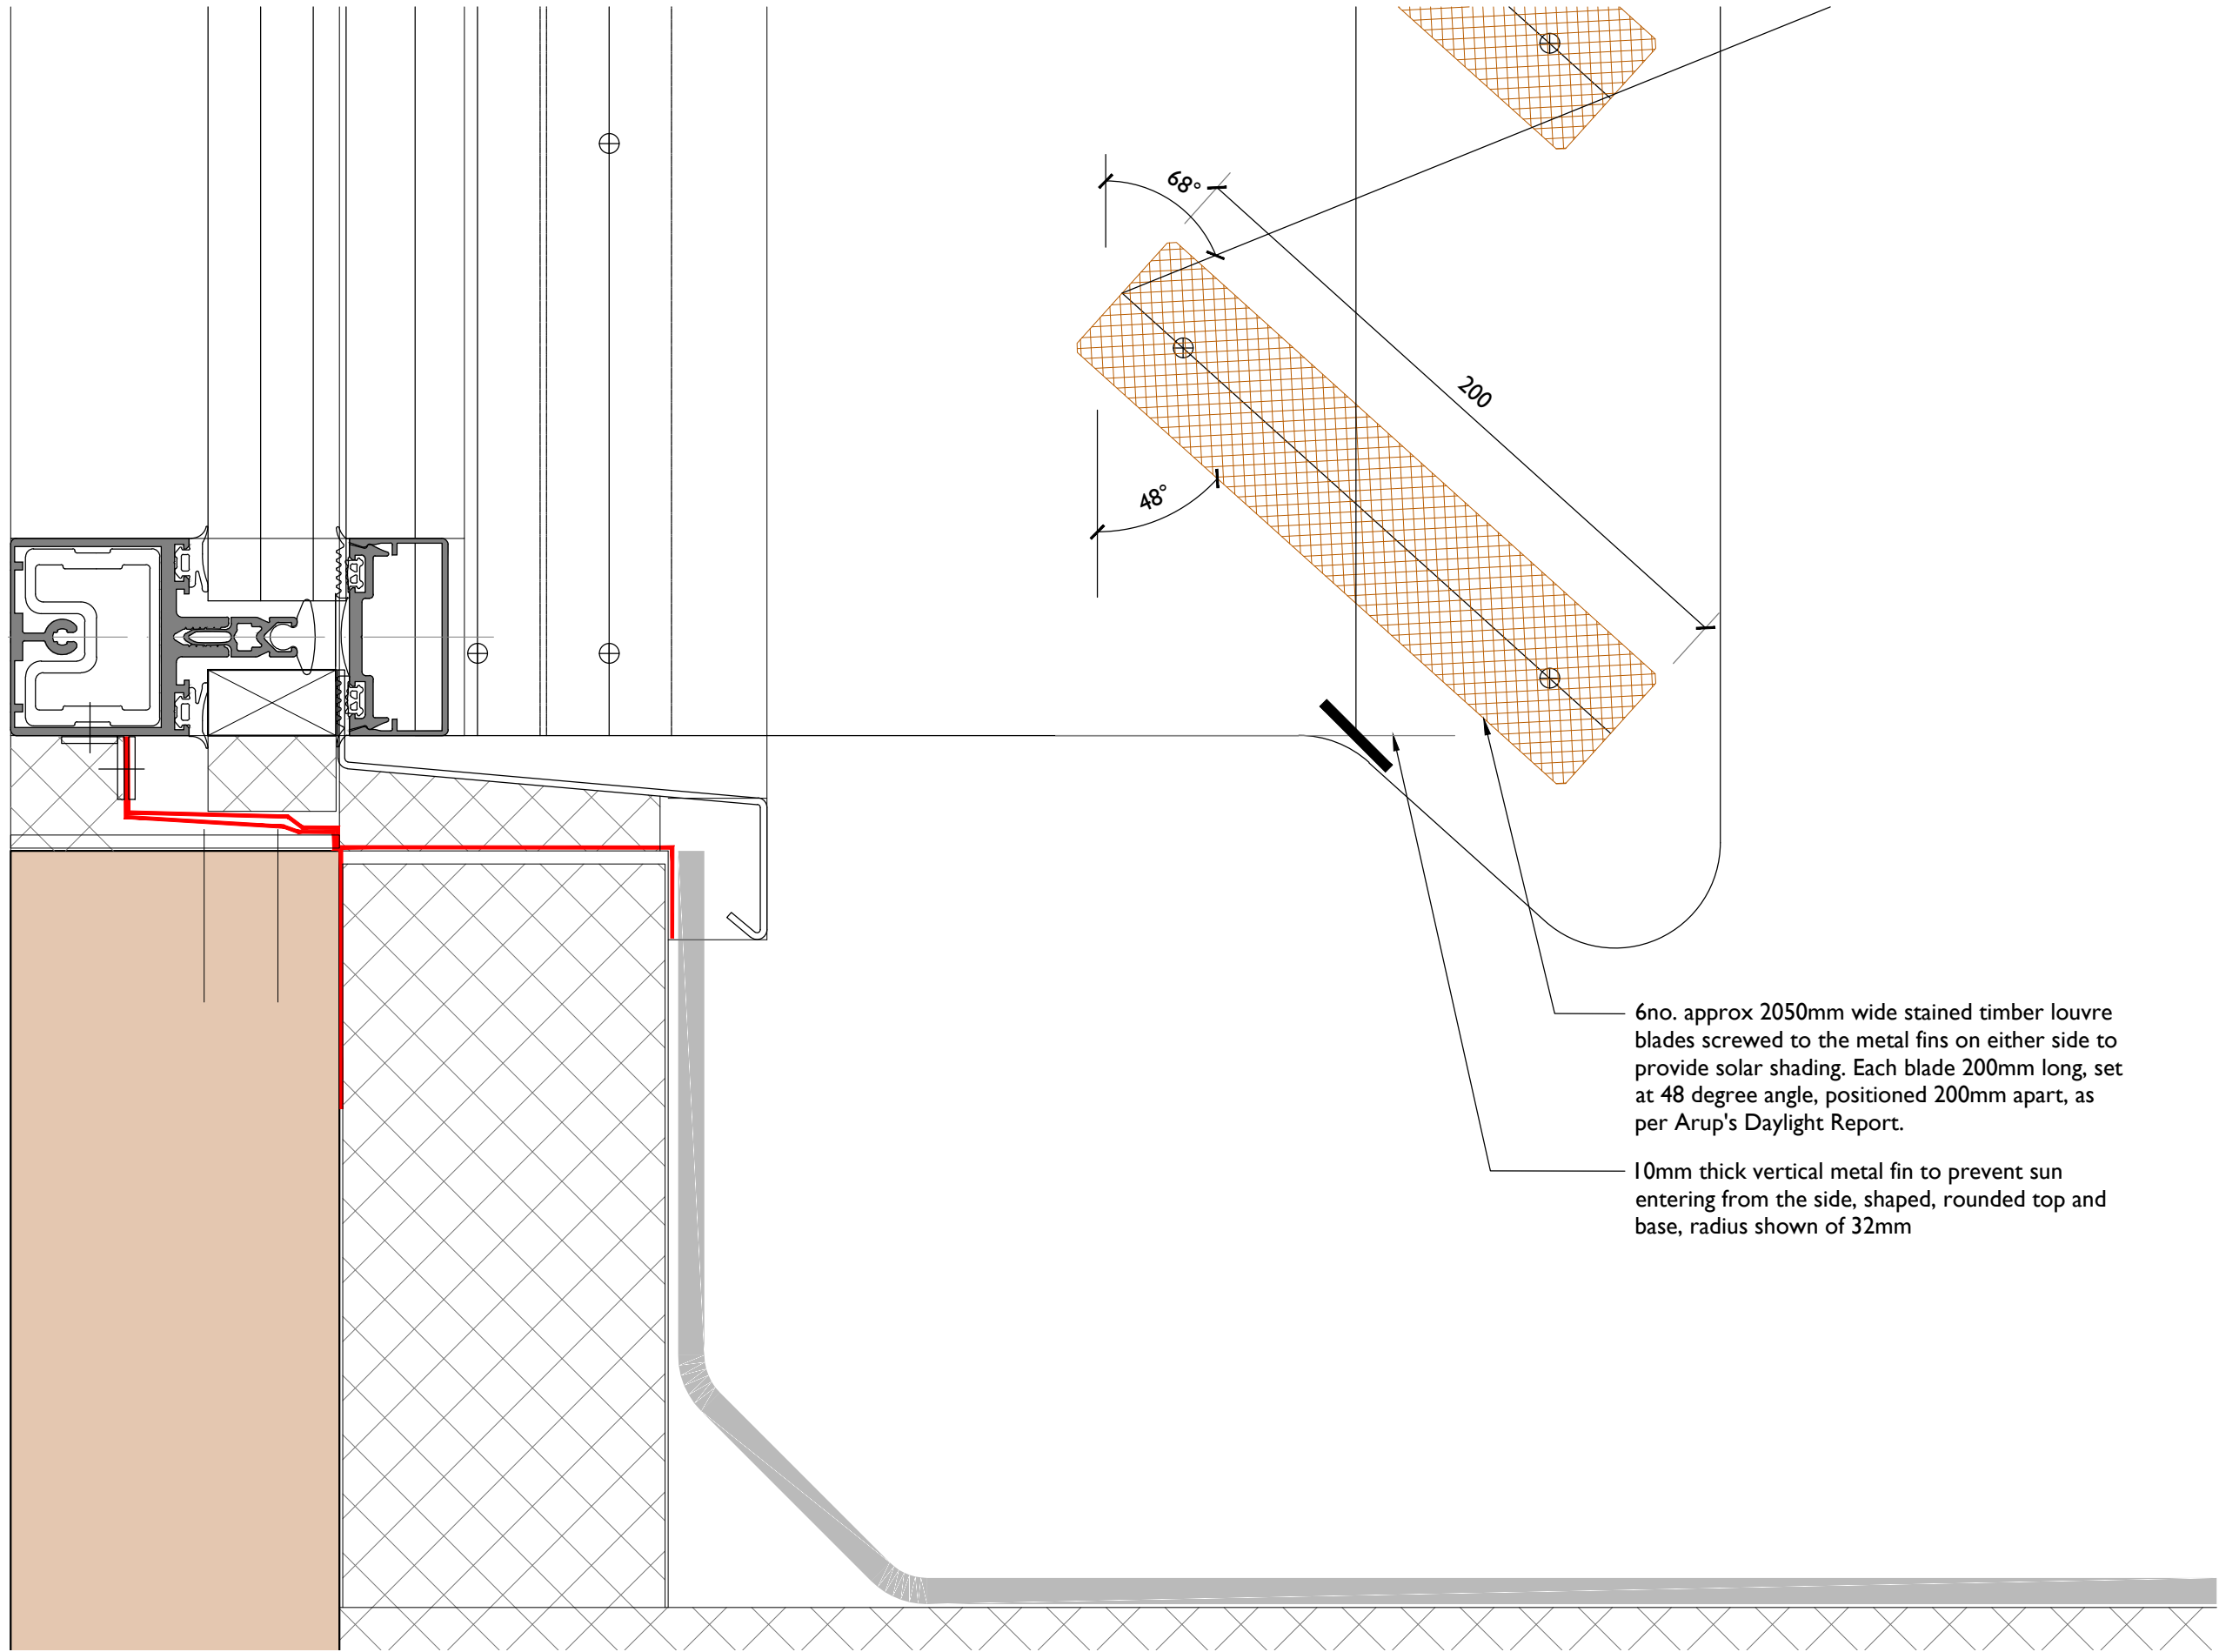

I
324 **PROPOSED LOUVRE - CILL DETAIL**
1:2 @A3



Notes: 31/03/2022 19:05:36
Drawings are based on survey data and may not accurately represent what is physically present.
Do not scale from this drawing. All dimensions are to be verified on site before proceeding with the work.
All dimensions are in millimeters unless noted otherwise.
Purcell shall be notified in writing of any discrepancies.

Key Plan
not to scale

6no. approx 2050mm wide stained timber louvre blades screwed to the metal fins on either side to provide solar shading. Each blade 200mm long, set at 48 degree angle, positioned 200mm apart, as per Arup's Daylight Report.

10mm thick vertical metal fin to prevent sun entering from the side, shaped, rounded top and base, radius shown of 32mm

-	31/03/2022	SS	SS	.	
REV	DATE	BY	CHK	DESCRIPTION	

CLIENT
University of Manchester

PROJECT
Manchester Museum Courtyard

JOB NUMBER
237010

PURCELL

TITLE
237010-PUR-00-XX-DR-A-324
Northlights - Proposed Louvres, Cill Detail

SIZE	SCALE	LAST REVISED	DRAWN	CHECKED
A3L	1:2 @A3	31/03/2022	SS	SS
REV	SUITABILITY/REASON FOR ISSUE			
-	S4 - Listed Building Consent			
DRAWING NAME				
324				