


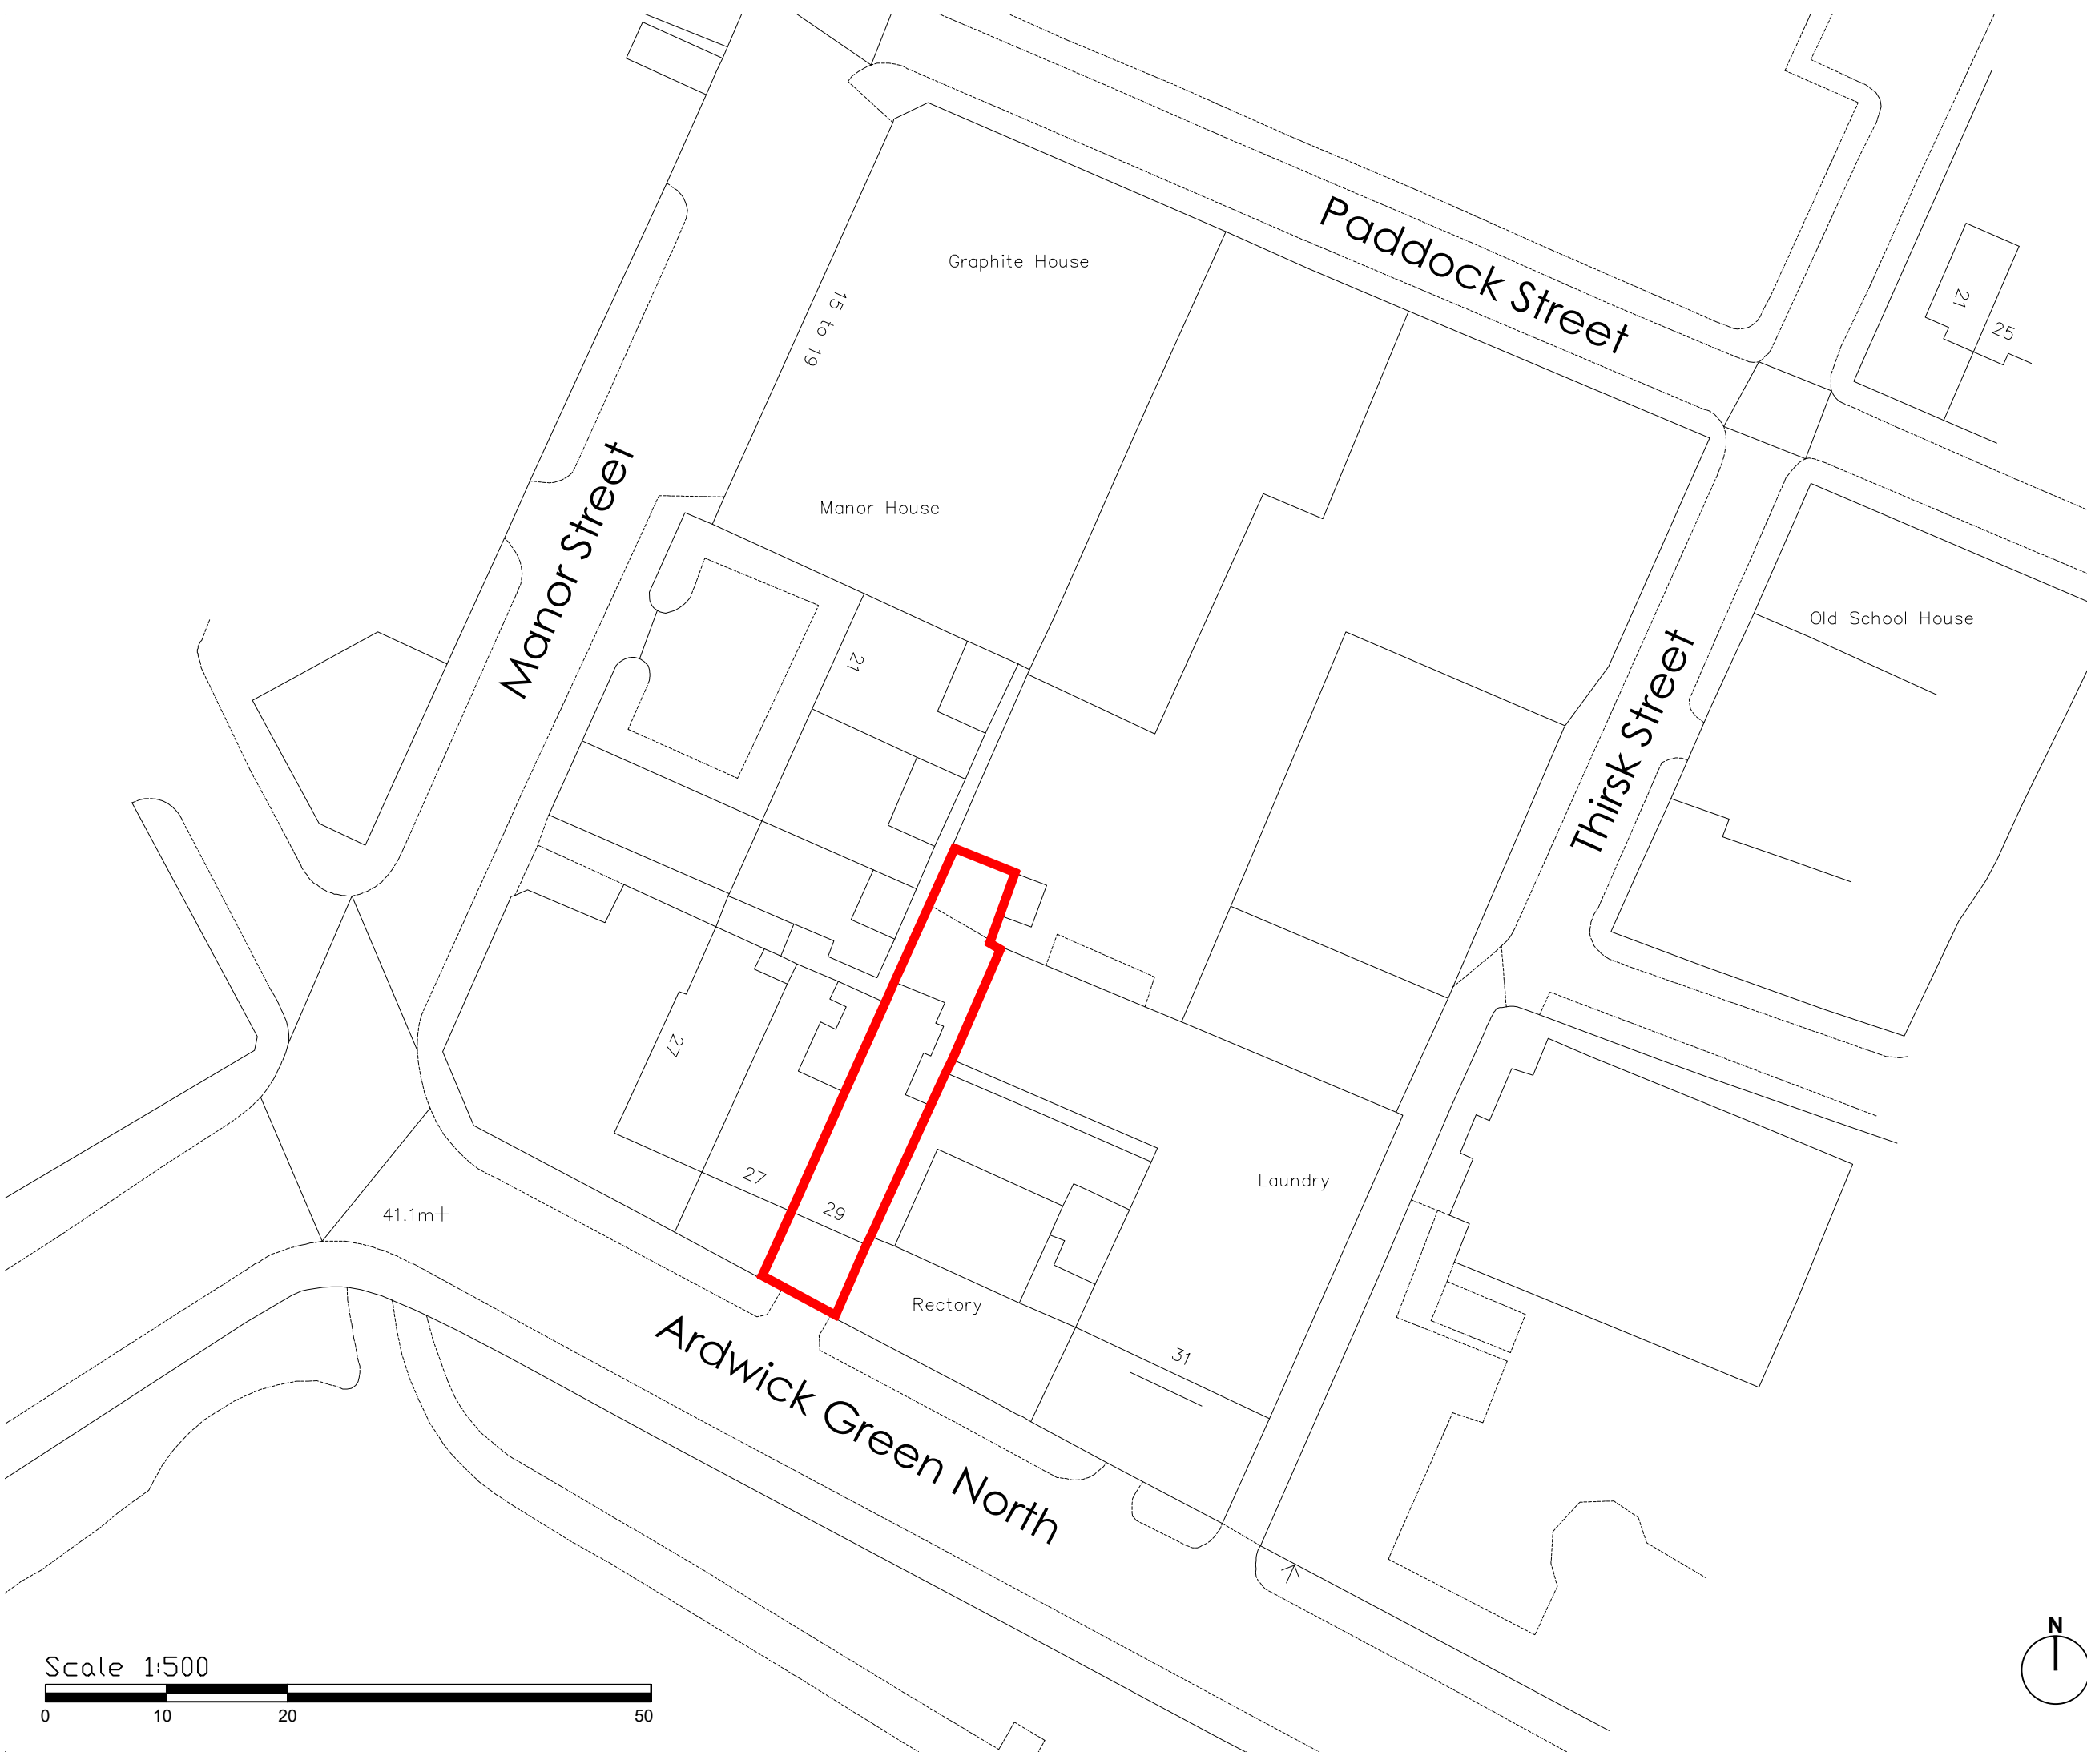

General Notes

All site dimensions shall be verified by the Contractor on site prior to commencing any works.

This drawing is the property of Architecture Graphic (t/a AG) and copyright is reserved by them. The drawing is not to be copied or disclosed by or to any unauthorised persons without the prior written consent of AG.

— Planning Boundary

PLANNING

Revision
Scale 1:500@A3
Status Planning
Drawn by AL
Date 21.01.22
Client Knightbridge Properties

Project 29 Ardwick Green North

Drawing Description
Location Plan

Drawing No. PR043_PL01 Rev.

