
A1

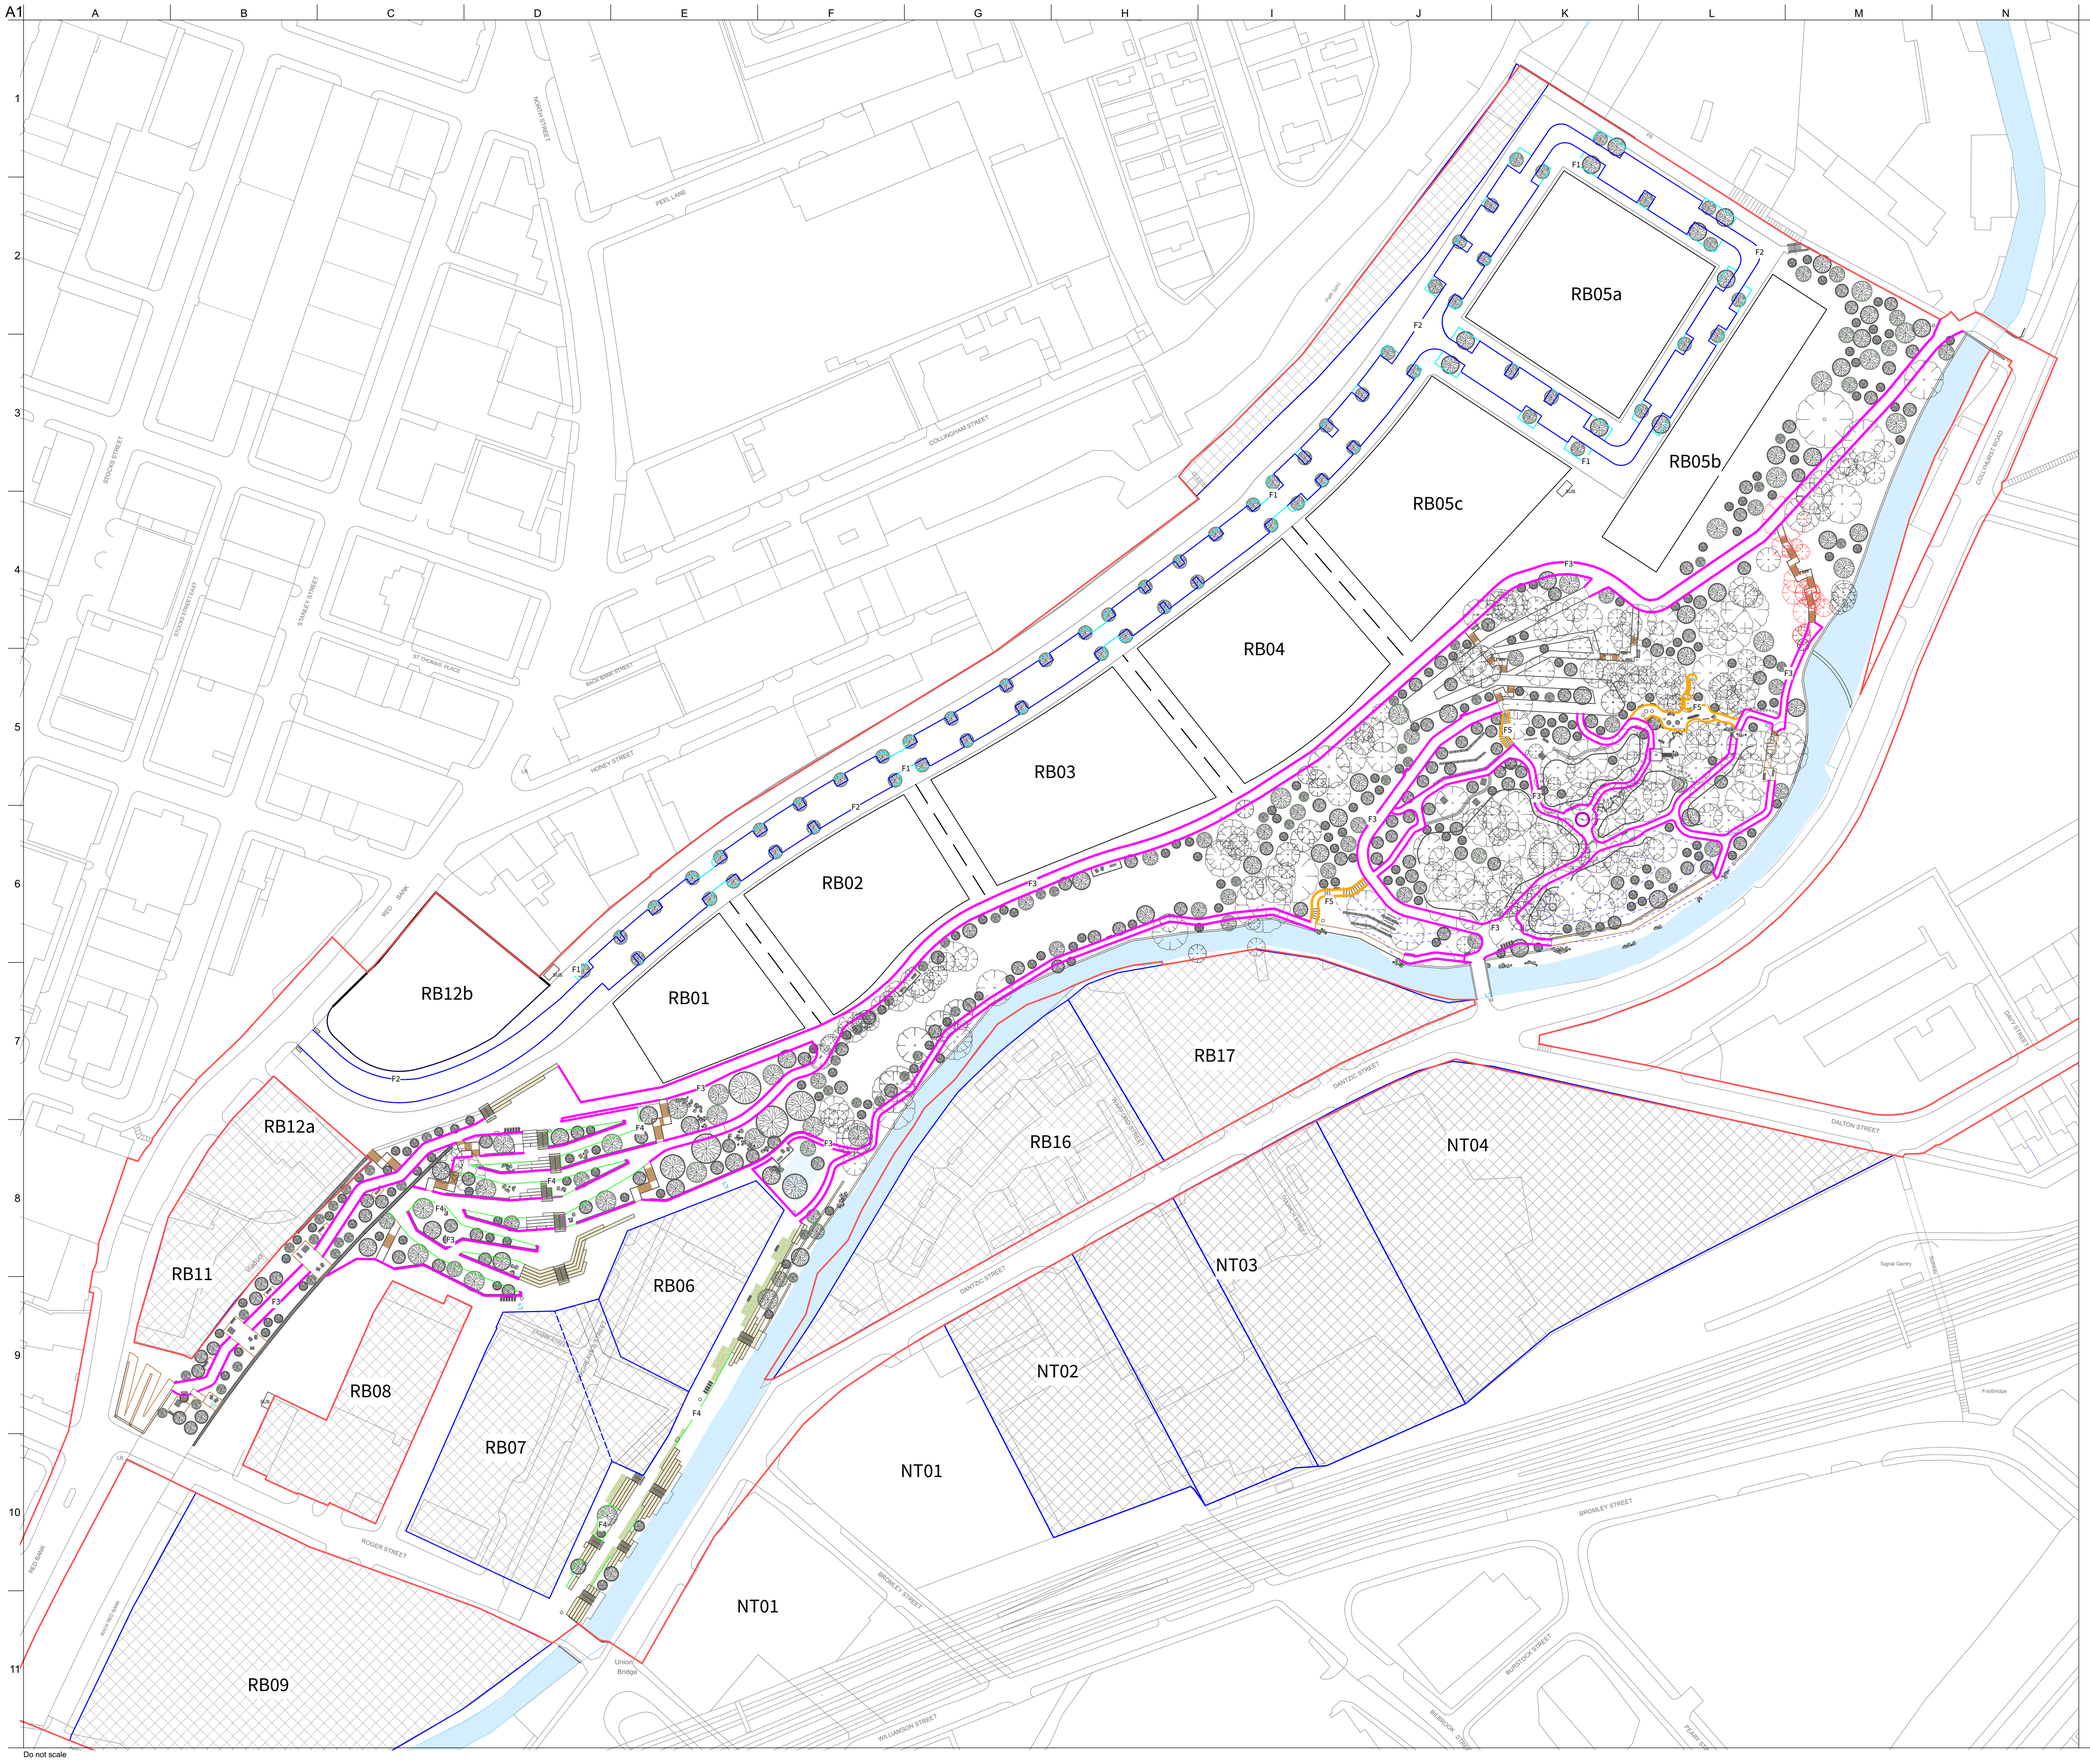

NOTE: Future Plot Extents are Indicative Only

KERBS AND EDGES

- F1 — **FLUSH CONCRETE KERB** Dims: 125mm(W)
- F2 — **UPSTAND CONCRETE KERB** Dims: 145mm (W) Upstand: 100mm
- F3 — **FLUSH METAL EDGE** Dims: 6mm (W)
- F4 — **UPSTAND METAL EDGING** Dims:6mm (W) Upstand: 100mm
- F5 — **TIMBER EDGING** Dims: 50mm (W) Upstand: 100mm

Rev	Date	Description	By	Chkd	Appd	Auth
P02.01	02.03.22	Final Draft Planning	CL	MS	GB	GB

Client

MANCHESTER CITY COUNCIL

bam nuttall

Project Title

Victoria North HIF Infrastructure

Drawing Title

Kerbs and Edges Plan

For Approval

Scale at A1	Planit-IE Job No
1:1000	2700

Role: Landscape Architect

Suitability: S2

Rev	By	Chkd	Appd
P02.01	EKH	MS	MS
	Date	Date	Date
	17.12.21	17.12.21	17.12.21

Name

Project	Originator	Volume	Location	Type	Role	Number
VNIF	PLA	ZZ	YYY	DR	L	1009

Do not scale

© Arup