
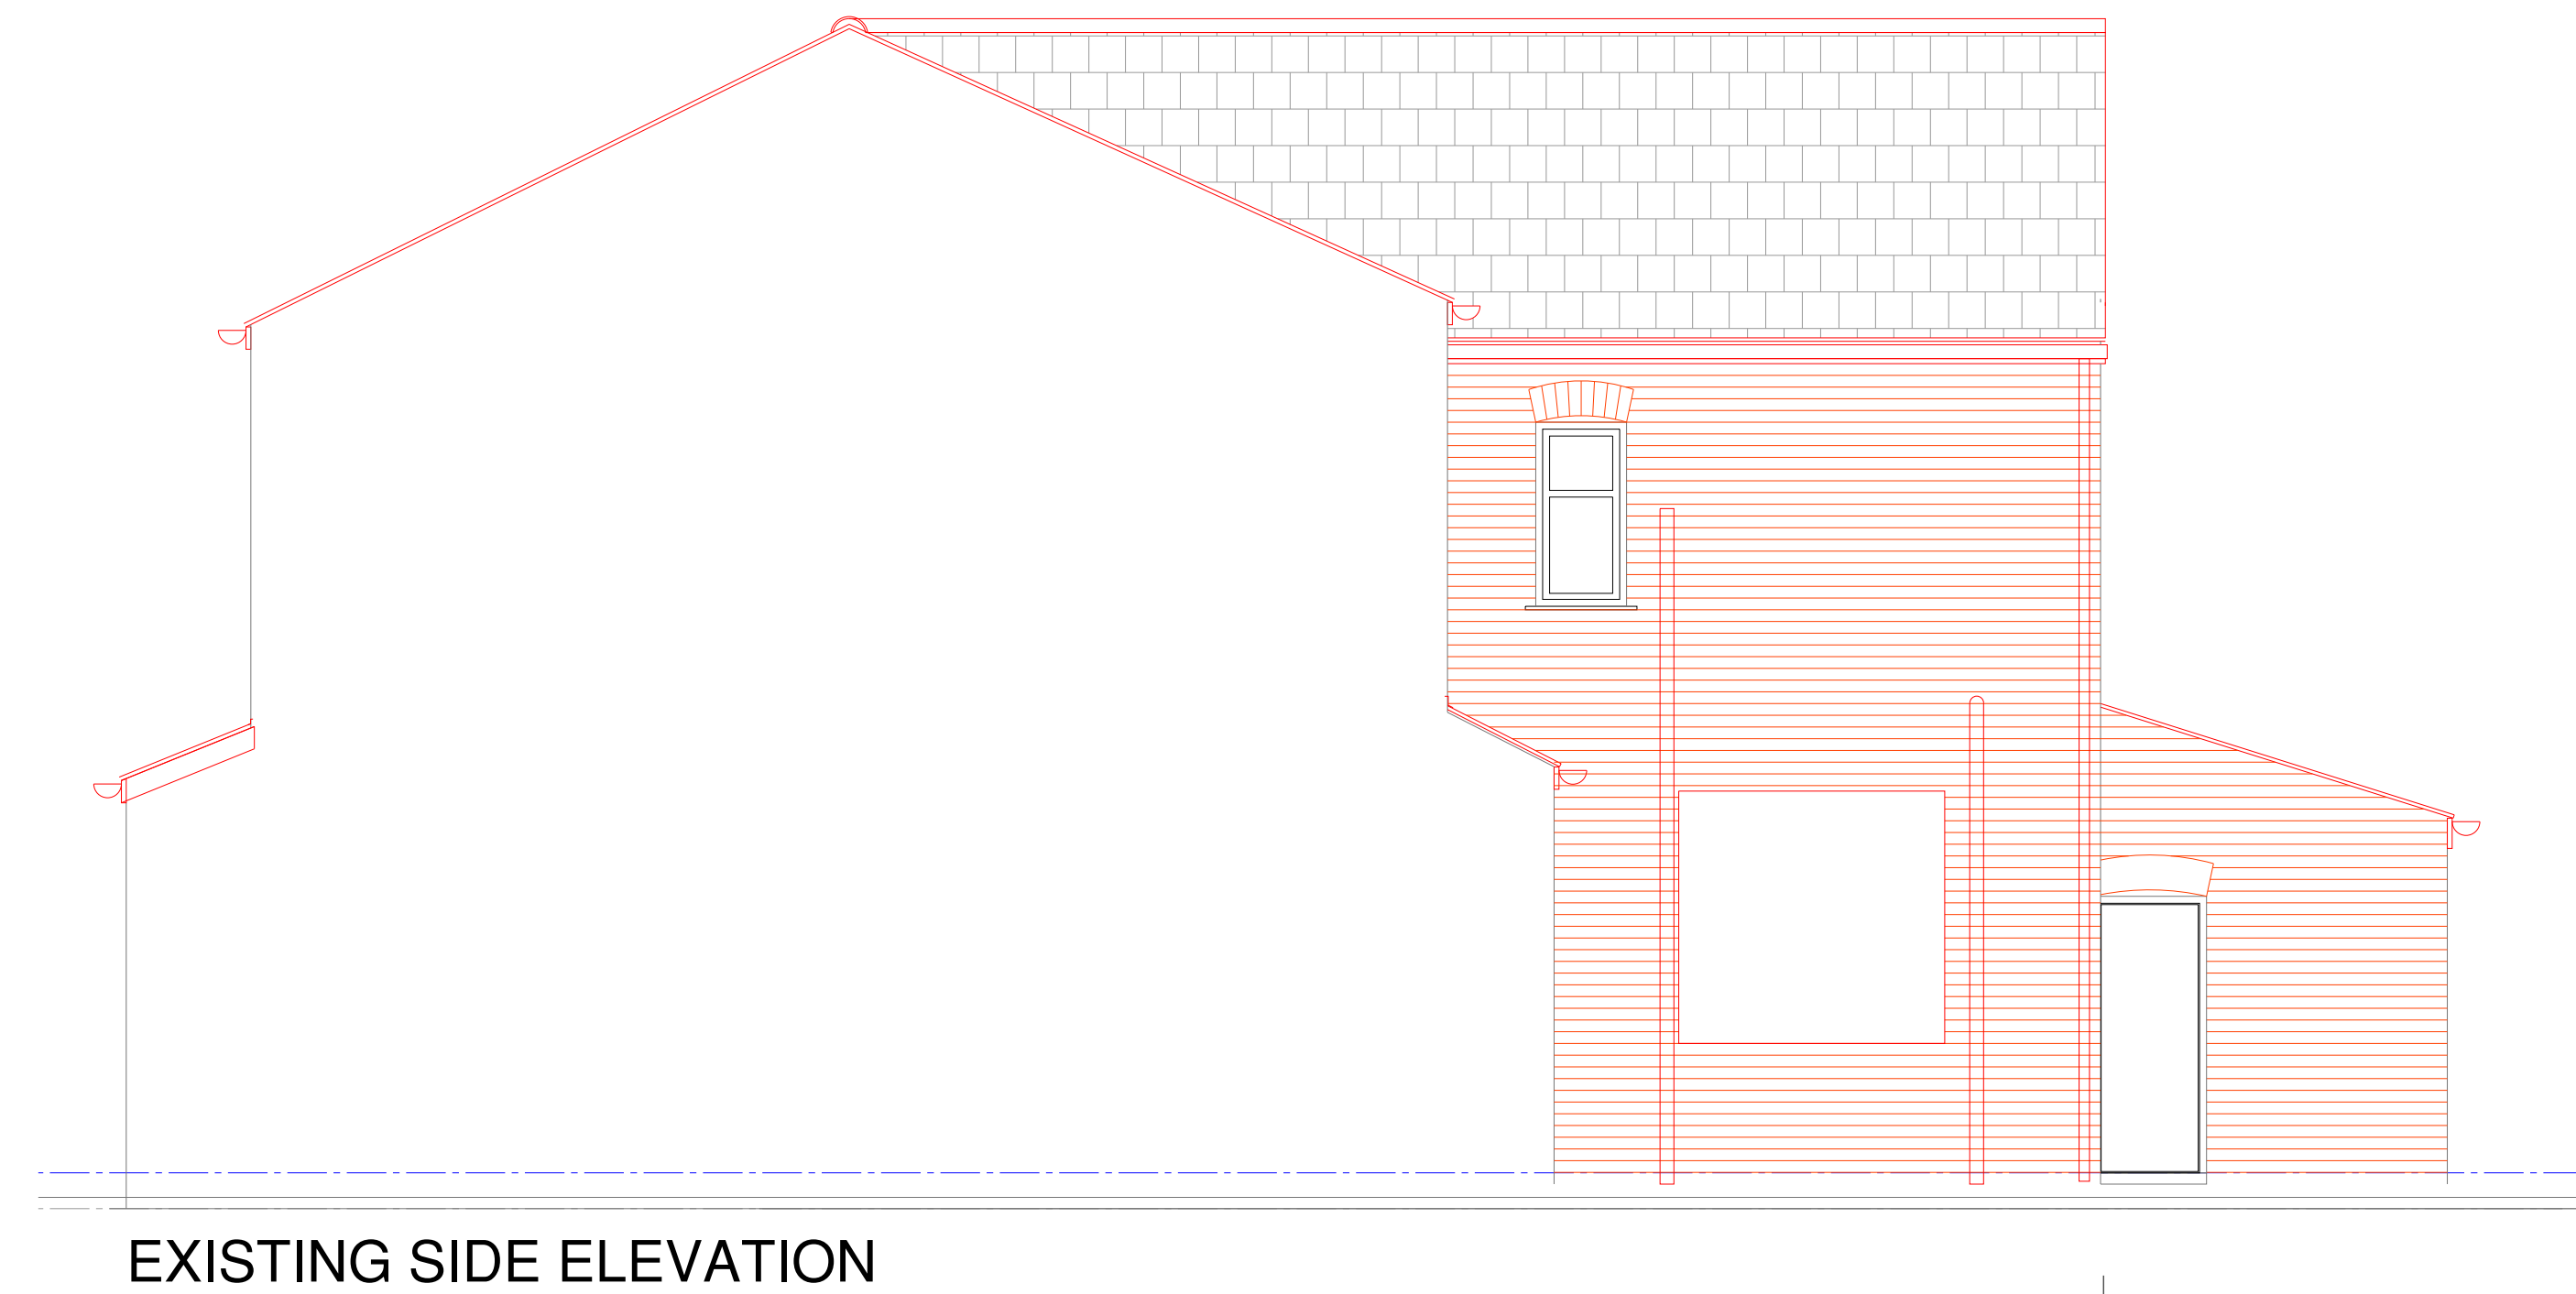
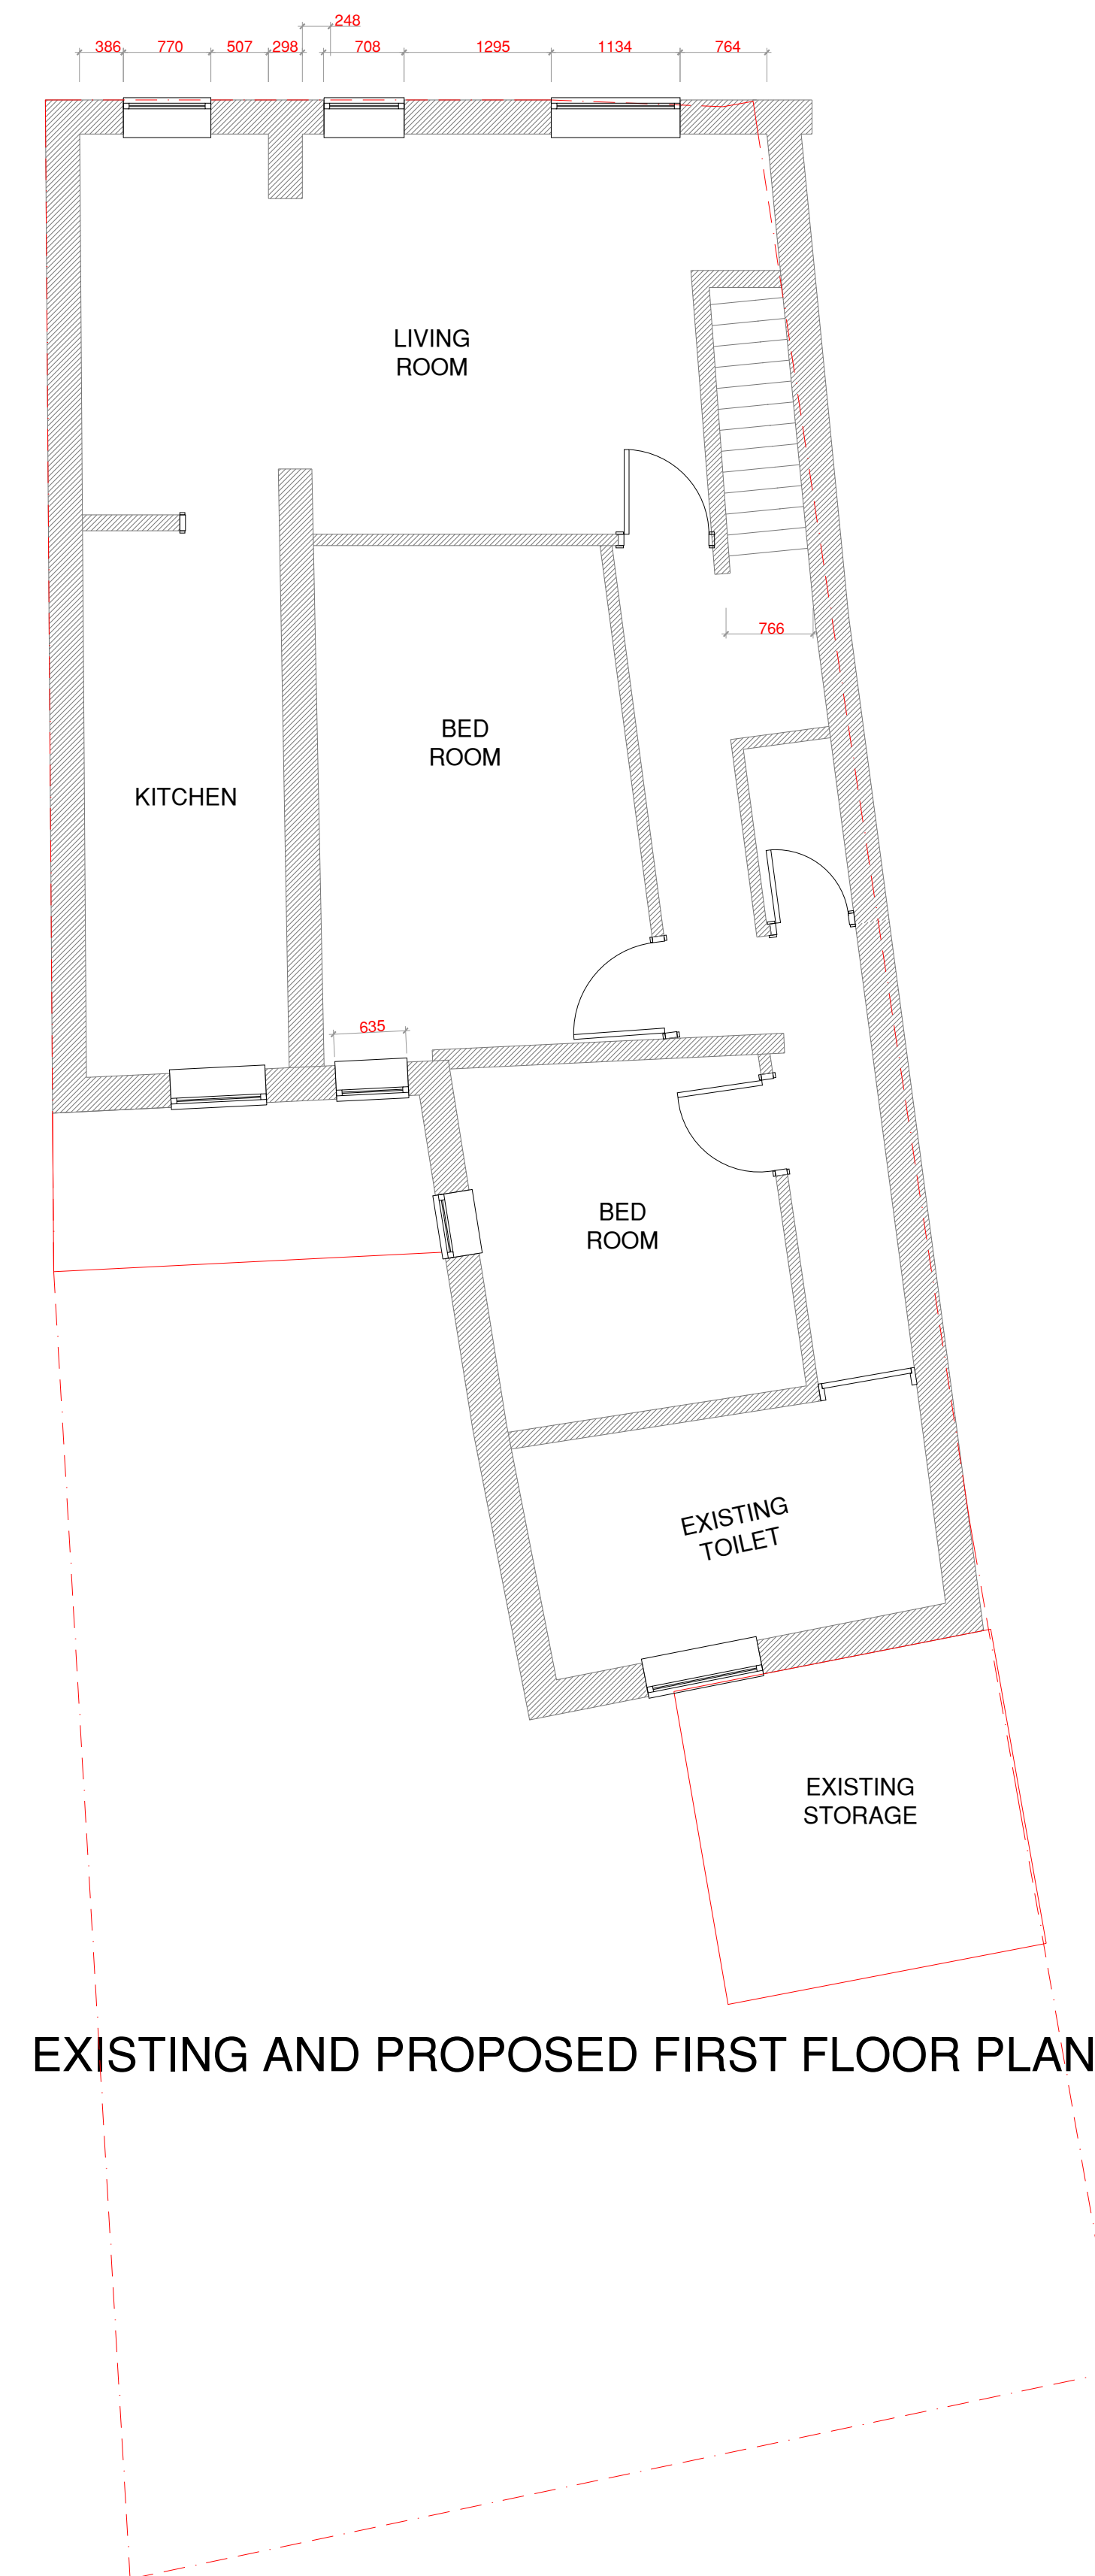


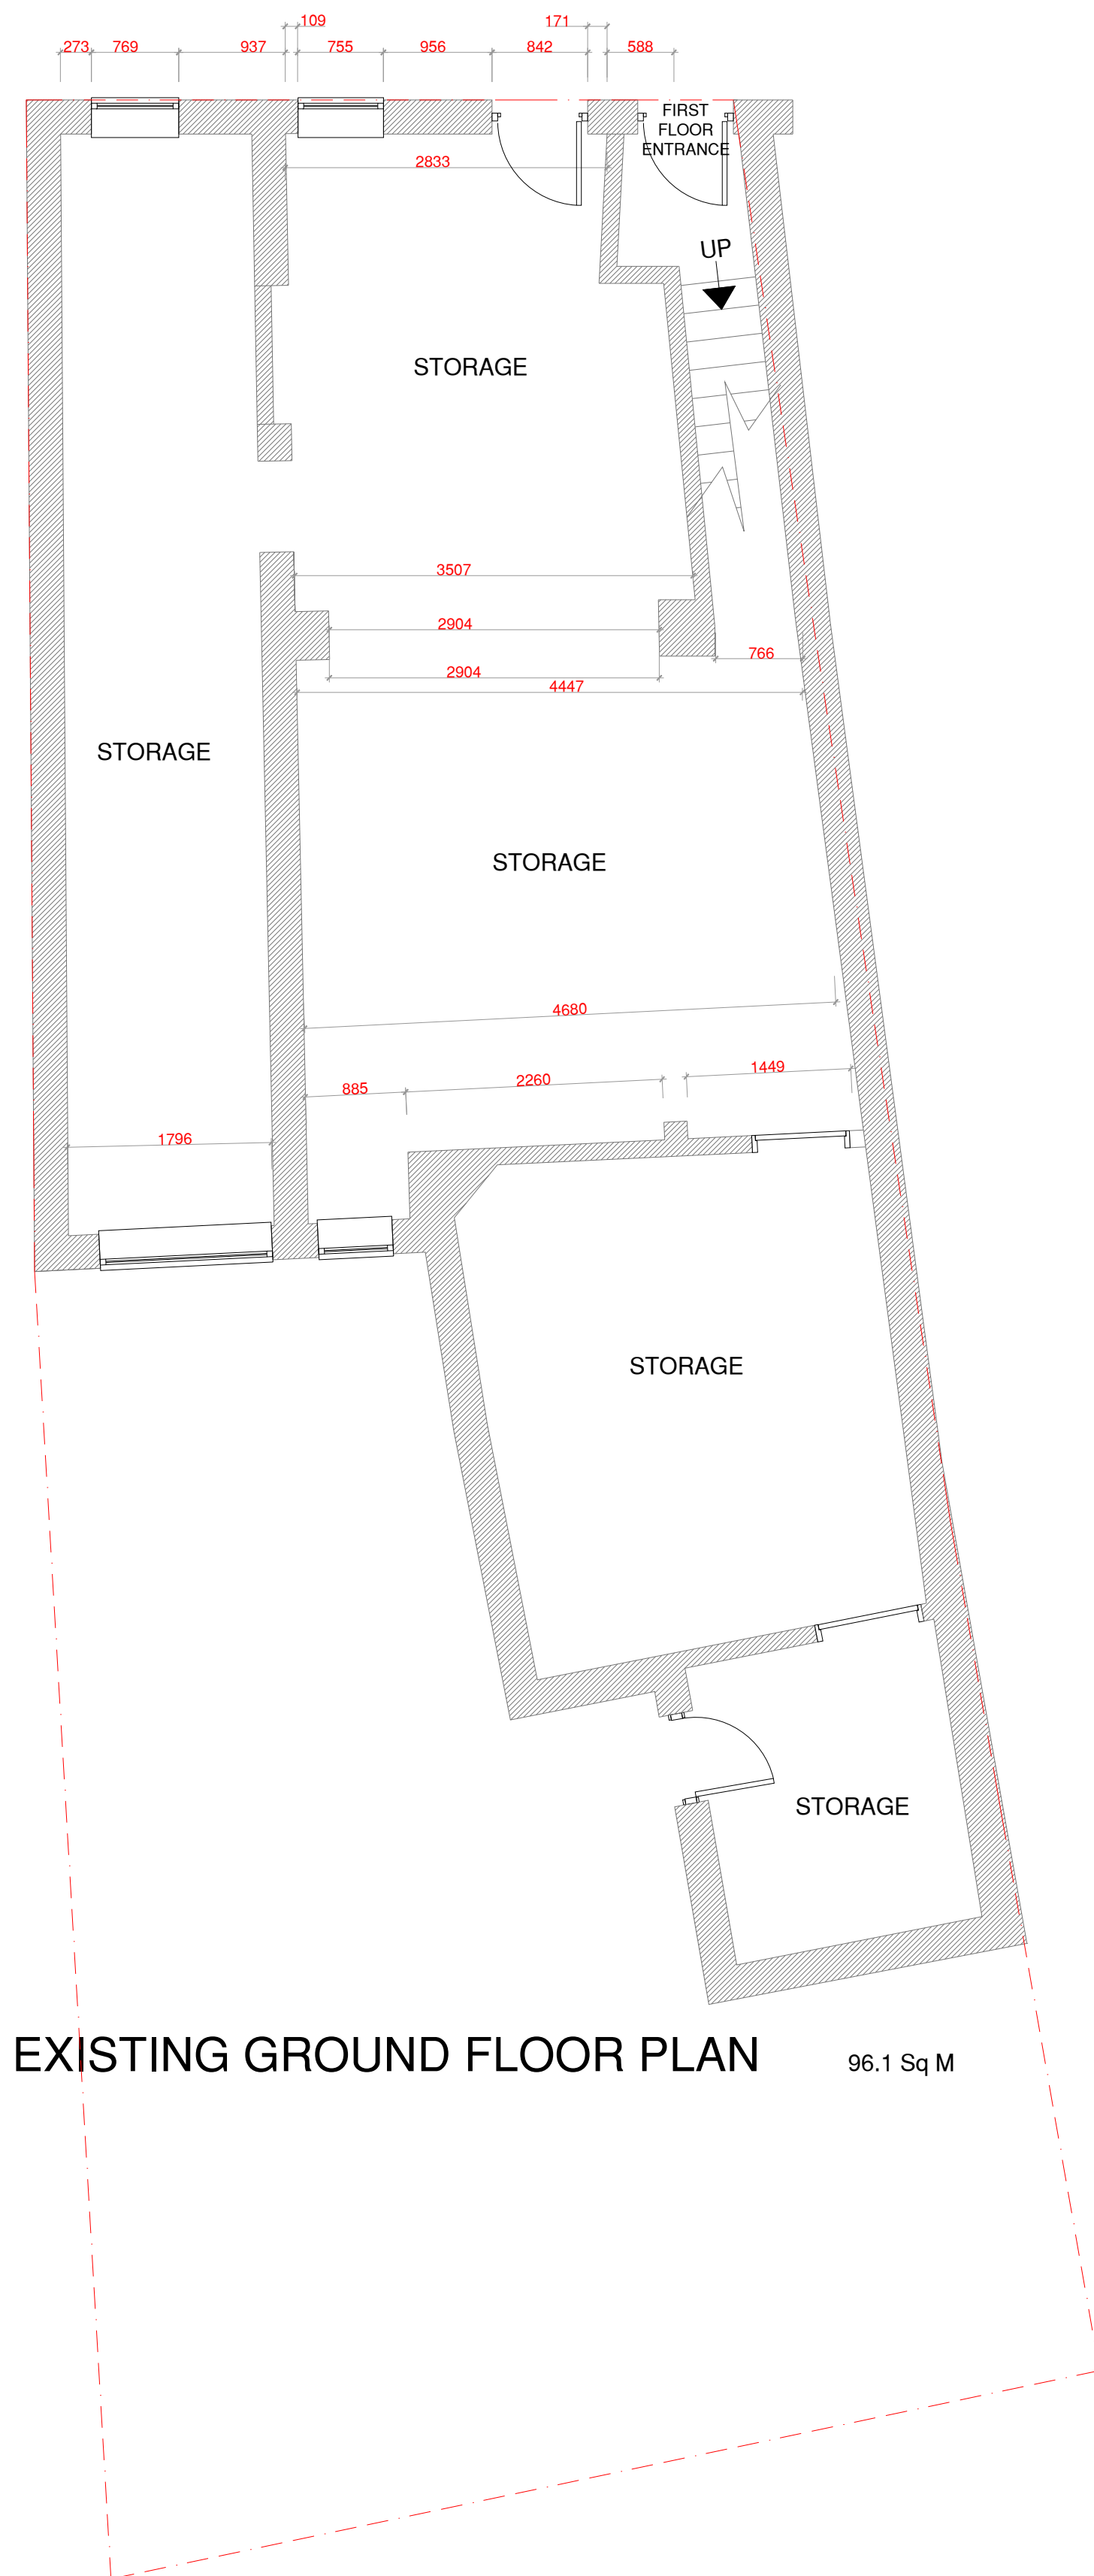

Rev : .	Date: APRIL 2021
PROJECT: 77 BARLOW ROAD MANCHESTER	
TITLE: EXISTING PLANS AND ELEVATIONS	
Scale: 1:50	
Date: APRIL 2021	
Dwg. No: 01	
REV: .	Date: .
DESCRIPTION	
Arch Designs.	Tel: 07910600970