


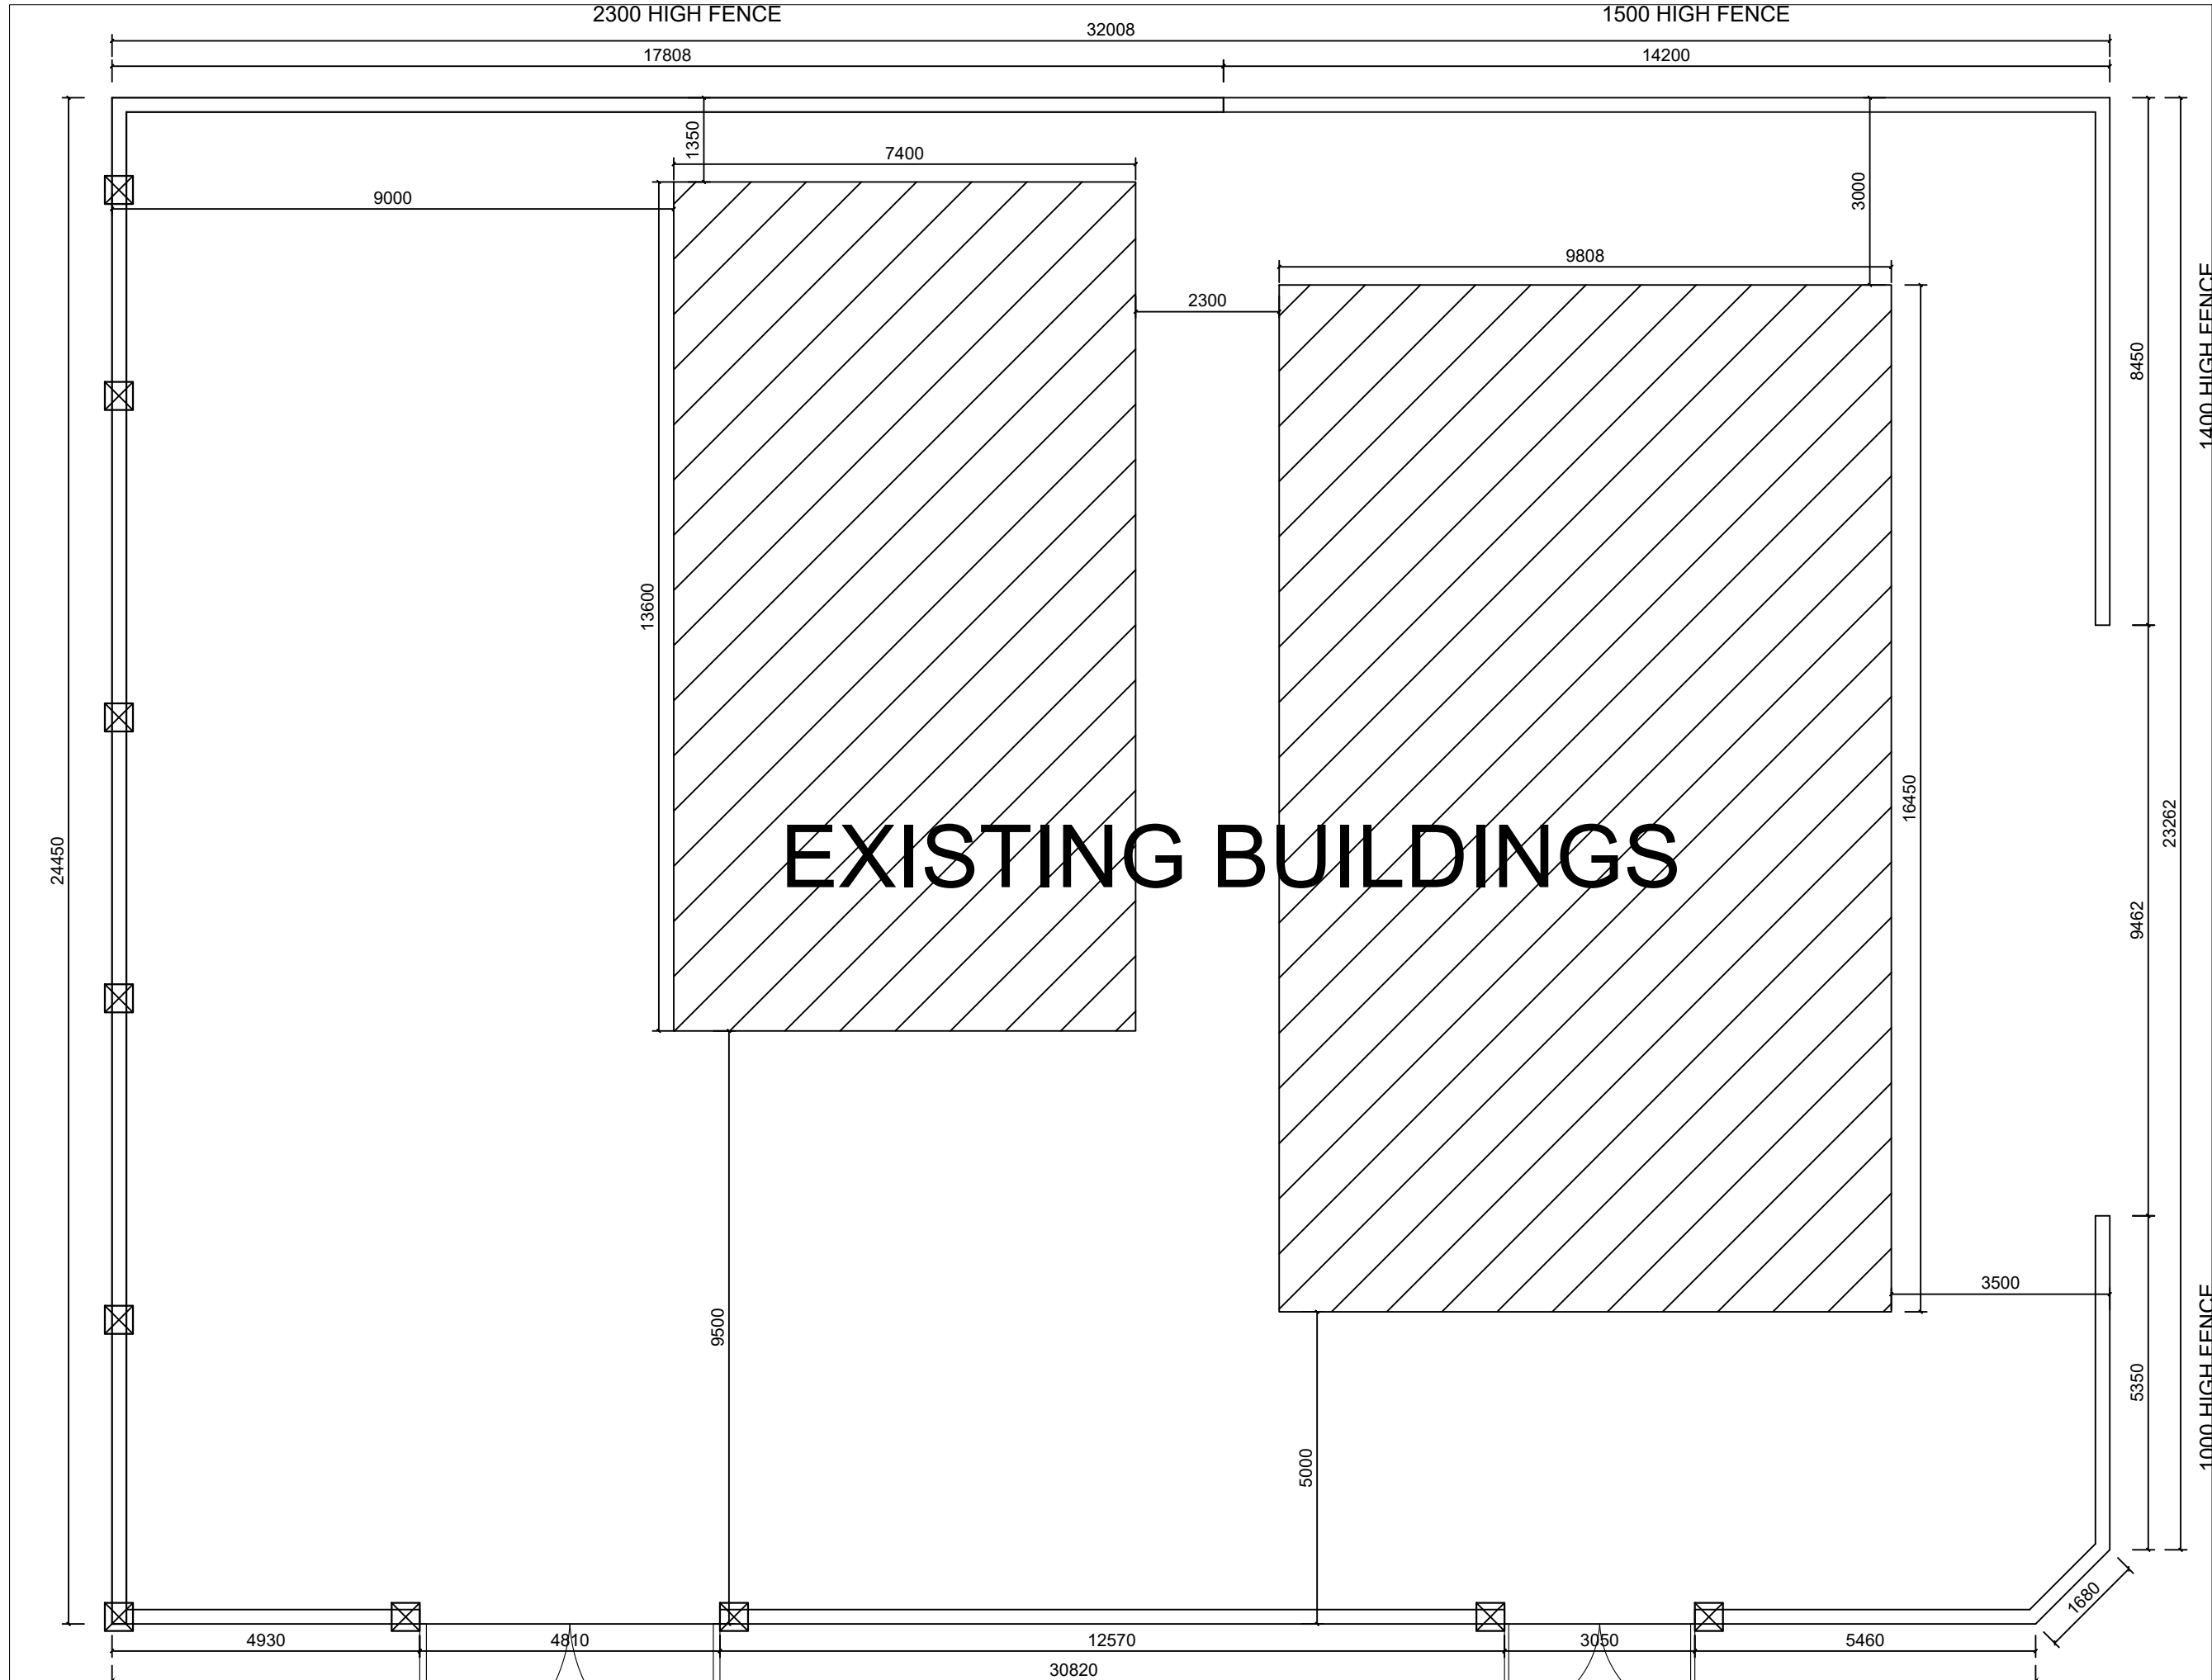

General Notes

No.	Revision/Issue	1
-----	----------------	---

Firm Name and Address

 Mason and Marlowe

Mason and Marlowe Ltd.
Project Managers and
Quantity Surveyors
3 Colman Gardens,
Salford Quays. M5 3NT



Project Name and Address

NGM Islamic Centre,
Beresford Road


Project	Sheet
Date 04/04/2022	A3
Scale 1/100	



EAST SIDE ELEVATION

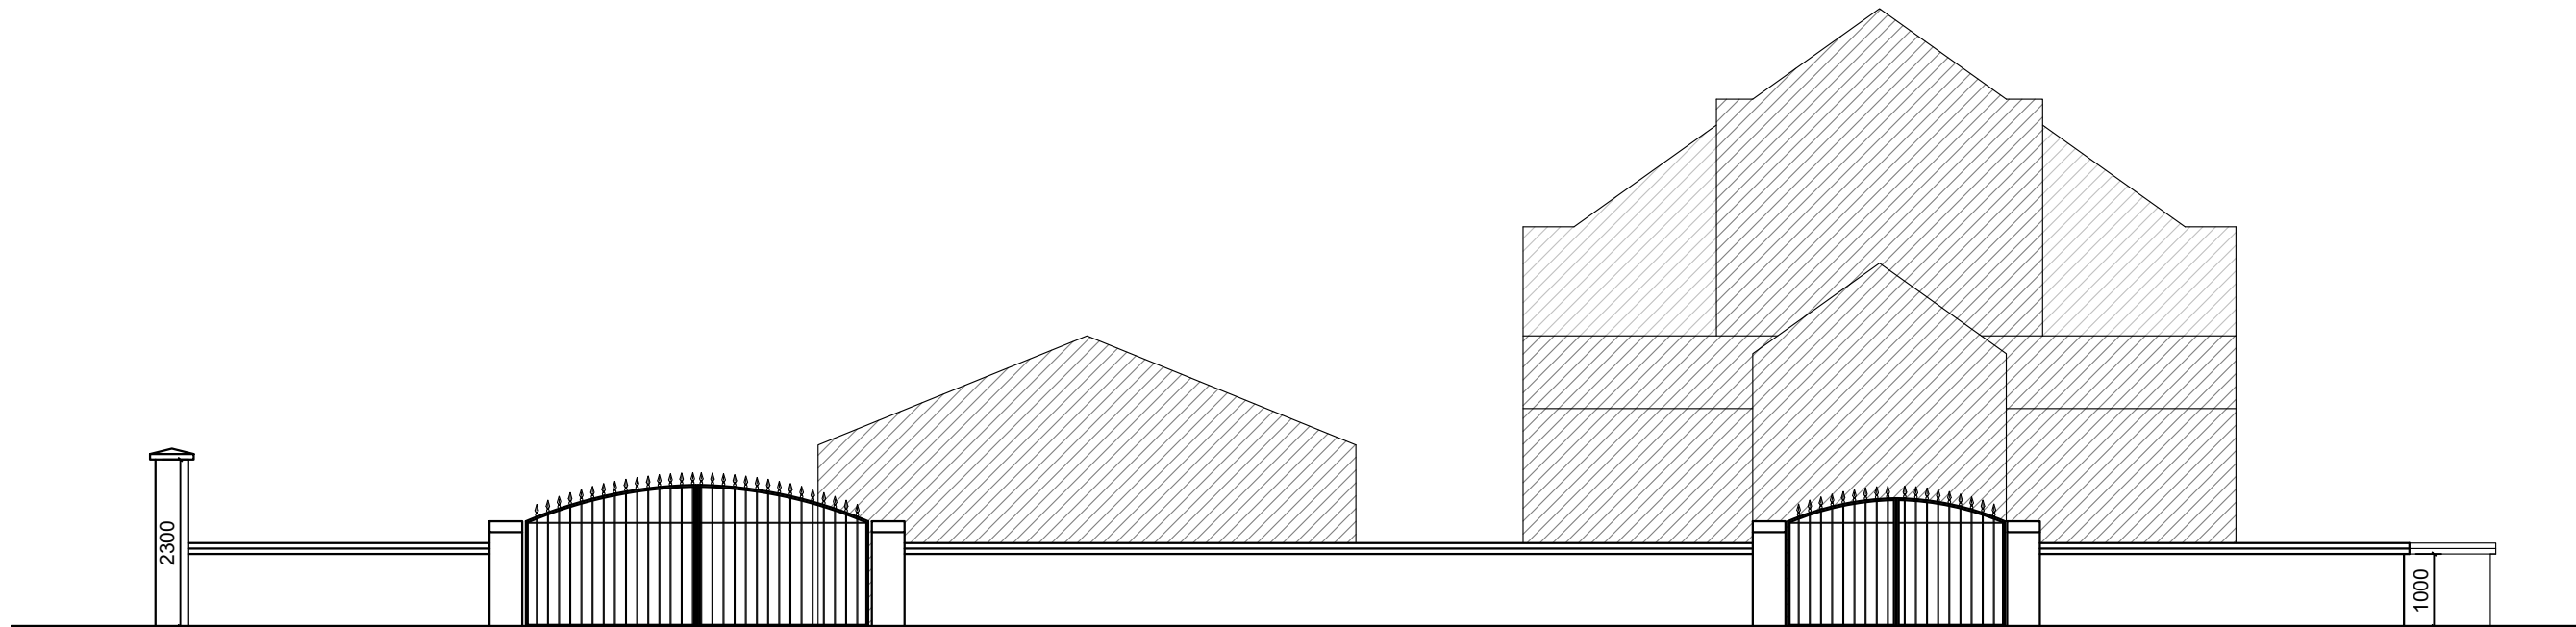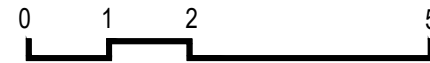

WEST SIDE ELEVATION

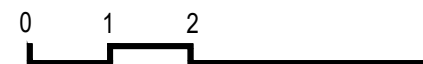

General Notes

No.	Revision/Issue

Firm Name and Address



Mason and Marlowe Ltd.
Project Managers and
Quantity Surveyors
3 Colman Gardens,
Salford Quays. M5 3NT

Project Name and Address

NGM Islamic Centre,
Beresford Road



Project

Date
04/04/2022

Scale
1/100

Sheet

A3

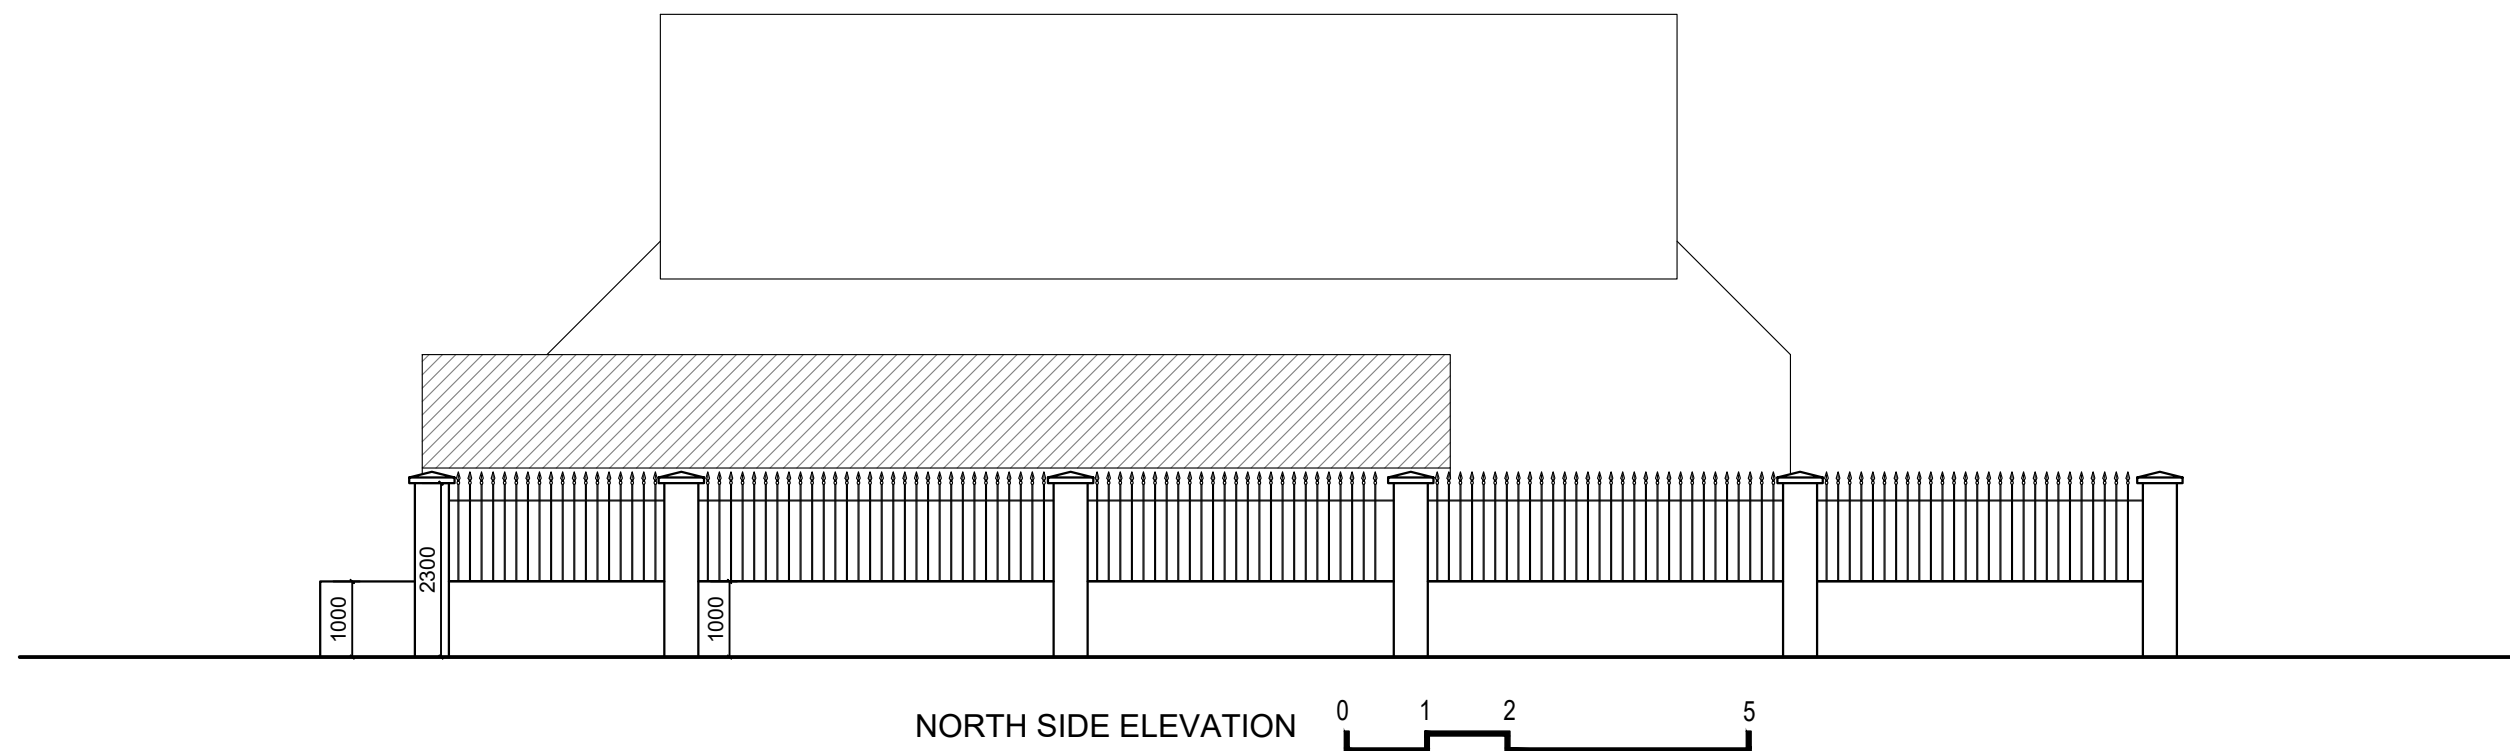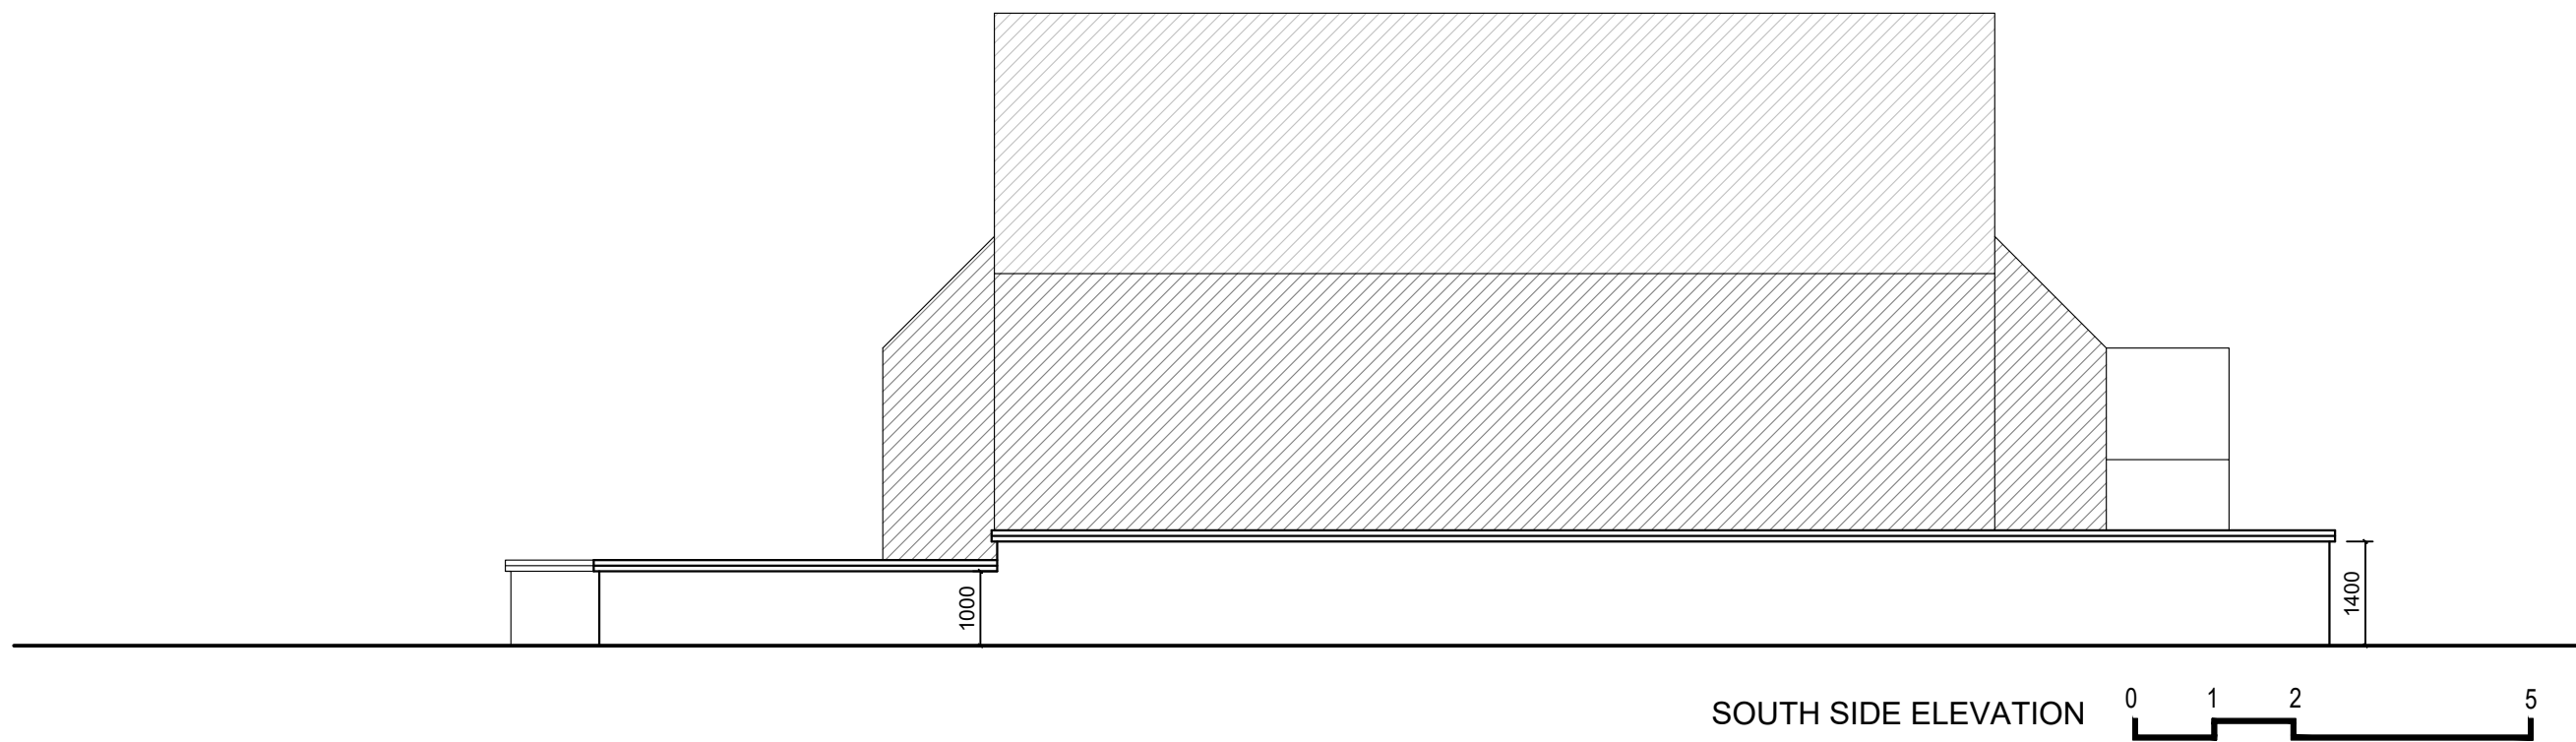

General Notes

No.	Revision/Issue	

Firm Name and Address




Mason and Marlowe Ltd.
Project Managers and
Quantity Surveyors
3 Colman Gardens.
Salford Quays. M5 3NT

Project Name and Address

NGM Islamic Centre,
Beresford Road

Project	Sheet A3
Date 04/04/2022	
Scale 1/100	

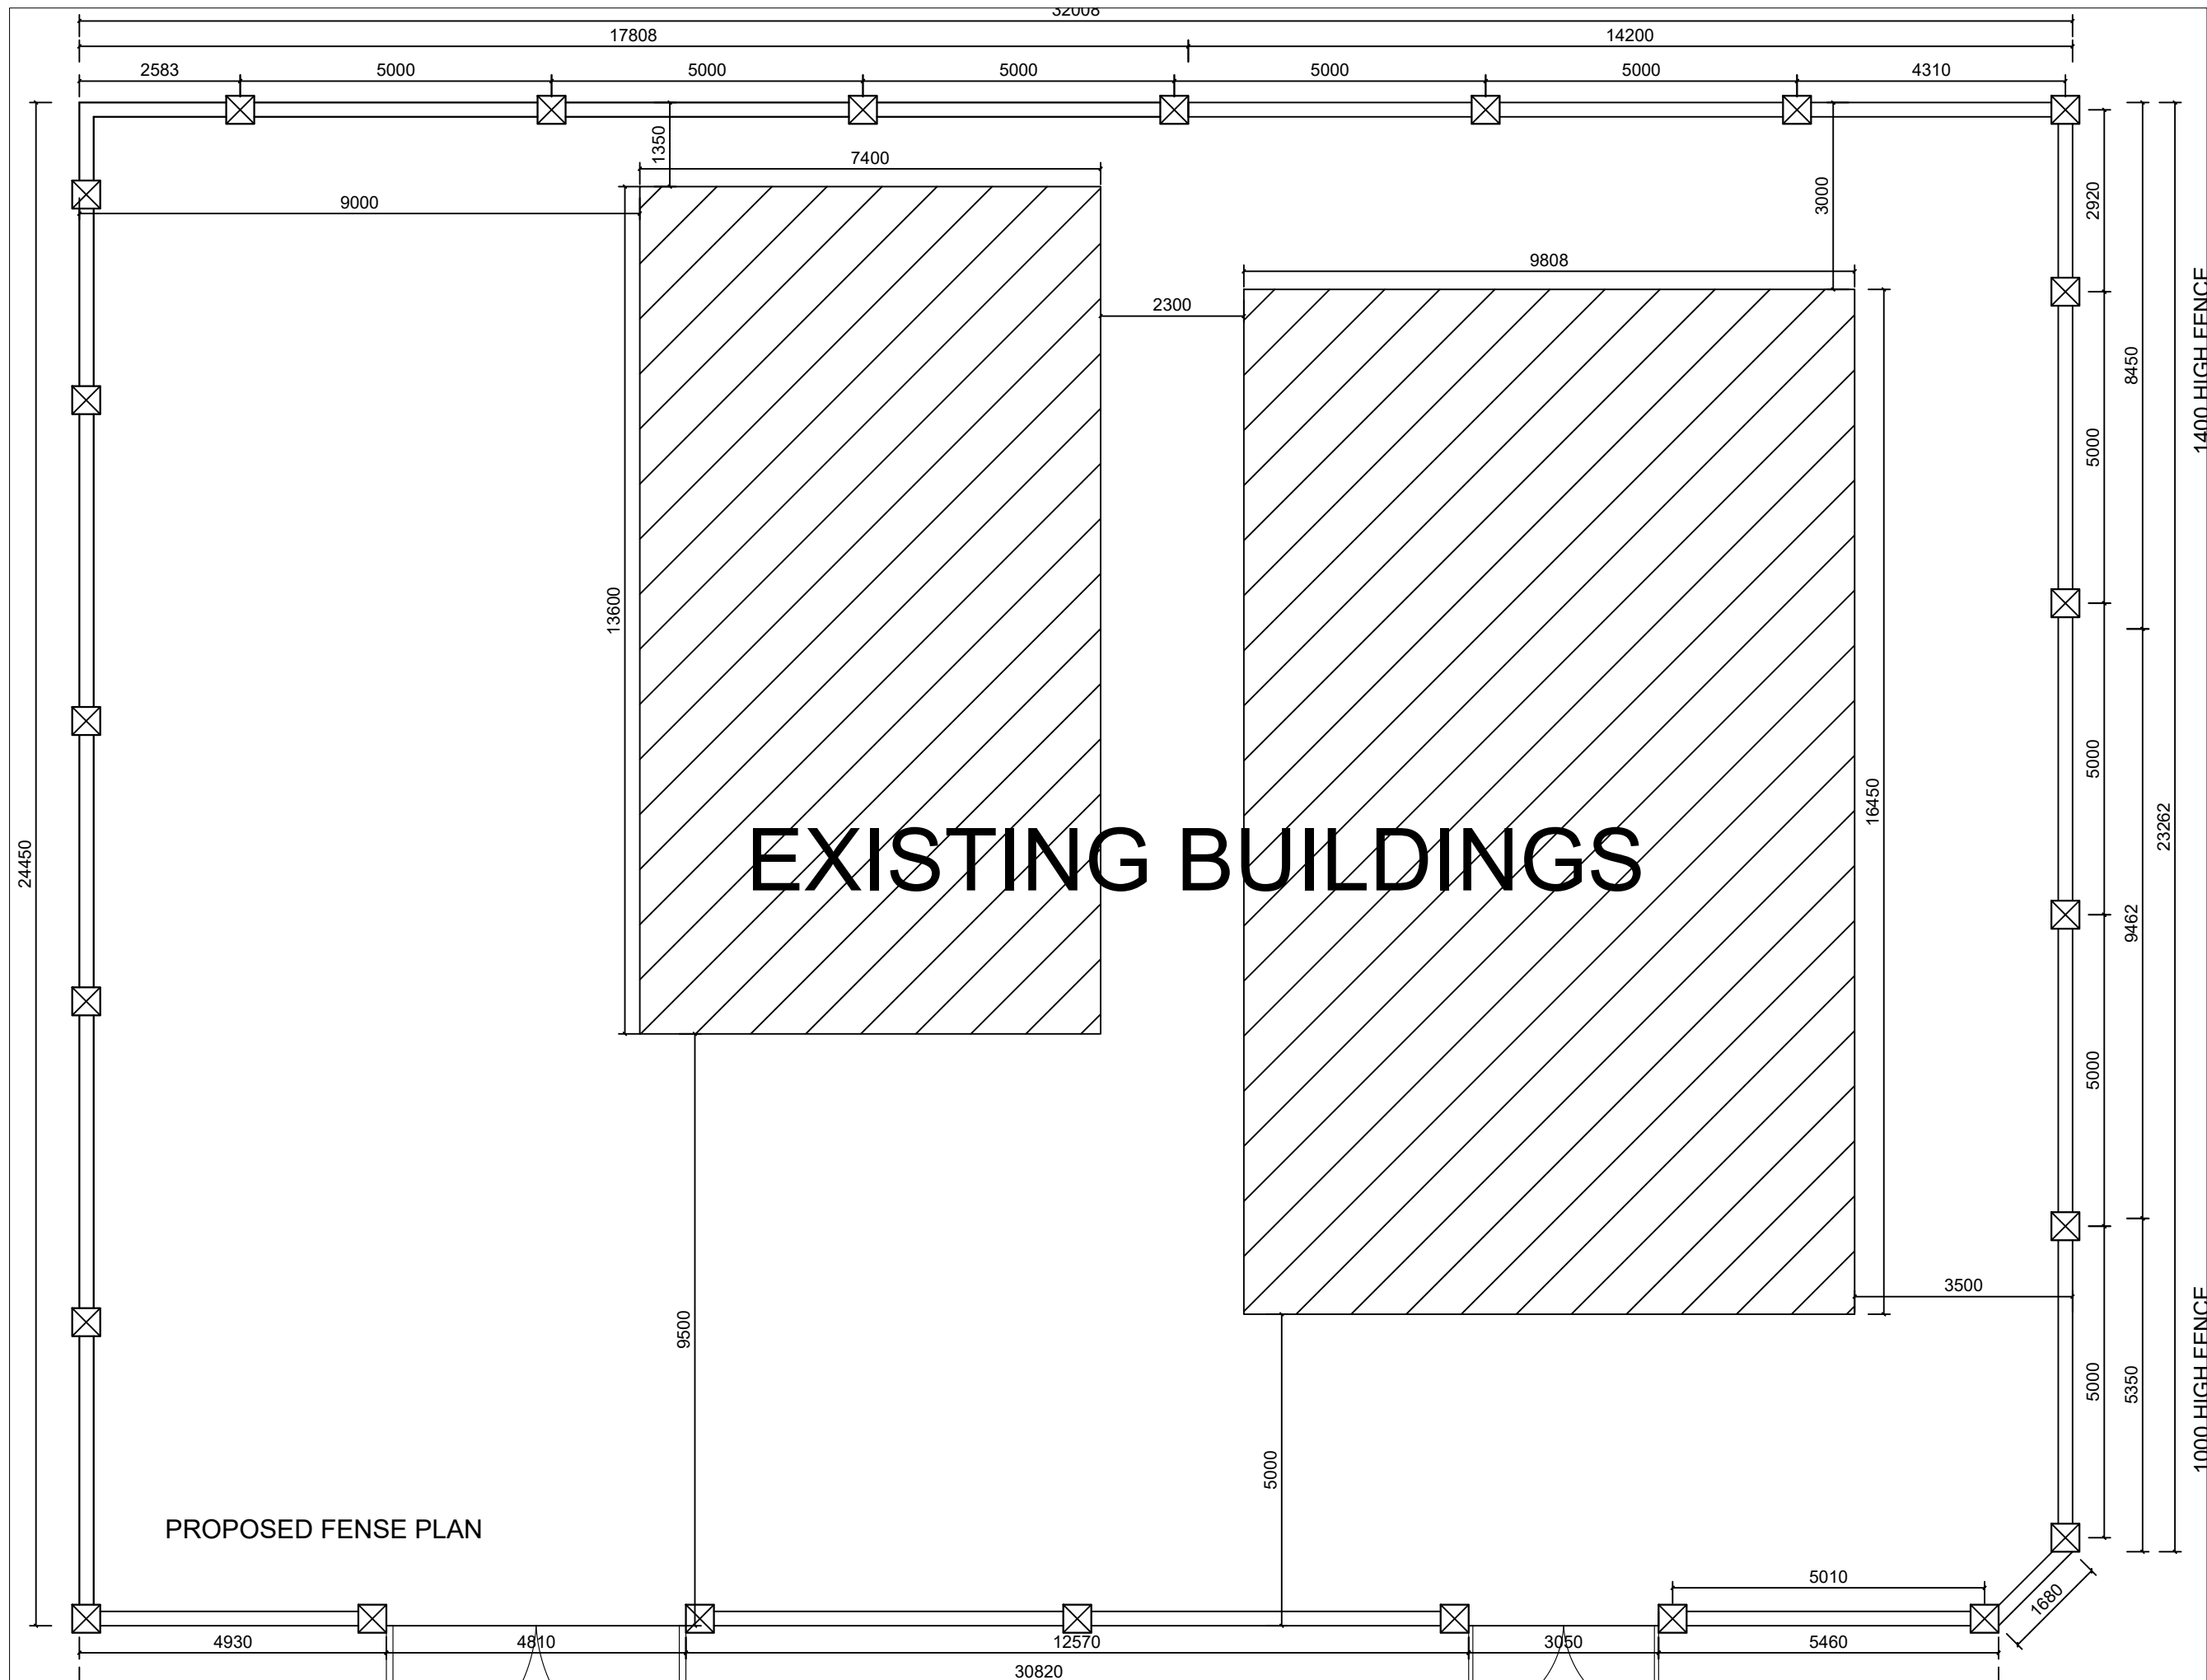

General Notes

No.	Revision/Issue	

Firm Name and Address



Mason and Marlowe Ltd.
Project Managers and
Quantity Surveyors
3 Colman Gardens,
Salford Quays. M5 3NT

Project Name and Address

NGM Islamic Centre,
Beresford Road


Project

Date
04/04/2022


Scale
1/100

Sheet

A3

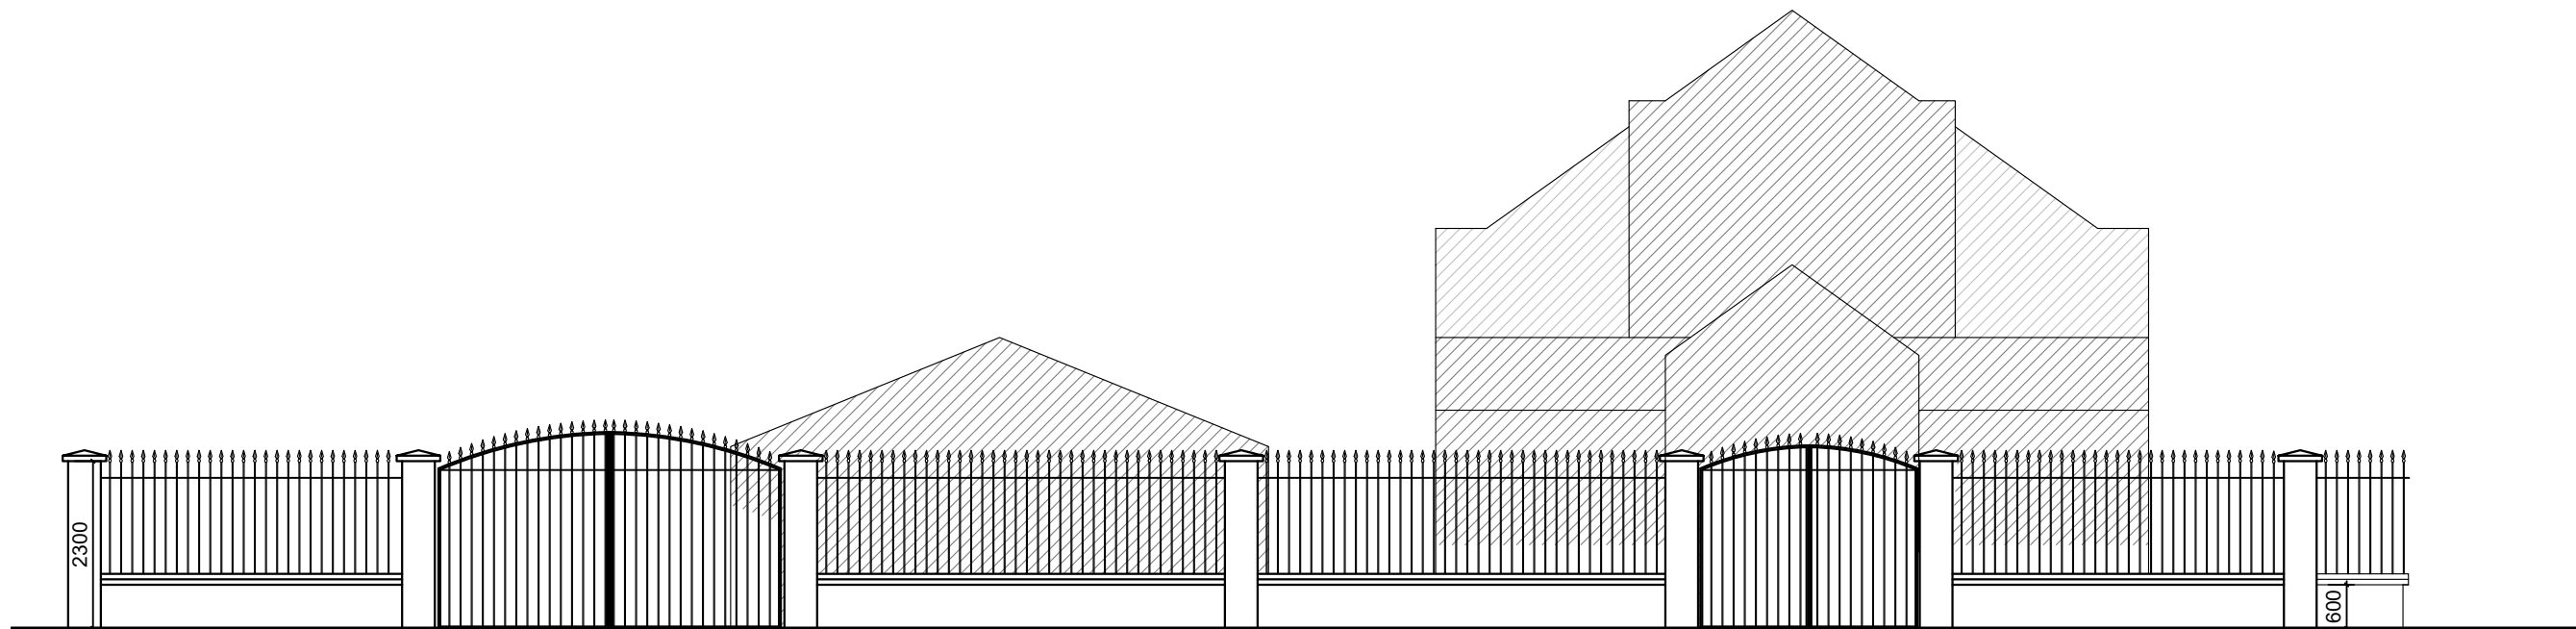

PROPOSED WEST SIDE ELEVATION

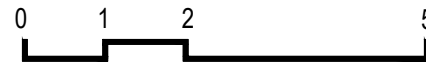

PROPOSED EAST SIDE ELEVATION



General Notes

No.	Revision/Issue

Firm Name and Address



Mason and Marlowe Ltd.
Project Managers and
Quantity Surveyors
3 Colman Gardens,
Salford Quays. M5 3NT

Project Name and Address

NGM Islamic Centre,
Beresford Road



Project

Date
04/04/2022

Scale
1/100

Sheet


A3

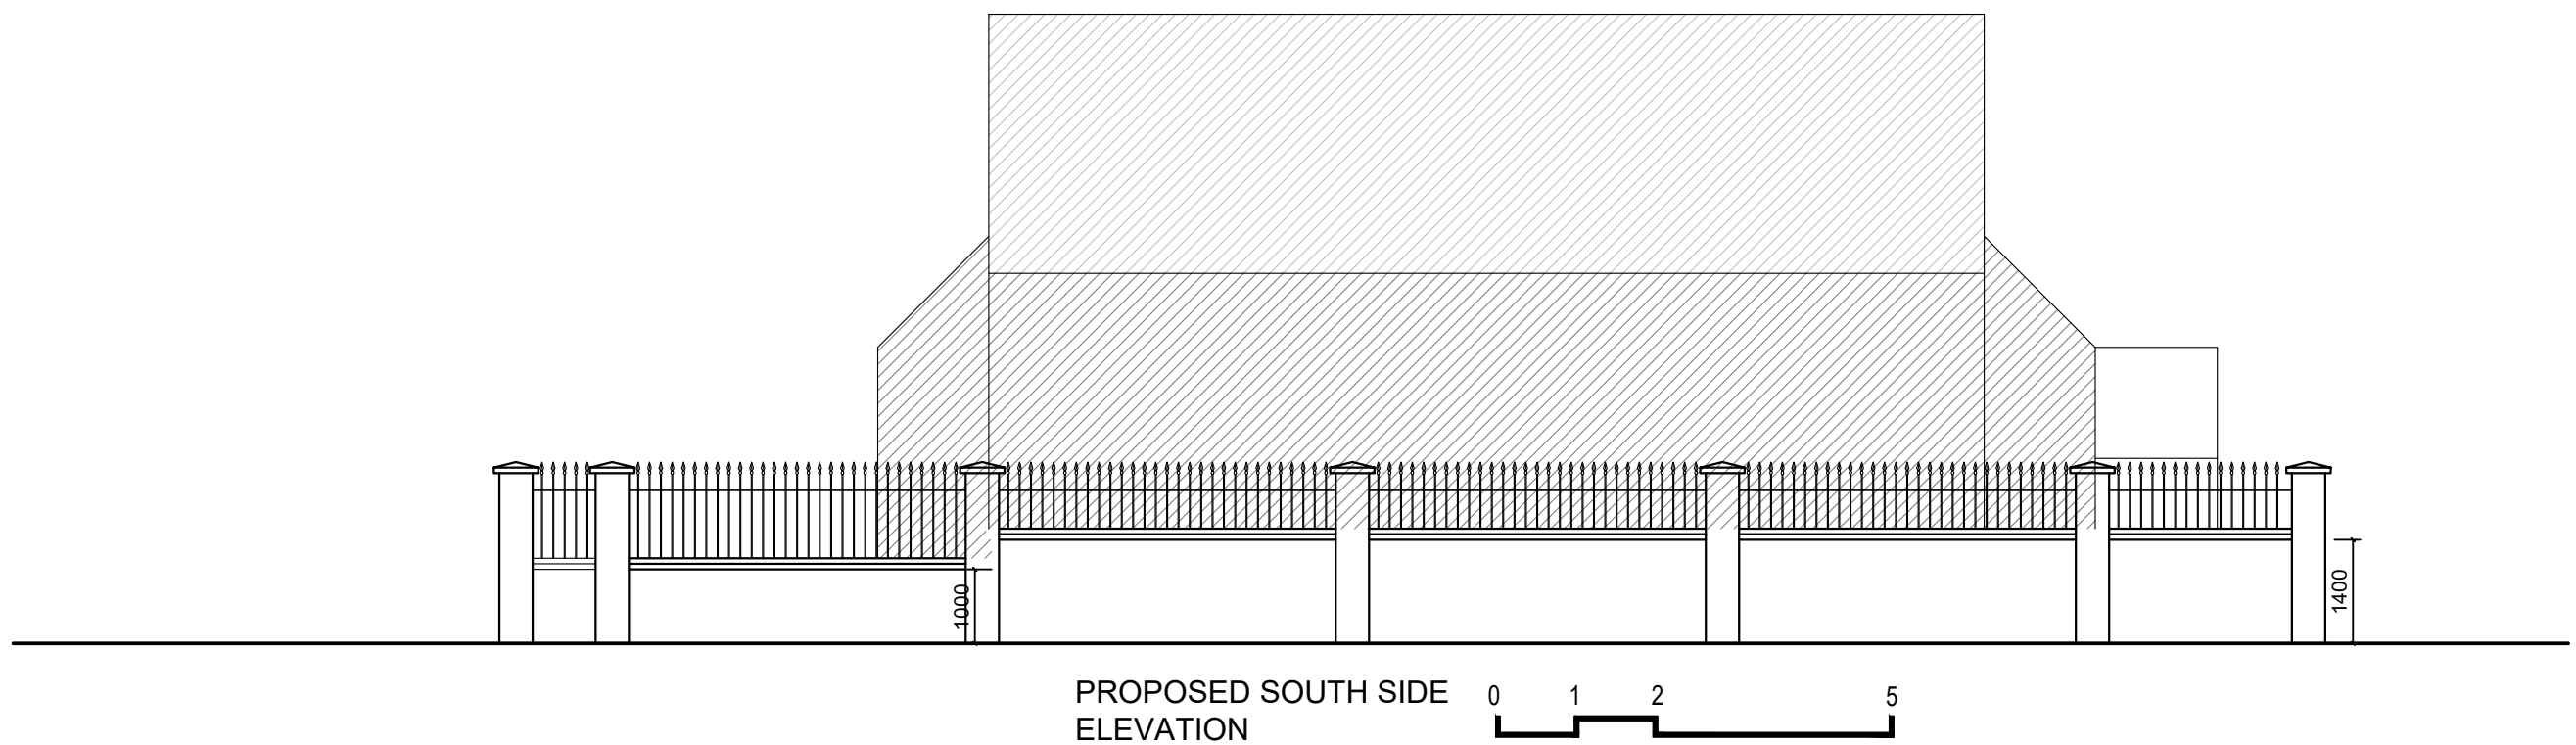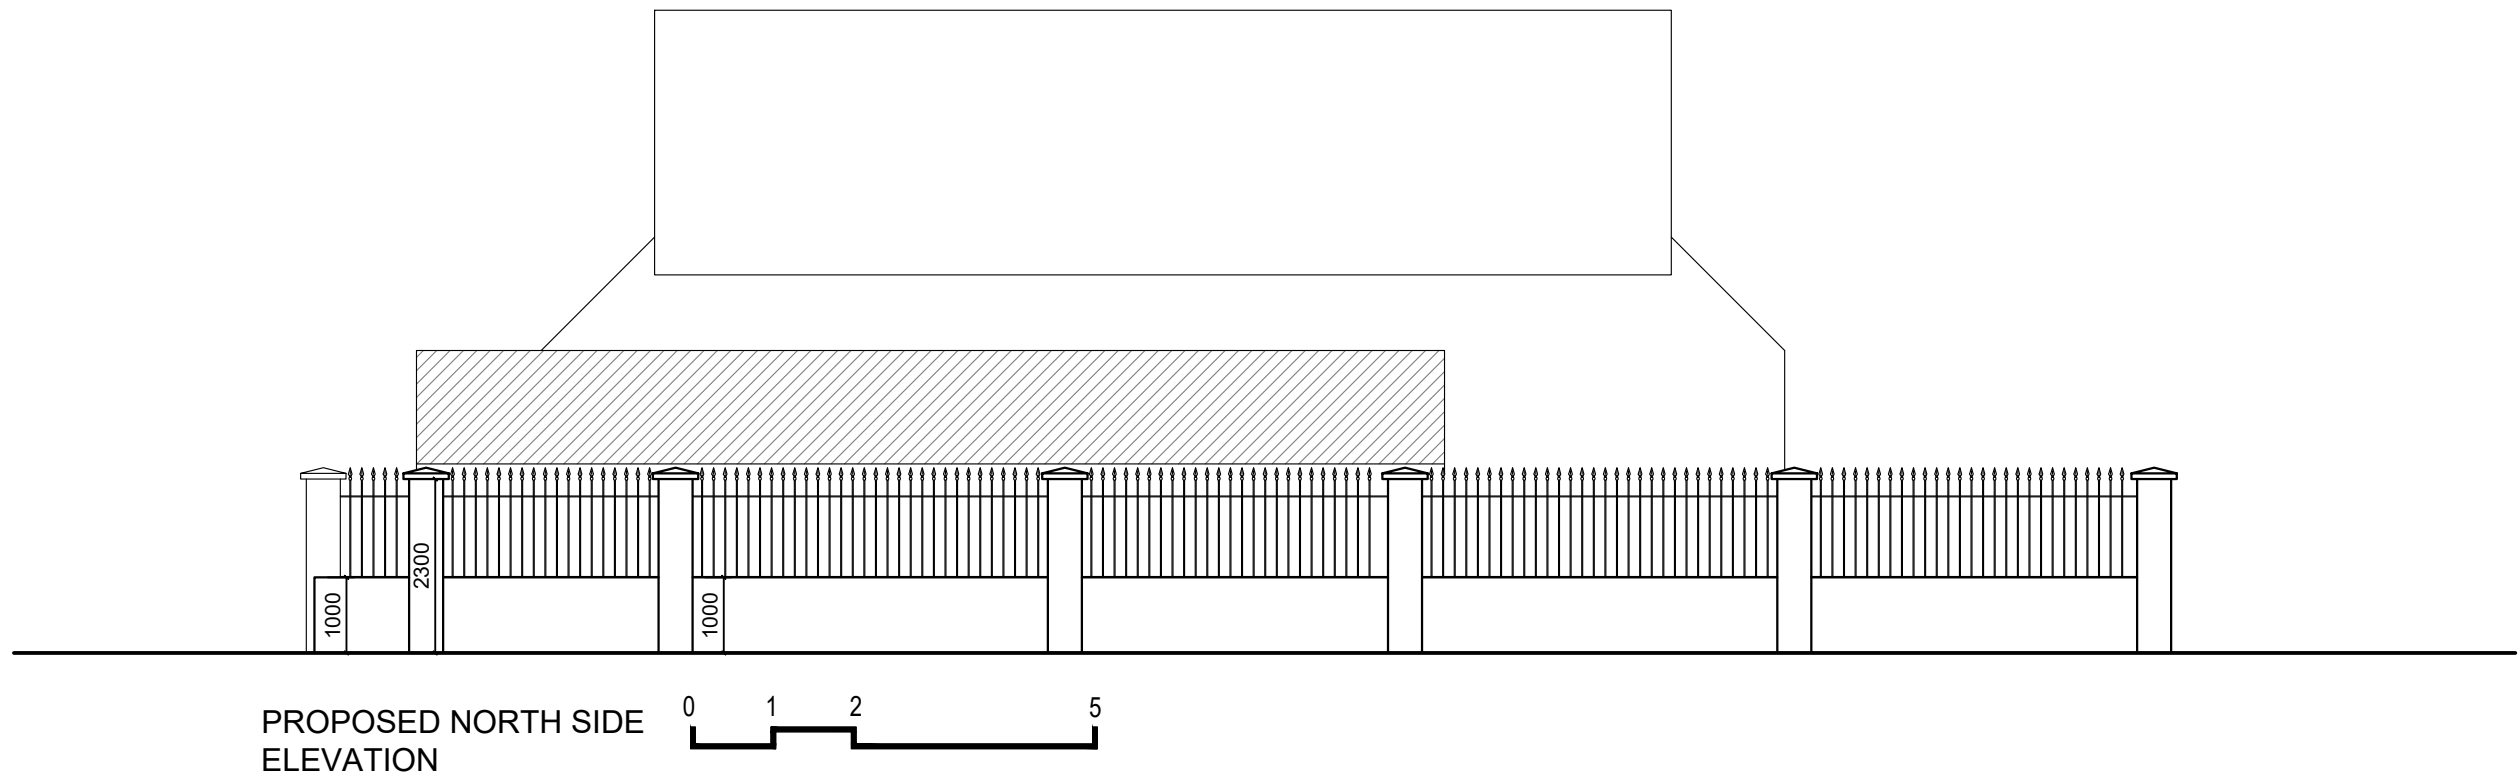

General Notes

No.	Revision/Issue

Firm Name and Address

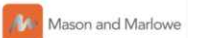

Mason and Marlowe Ltd.
Project Managers and
Quantity Surveyors
3 Colman Gardens,
Salford Quays. M5 3NT

Project Name and Address

NGM Islamic Centre,
Beresford Road

Project

Date

04/04/2022

Scale

1/100

Sheet

A3