


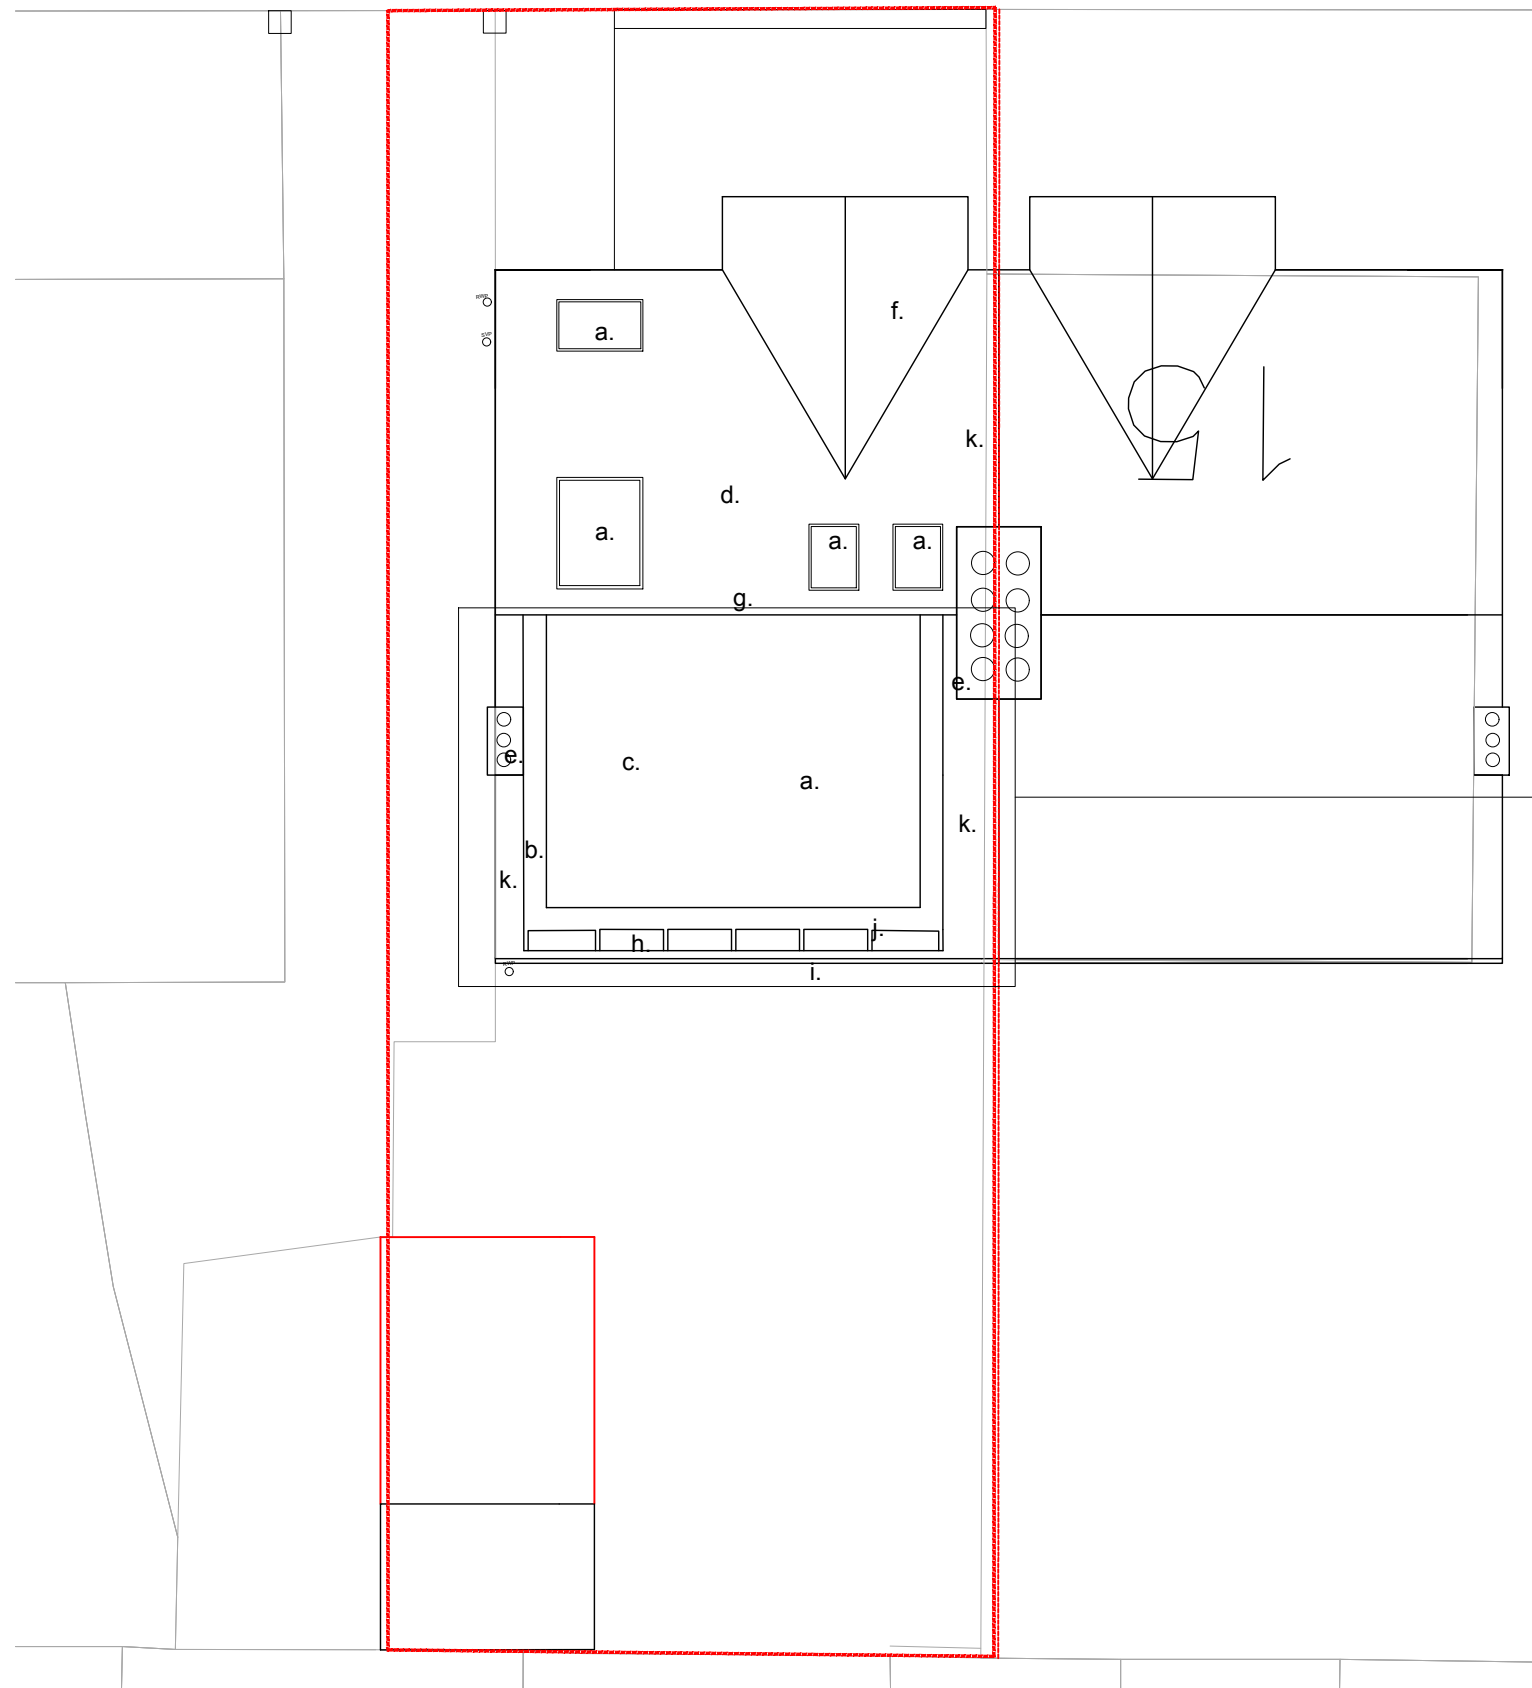


Note: As 131791/LP/2021,  
amendments only to cladding colour  
and position and size of rooflights on  
street-facing gable

#### Notes:

- a. New openable aluminum framed roof-light
- b. New PIGMENTO green zinc capping to roof edge of dormer
- c. New EPDM membrane
- d. Roof joists to be replaced and insulated with new membranes, battens and replacement tiles
- e. Existing chimney
- f. Existing hip roof bay
- g. New ventilated ridge tiles
- h. New lead eaves
- i. New gutter
- j. Top of PIGMENTO green zinc clad surround
- k. Making good of work to existing tiles
- l. New fixed aluminum frame roof-light

----- Denotes duntakings

Attic plan as proposed

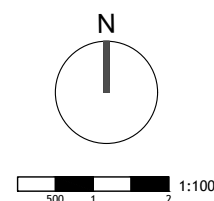

Suite 4a, 30 Bancroft  
Hitchin, SG5 1LE  
01462 236866  
michael@michaelcollinsarchitects.com  
www.michaelcollinsarchitects.com

Note: This drawing is copyright  
Do not scale from this drawing  
Note: to be read in conjunction with Structural Engineers  
Information, specification and drawings  
All setting out dimensions to be checked on site by  
contractor and any discrepancies to be noted ASAP.  
Windows, steelwork, to be site sized.  
All sundry work not shown to be undertaken in accordance  
with the British standards

Michael Collins Architect LLP

17 Linden park

Job No.  
**095** Attic plan  
as proposed

Stage: 3  
Status: Planning

**023**

REVISION:  
C Scale  
1:100  
@:A3