


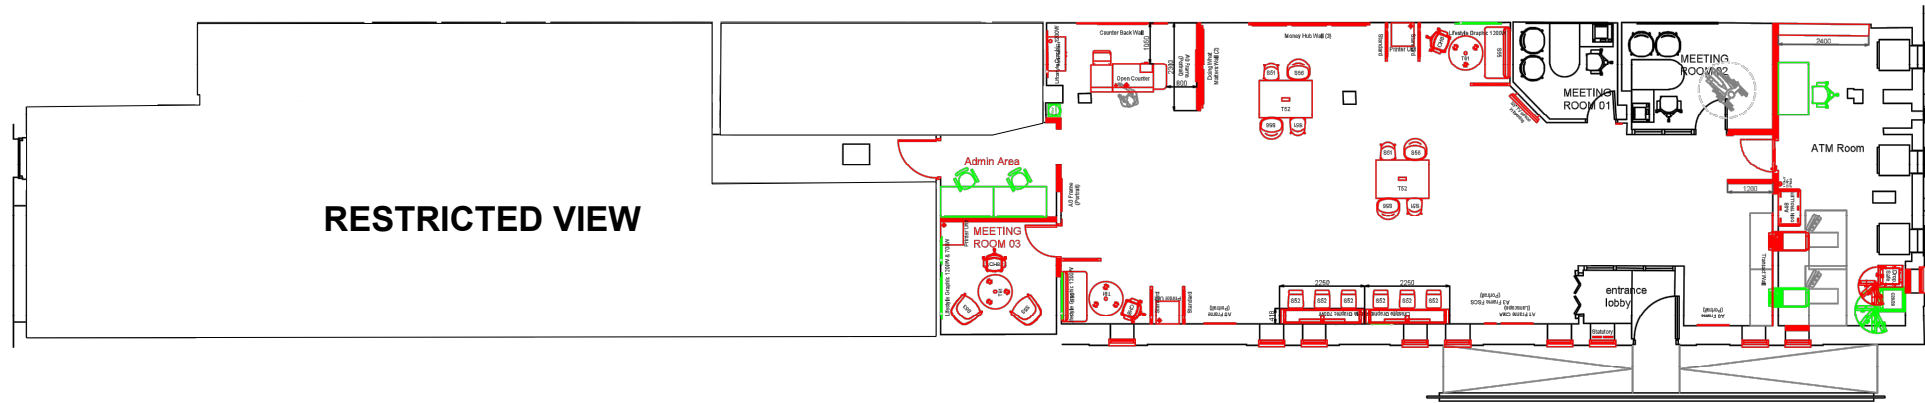

SCOPE OF WORKS

1. Add 10 new windows (Aluminium double glazed fixed windows with outer pain being 11.5 anti bandit glass) Frame colour ral 9006
2. New white metal fascia to be installed to full length of each elevation, size to match the existing
3. 2no New illuminated TSB canister logo 150 candela/sqm, 1142x450mm installed approximately at 3023-3333mm from FFL
4. New vinyl applied tsb.co.uk fascia messaging, sized 1335x250mm installed at approximately 3403mm from FFL
5. New illuminated TSB projecting sign 150 candela/sqm, 700mmØ installed at approximately 3208mm from FFL. Constructed in opal acrylic and formed aluminium
6. 3no New ATM surround in Pantone 2766 with internally illuminated TSB logo and text and back lit edge. Constructed in clear acrylic reverse decorated in colours as shown
7. New externally facing statutory signage in rod displays - 2no sets of rods
8. New solid frosted privacy manifestation to 1no window (LH side front elevation)
9. New vinyl applied to glazing to 2no windows (1no of each Pink to side elevation. Blue to front elevation)
10. New 1no address panel
11. Make good existing and paint door and frame RAL 9006
12. Clean shopfront brickwork and de-weed where required
13. Remove existing letter box and fit new blanking plate
14. Clean, check and make work external lighting 6no
15. Move traffic light system to window nearest front door
16. Paint railings to ramp ral 9006
17. Remove receipt bins from side of ATM's
18. **Proposed removal of Wythenshawe City Centre sign**

