




SECTION B:B
AS EXISTING



SECTION C:C
AS EXISTING

- Historic or likely original slate pitched roof.
- Modern corrugated metal sheet roofing panels.

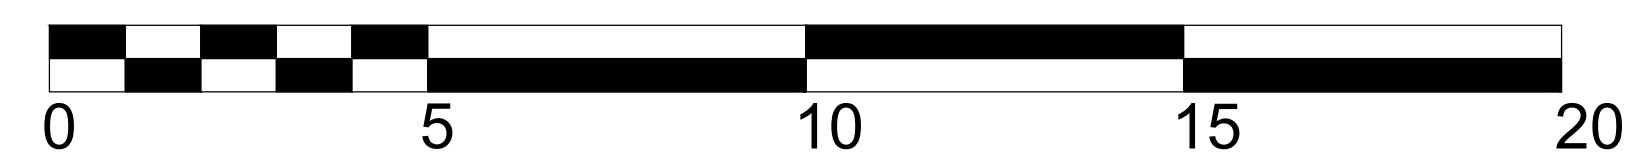

SCALE 1:100

Rev B: Detail added to upper floors
Rev A: Minor amendments to better coordinate with survey
revision: date:

client:	project:	drawing:
CAIRN HOTEL GROUP	THE GARDENS HOTEL 55 PICCADILLY MANCHESTER M1 2AP	EXISTING SECTION B-B & C-C
project no:	drawing no:	revision: drawn: checked: date: scale @ A1
7426	PS.07	B ED 25.07.17 1:100