


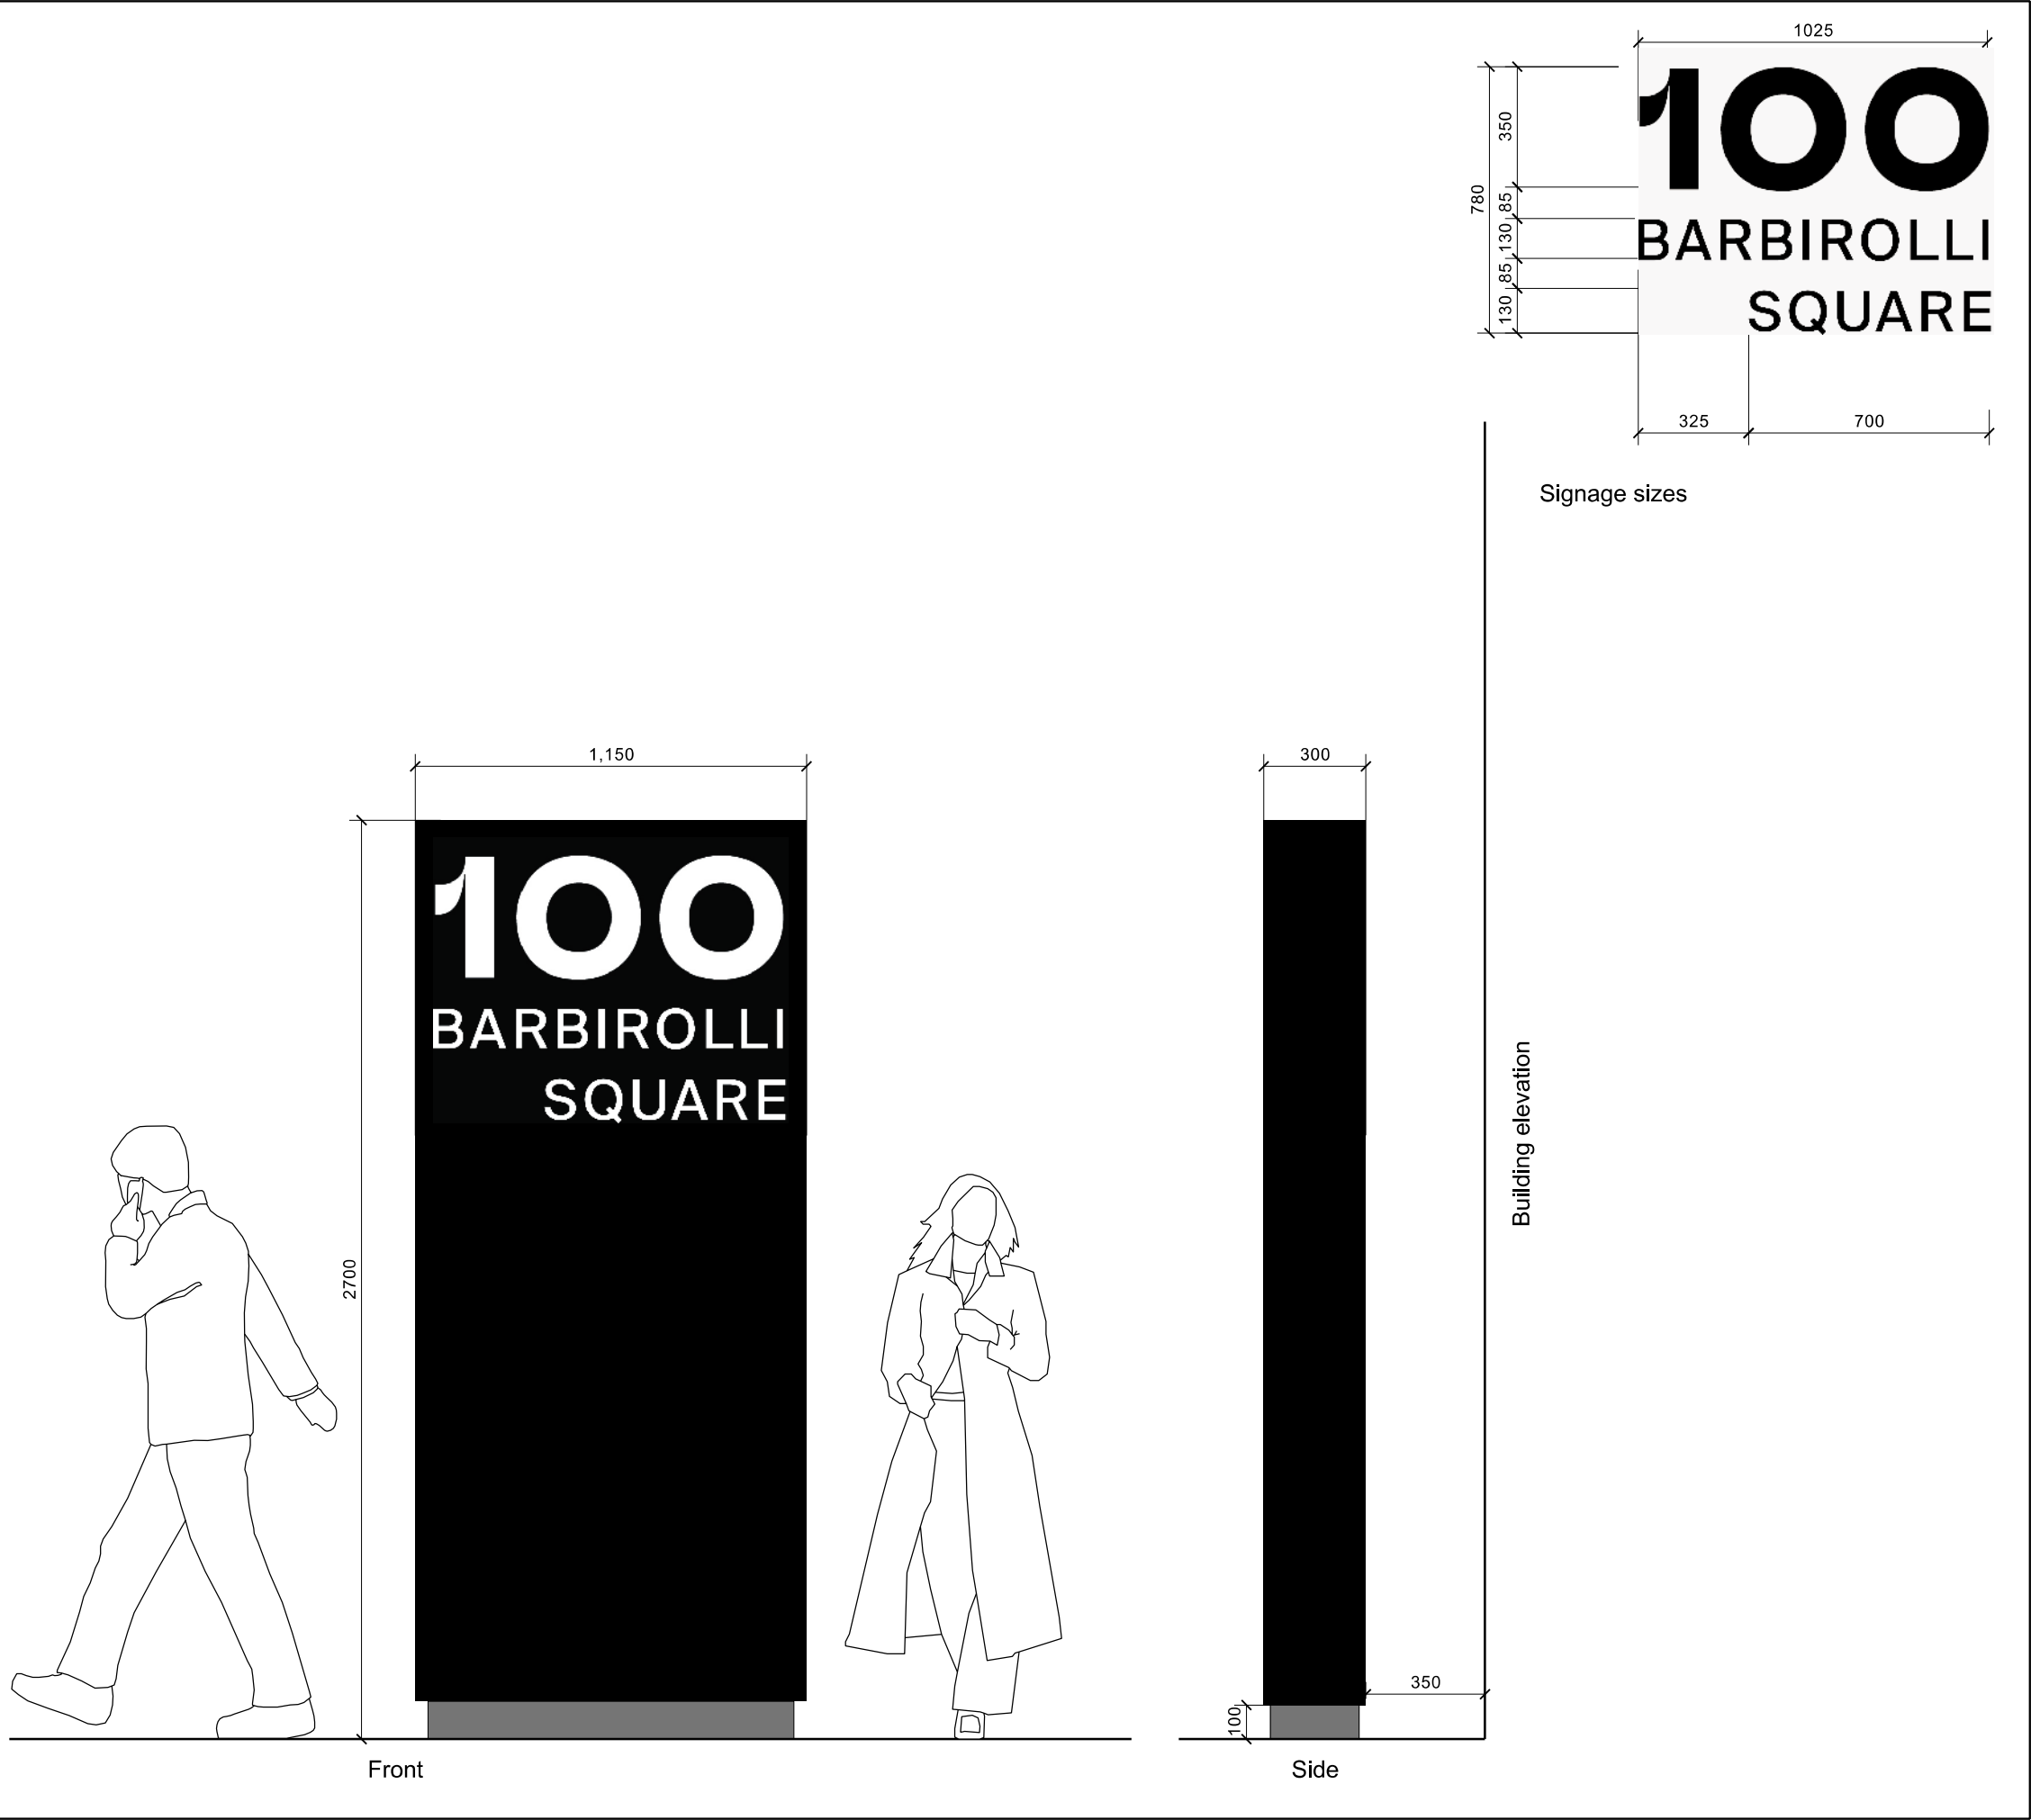

Copyright of this drawing is vested in 5plus Architect and it must not be copied or reproduced without written consent. Figured dimensions only are to be taken from this drawing. DO NOT SCALE OFF THIS DRAWING IF IN DOUBT ASK

All contractors must visit the site and be responsible for taking and checking all dimensions relative to their work. 5plus architects are to be advised of any variation between drawings and site conditions.

Electronic data/ drawings issued as 'read only' and should not be interrogated for measurement. All dimensions and levels should be 'read only' from those values stated in text, on the drawings

KEY PLAN:

Notes:

Totem sign finished in RAL 7021 black-grey PPC aluminium

Power to totem sign within ground build-up

Illumination level and colour to signage specialists specification

Sign to be internally illuminated with static illumination

Sign to be permanently illuminated

01 26/04/22 Issued for Planning - Signage Application

REV:	DATE:	DETAILS:

4th Floor
The Hive
47 Lever Street
Manchester
M1 1FN
+44 (0)161 228 0211

5plus architects

PROJECT: 100 Barbirolli Square Manchester

TITLE:
Signage Totem
Elevations

SCALE:	ORIGIN DATE:	DRAWN:	CHECKED:
1:20 @ A3	20/10/2021	EMcA	EMcA

STATUS:
Planning

PROJECT	DRAWING NO:	REV:
05699	MP_14_2200	01

Architecture | Masterplanning | Interiors | Graphics | Branding