


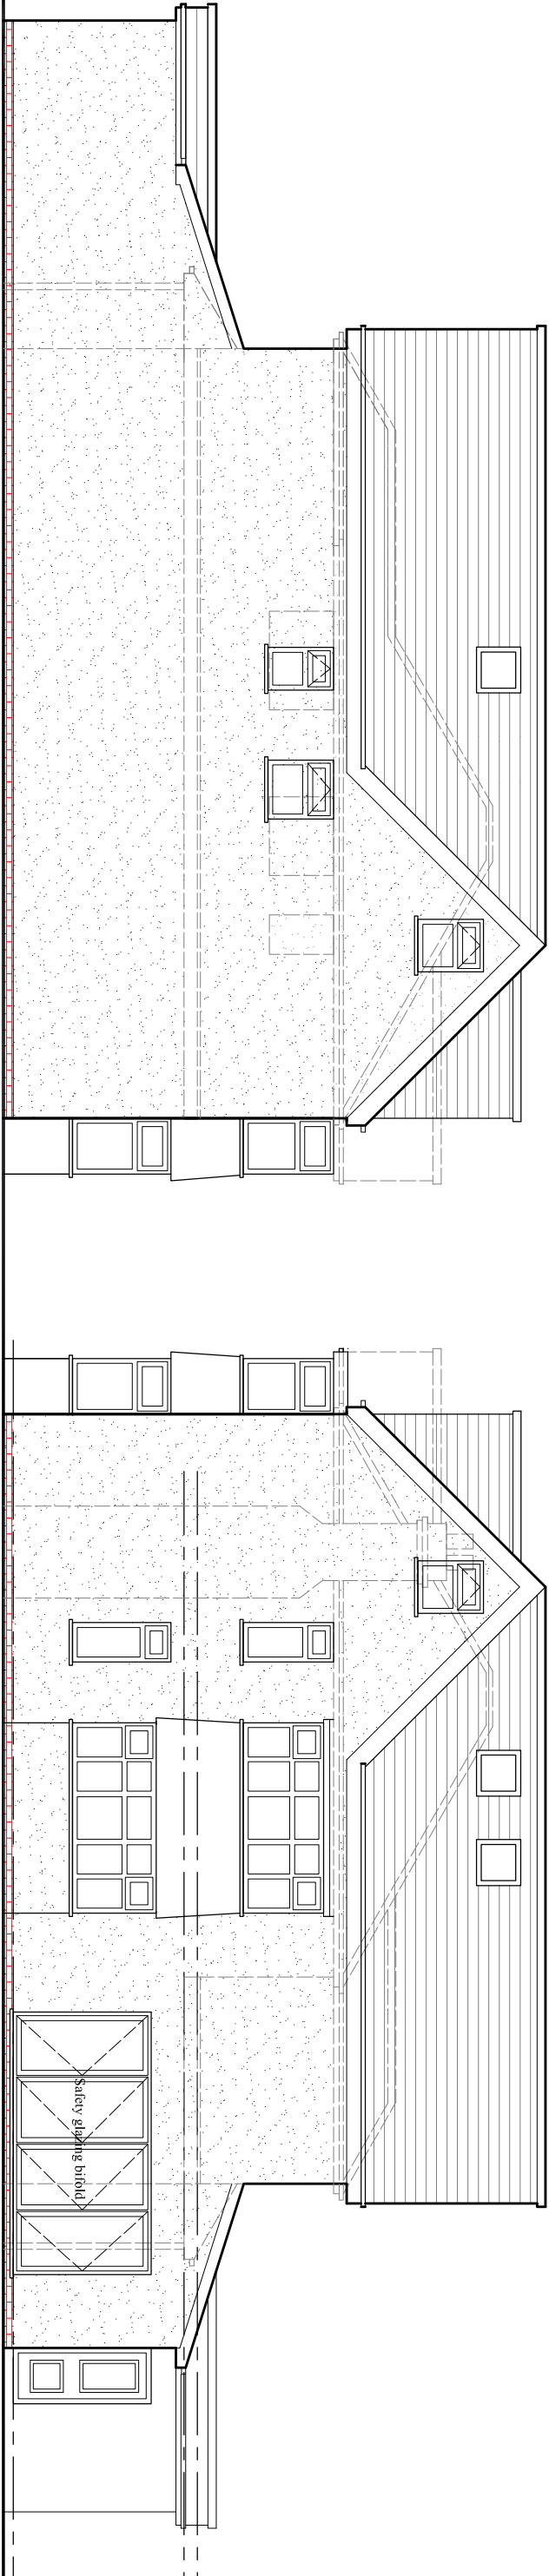

PROPOSED SIDE ELEVATION

PROPOSED SIDE ELEVATION



PROPOSED REAR ELEVATION

PROPOSED FRONT ELEVATION