


Copyright all rights reserved.
The contents of this drawing can
not be copied without written
permission of the
DRAWNHOUSE LTD

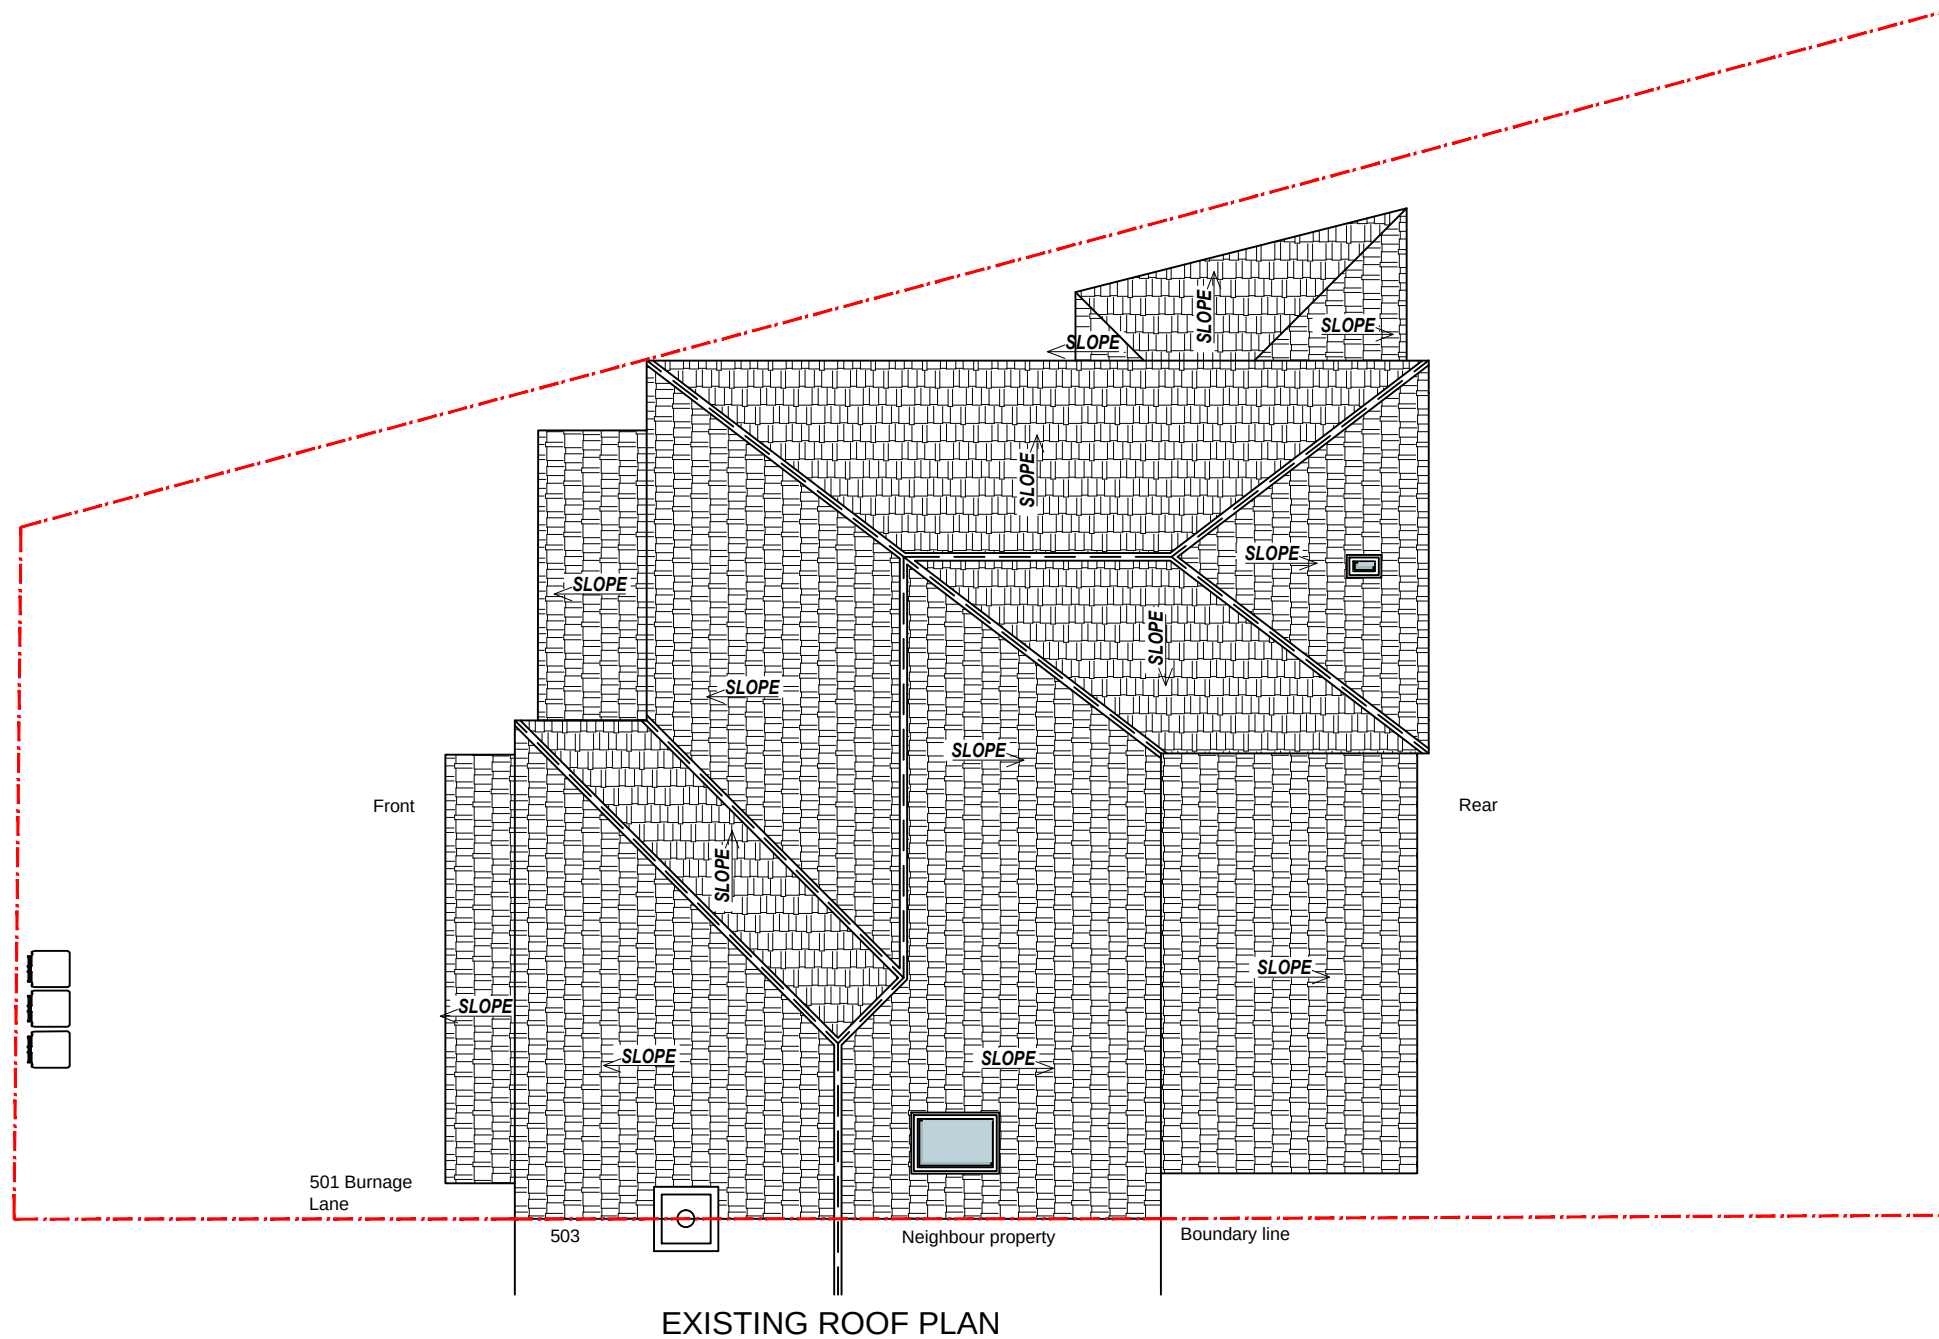

DRAWNHOUSE LTD

Agent
E.mail: office@drawnhouse.co.uk
Mob: +44 7999 329377

Key:
— - existing
— - proposed

Project name:
501 Burnage Lane, Manchester,
M19 1WL

Title: **EXISTING PLANS**

Project number: **8776**

Drawn: **AN**

Revision:

Scale: **A3 - 1:100**

Drawing No: **02**

Date: **November 2021**