


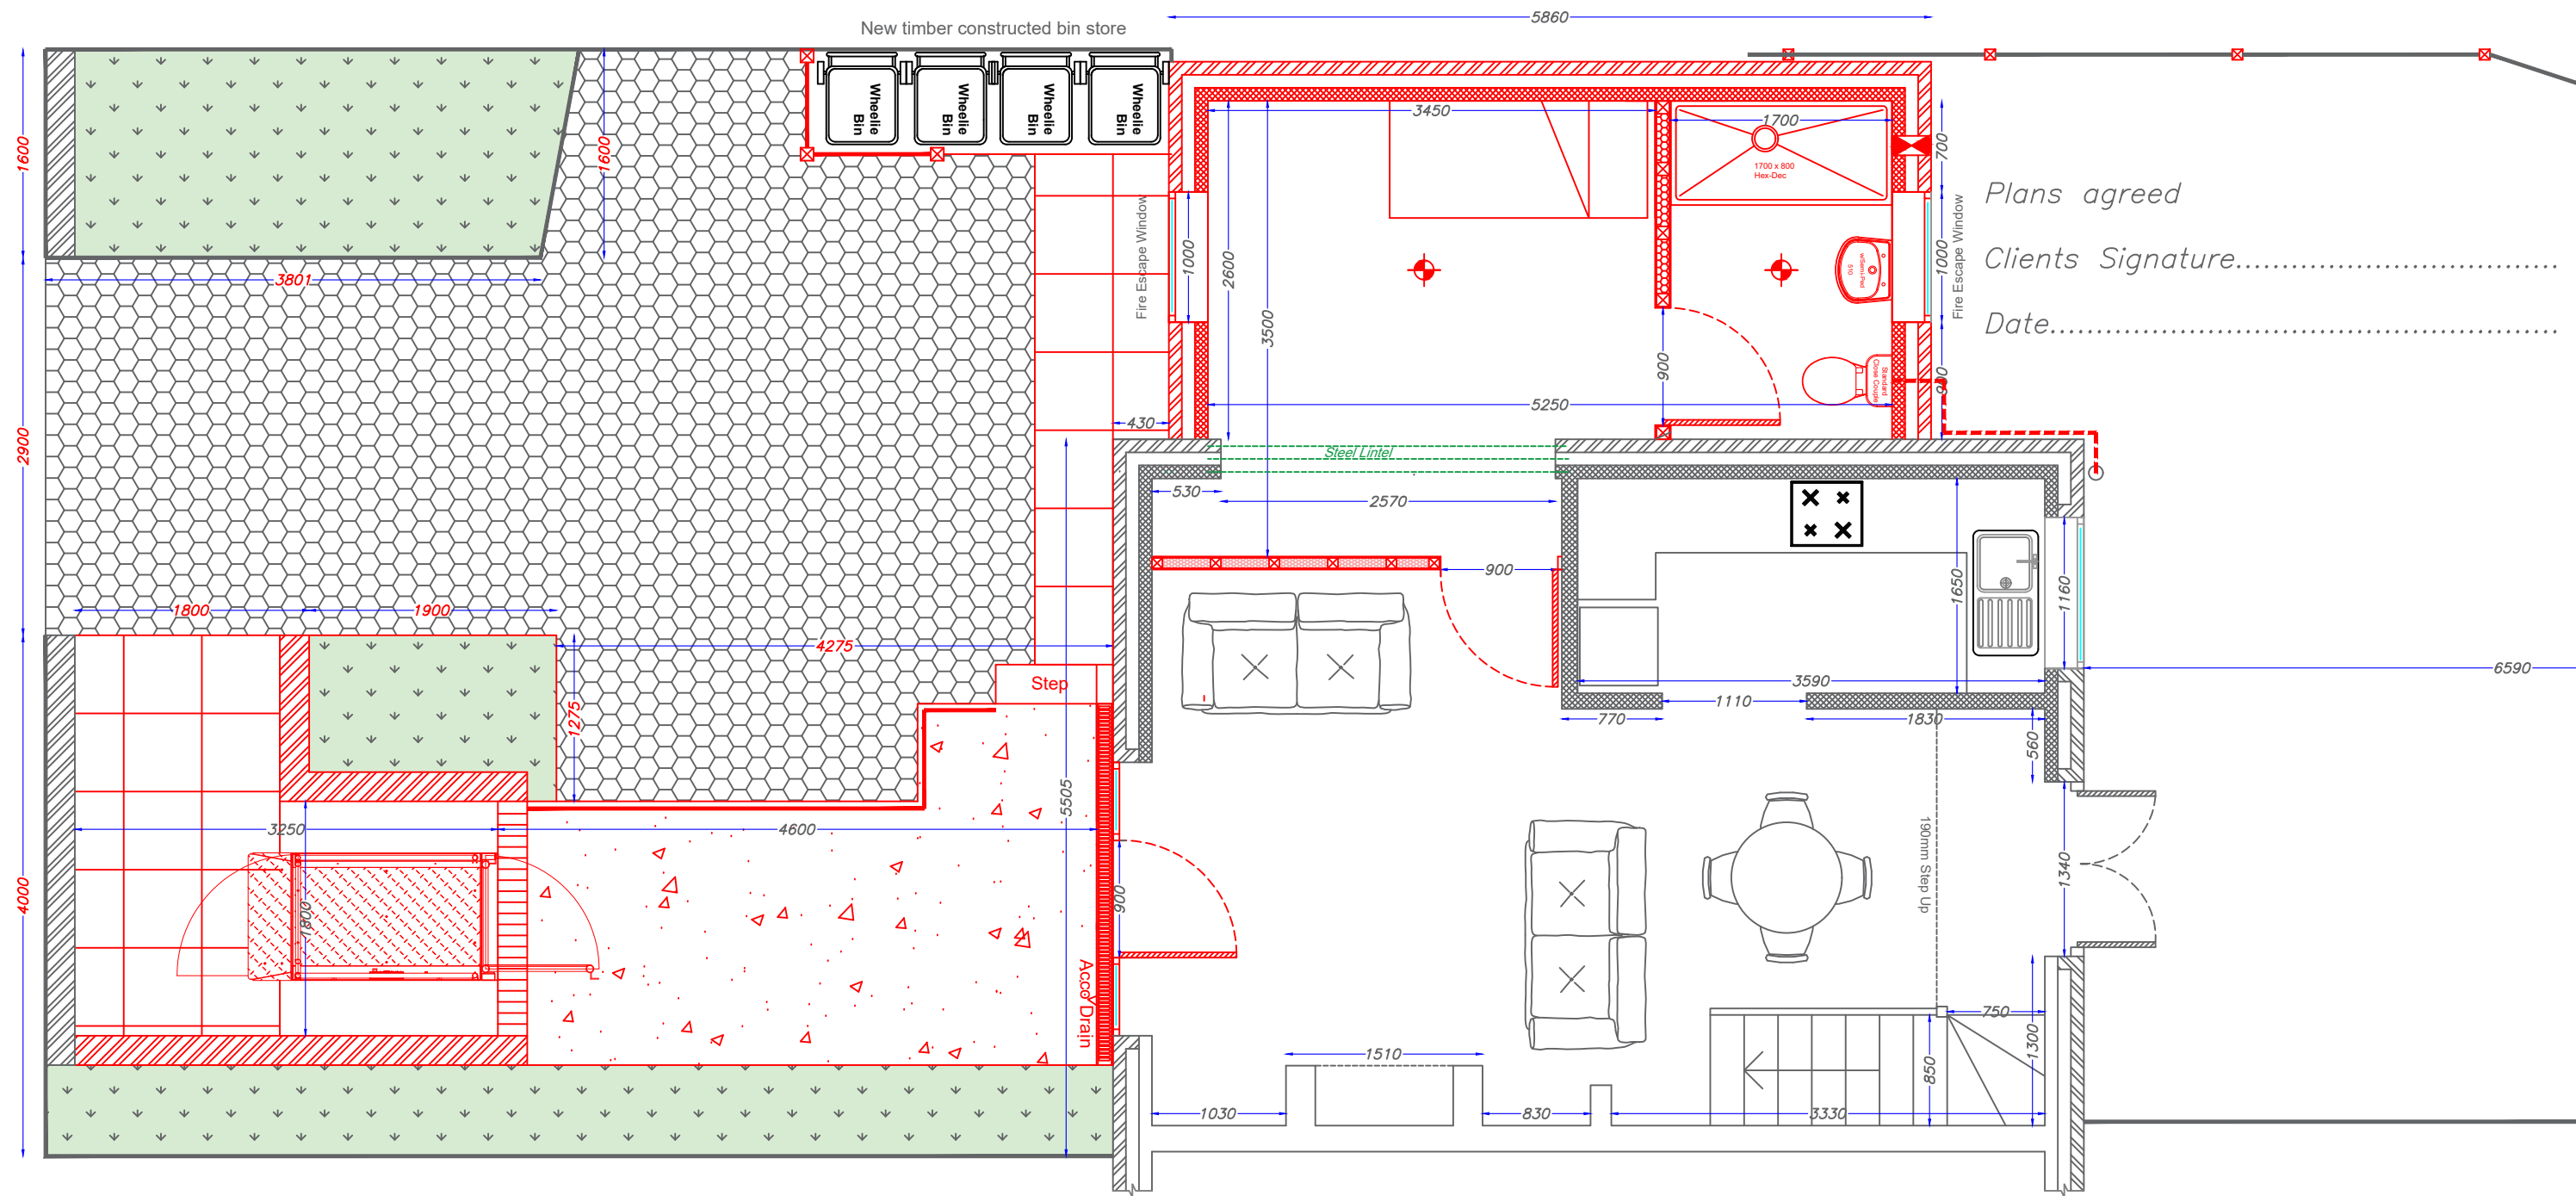

Proposed Ground Floor Bathroom/Bedroom Extension Option 1A

Manchester's Local Care Organisation

Technical Officer Service

29 Poland St, Unit 1  
 Ancoats,  
 Manchester,  
 M4 6AZ

Applicants Name:  
 Mrs Veronica Thomas

Property Address:  
 24 Crab Lane  
 Blackley  
 Manchester  
 M9 8WB

# REVISIONS -

Date: 05/01/2021

Paper Size: A3

Scale: 1:50

Drawn By:  
 Brian Taylor



Manchester  
 Equipment &  
 Adaptations  
 Partnership