


3 Front - Existing
1 : 100


4 Left Side - Existing
1 : 100

5 Rear - Existing
1 : 100



6 Right Side - Existing
1 : 100

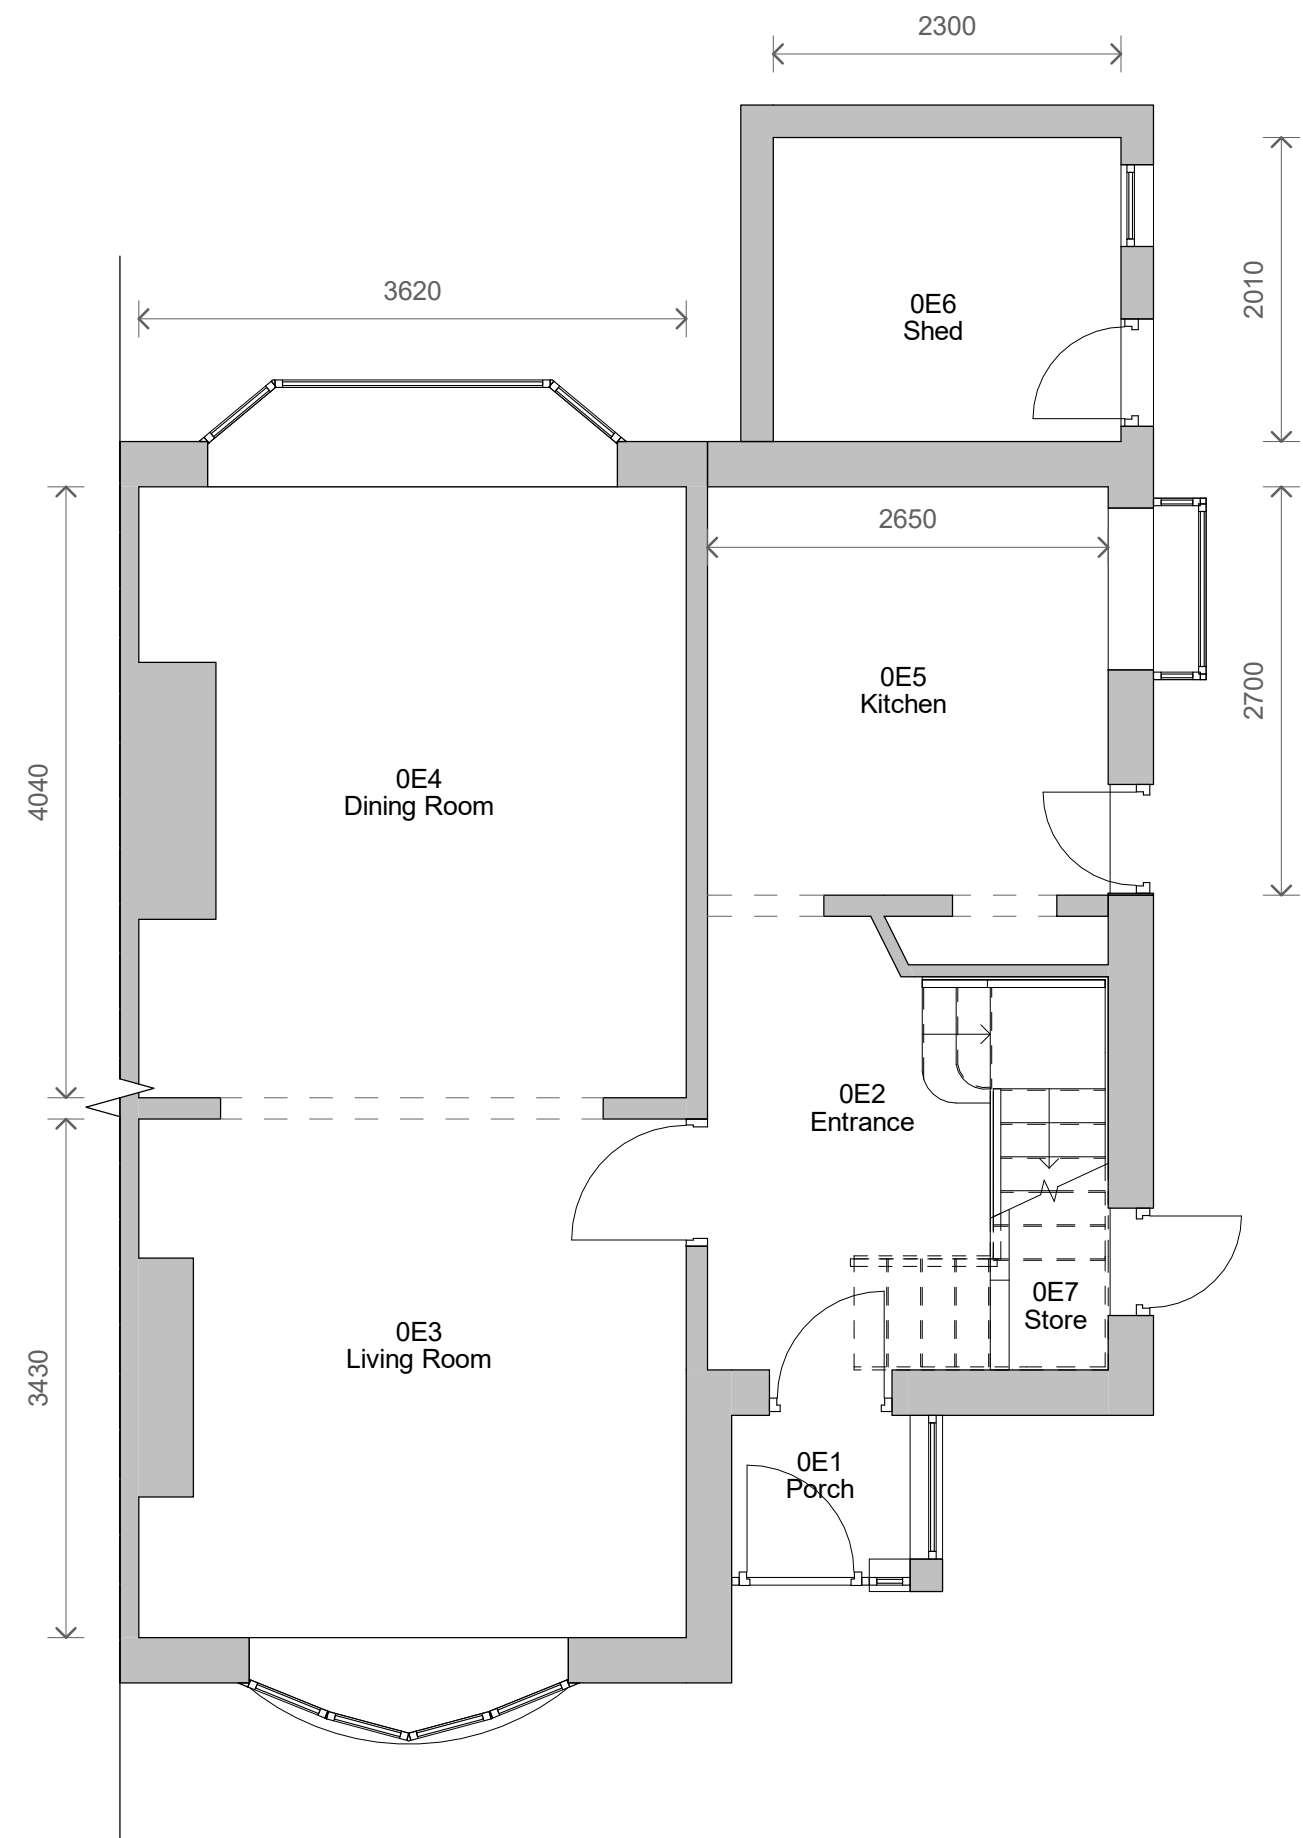

1 Level 0 - Existing
1 : 50

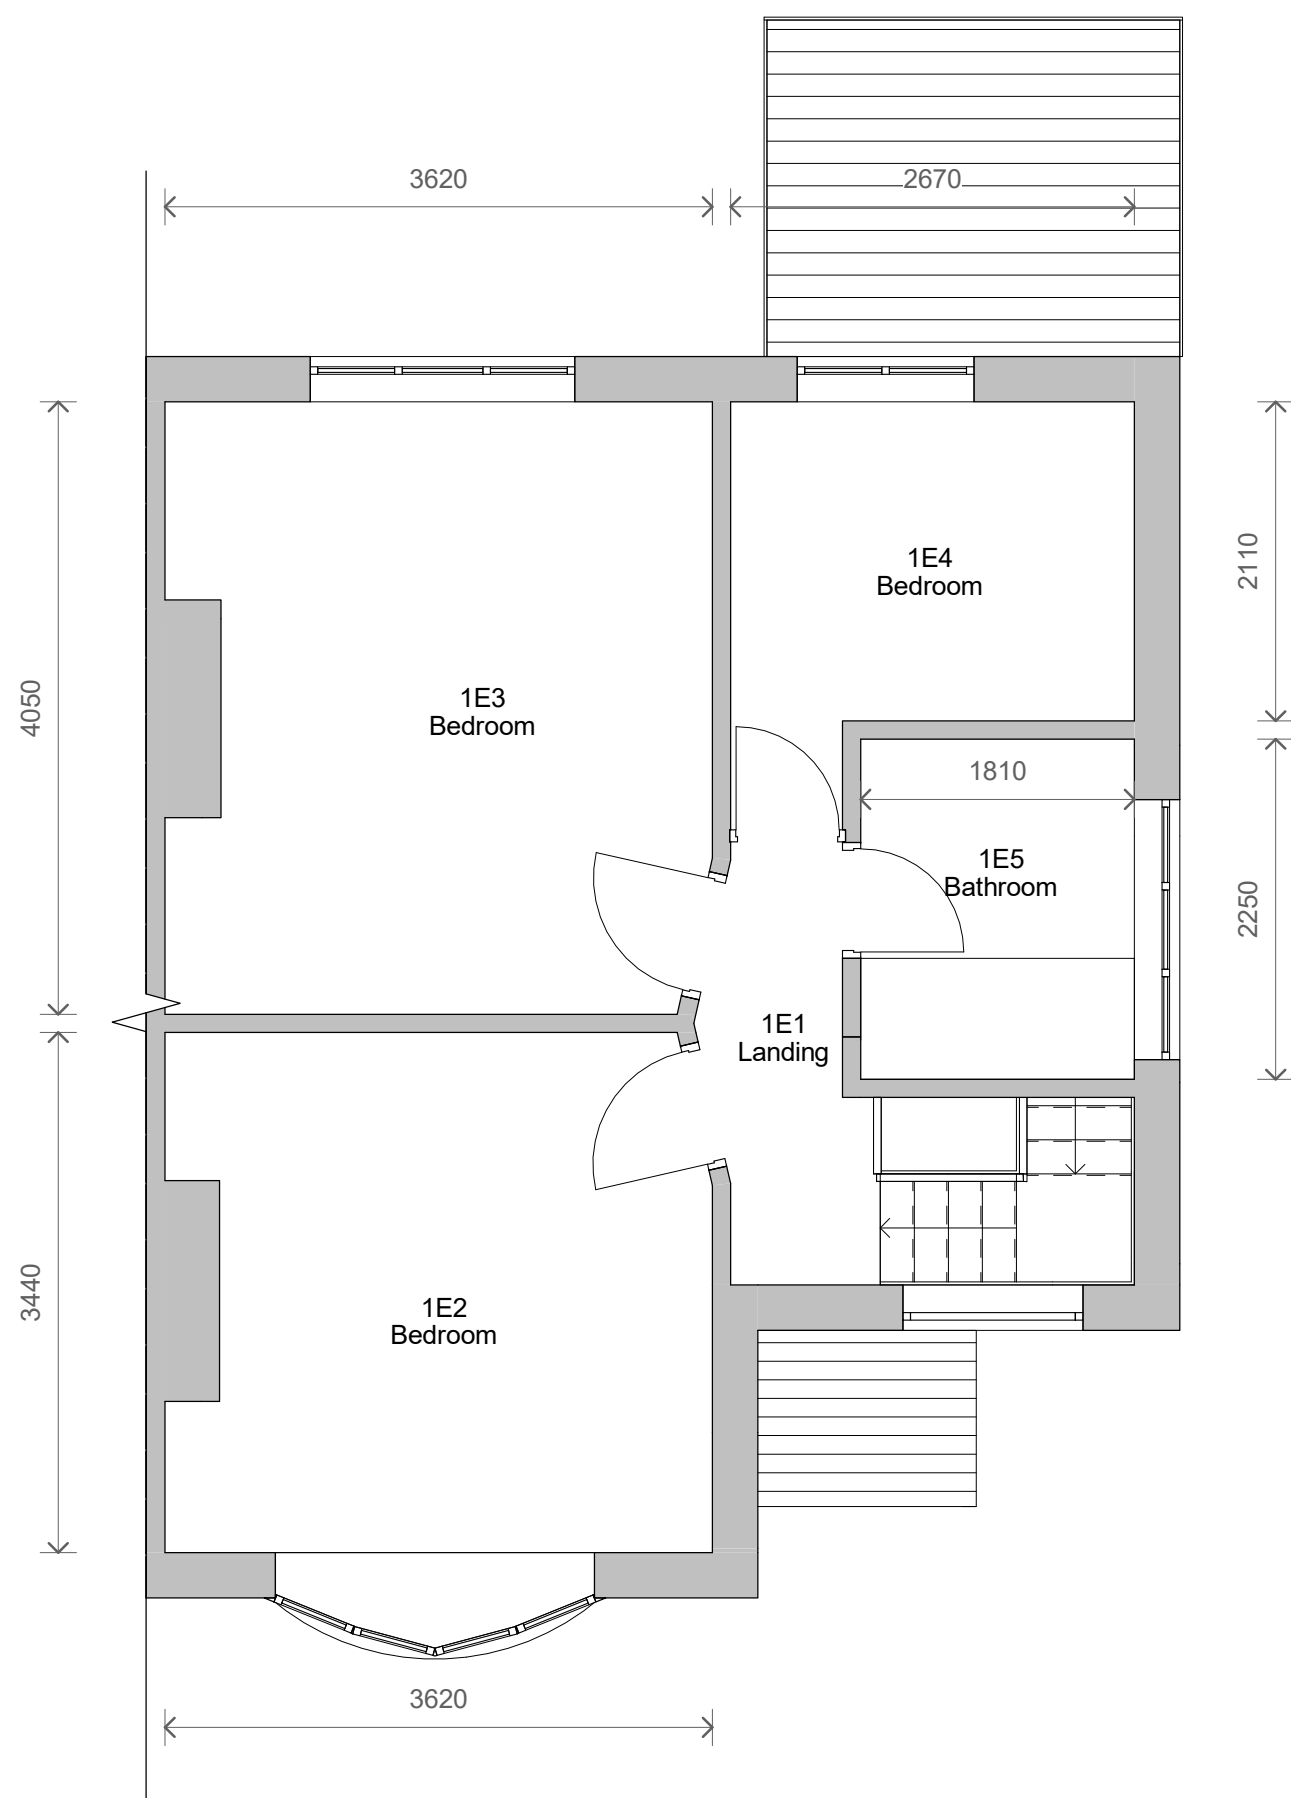

2 Level 1 - Existing
1 : 50

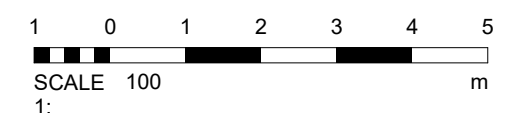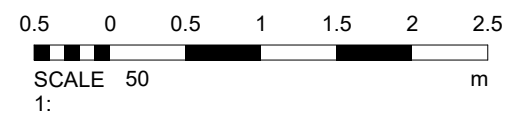

No. Description Date		
PROJECT		
11 Ardern Road		
TITLE		
Existing Plans and Elevations		
CLIENT		
Rosenbaum		
STATUS		
DESIGN		
DRAWN BY	DATE	SCALE (@ A1)
TP	29/10/2021	As indicated
PROJECT NUMBER	DRAWING NUMBER	REV
GSS21098	002	
GOLD SKETCH		
S T U D I O S		
www.goldsketch.co.uk info@goldsketch.co.uk 0161 792 9595		
NOTES		
© COPYRIGHT ALL RIGHTS RESERVED. NOT BE REPRODUCED WITHOUT WRITTEN CONSENT. DRAWING TO BE USED FOR THE STATUS INDICATED ONLY. ALL DIMENSIONS AND SETTING OUT SHALL BE IN ACCORDANCE WITH THE CURRENT BUILDING REGULATIONS AND LATEST CODES OF PRACTICE AND BRITISH STANDARDS. ALL DIMENSIONS ON THIS DRAWING ARE IN METERS UNLESS OTHERWISE STATED.		