


Notes:

This feasibility drawing has been produced using an ordinance survey drawing. All boundaries and built locations are subject to full measured topographical survey. All service routes and locations are subject to conformation by approved statutory body/subscan survey. All proposed design work is subject to full consultation with LA planning and Highways.

This original drawing is issued for the purpose indicated and contains confidential information. Further copies and circulation will be strictly in accordance with the confidentiality agreement with hlnarchitects.

Safety Health & Environmental (S.H.E.) Notes are for informing competent persons of significant risks or design issues, relevant to their area of work, which may be unusual or not obvious, or which might be difficult to manage

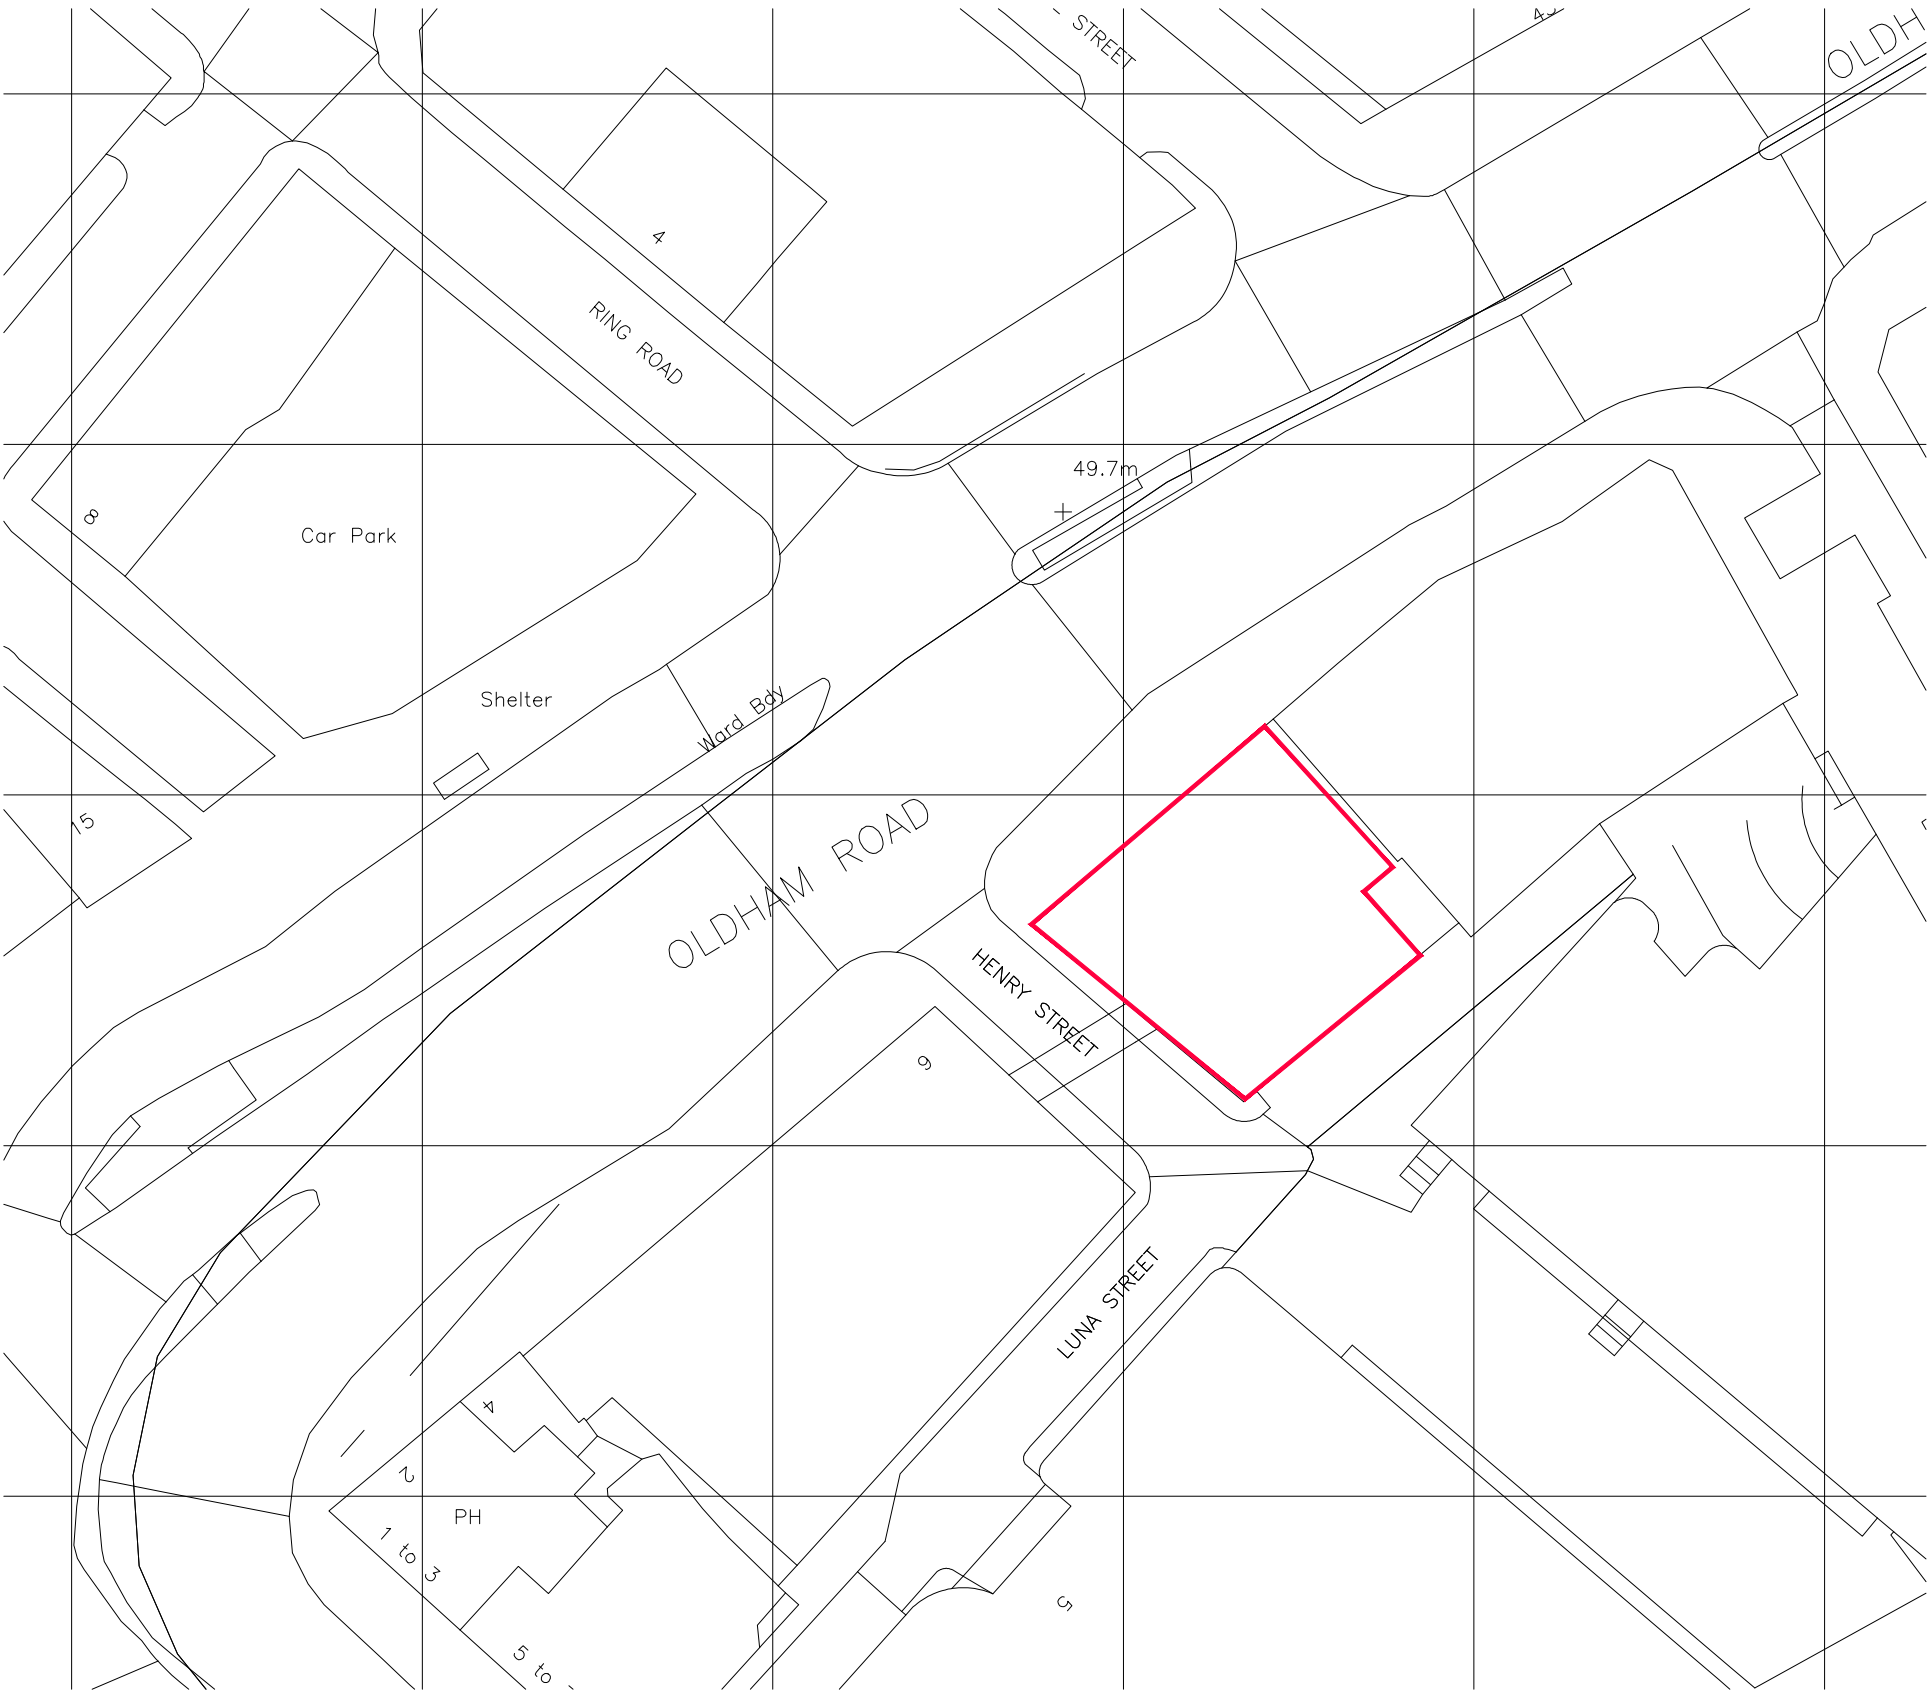

SITE LOCATION PLAN



Notes:

0mm 25mm A3
original sheet size

Contact HLN regarding terms & conditions, copyrights, CDM, etc. Check printed scale, responsibility is not accepted for reproduction of digital media or measuring from this document. Only figured dimensions to be used for construction. Report doubts/discrepancies to project Architect.

Client Tesco Stores Ltd	Contractor	Project Oldham Road, Manchester M4 5DB	Drawing Title Site Location Plan
Drawing Status FOR INFORMATION	Scale 1:500 @A3	Date 22/12/2021	Drawn By MH
HLN Architects Ltd The Maltings, East Tyndall St, Cardiff, CF24 5EZ.	Checked PS	Job No. 104636	Drawing No. (90)001
Tel:0845 375 3298 architecture@hlingroup.co.uk	www.hlingroup.co.uk	RIBA Chartered Practice	
		CARDIFF ☐ BROMSGROVE ☐ LONDON ☐	
		HLN ARCHITECTURE	