
Key:

1.REFURBISHED CAT A OFFICE PLAN
2. BM OFFICE
3. YOGA STUDIO
4. ACCESIBLE WC
5. CIRCULATION
6. STAIRS
7. LIFT
8. RECEPTION
9. MAIN ENTRANCE
10. TOILET CORE
11. DRYING ROOM
12. SAUNA PLANT
13. SAUNA
14. TEA POINT
15. LOCKERS
16. REAR ENTRANCE
17.STORE
18.COMMERCIAL UNIT

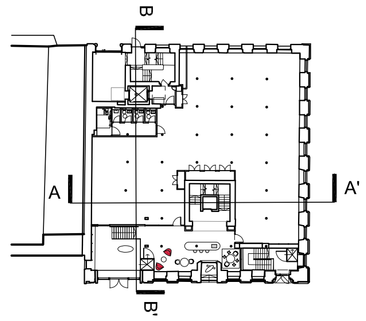

Upper Roof Level- +30.000

Roof Level- +25.950

Level 05- FFL +22.090

Level 04- FFL +17.760

Level 03- FFL +14.090

Level 02- FFL +10.270

Level 01- FFL +05.840

Level 00- Raised Floor: FFL +01.880

Level 00- Steps: FFL +00.880


Level 00- Reception: FFL +00.000

Lower Ground Level- FFL -02.090

Basement- FFL -06.550



01 Section A-A'
1:100

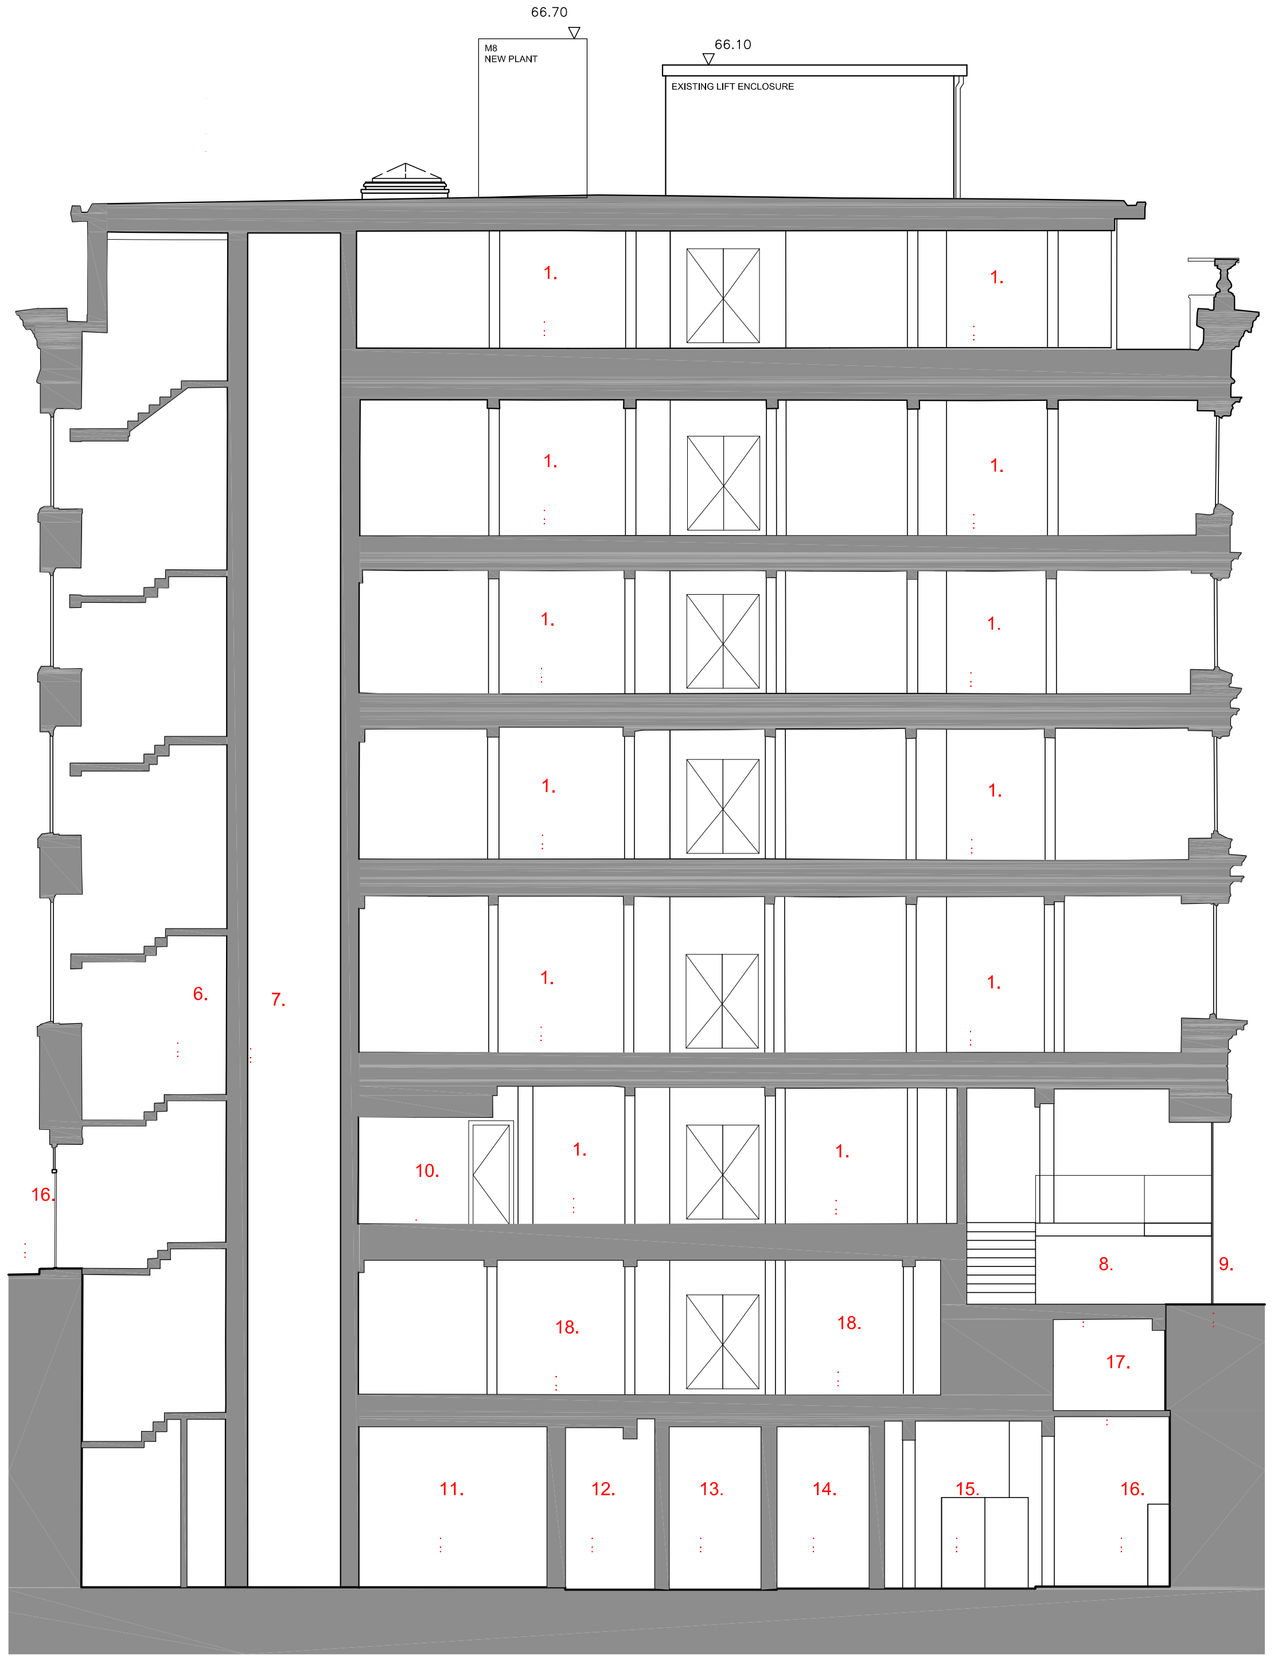

02 Section B-B'
1:100

notes
-

0 1 2 3 4 5m
1:100 @A1

rev.	date	details	by
A	10.02.22	Issued for Information. Issued for Planning	BC

MICHAEL LAIRD ARCHITECTS
9 Forres Street Edinburgh EH3 6DE
T 0131 226 6991 F 0131 226 2771
mail@michaellaird.co.uk

Freetrade Exchange Refurbishment
Clearbell
27 Peter Street, Manchester, M2 5GB

drawing title
Proposed Sections
General Arrangement

scale	date	drawn	format
1:100	Nov 2021	BC	a1

status
Information

drawing number	revision
CFM.AR(99)022	A