

Notes

Where dimensions are not given, drawings must not be scaled and the matter referred to Lambert Smith Hampton.

In the event of any dimensional conflict between Lambert Smith Hampton Drawings, the matter must be referred to Lambert Smith Hampton for clarification.

The Contractor must also refer to any separate Lambert Smith Hampton Specification to be read in conjunction with this drawing.

This Drawing is only for the use identified. Do not build from this drawing unless marked 'For Construction'.

Revisions

Rev A (DM) 21.03.22 - Revised location for bin store. Parking bays, line markings & vision splays added. Drawing amended to A2 size (from A3) to accommodate additional info / details.

Lambert
Smith
Hampton


Newcastle Building Consultancy
Suite One, Second Floor
St Anns Quay
Newcastle upon Tyne, NE1 3BD
Telephone: 0191 232 6291
www.lsh.co.uk

Client
Siemens

Project
Bin and Bike Store Relocation

Drawing
Existing and Proposed Locations

Job No.		DWG No.	Rev
CBN 3211		002	A
Scale	Date	Drawn	Checked
As shown @ A2	Feb' 22	JB	DM

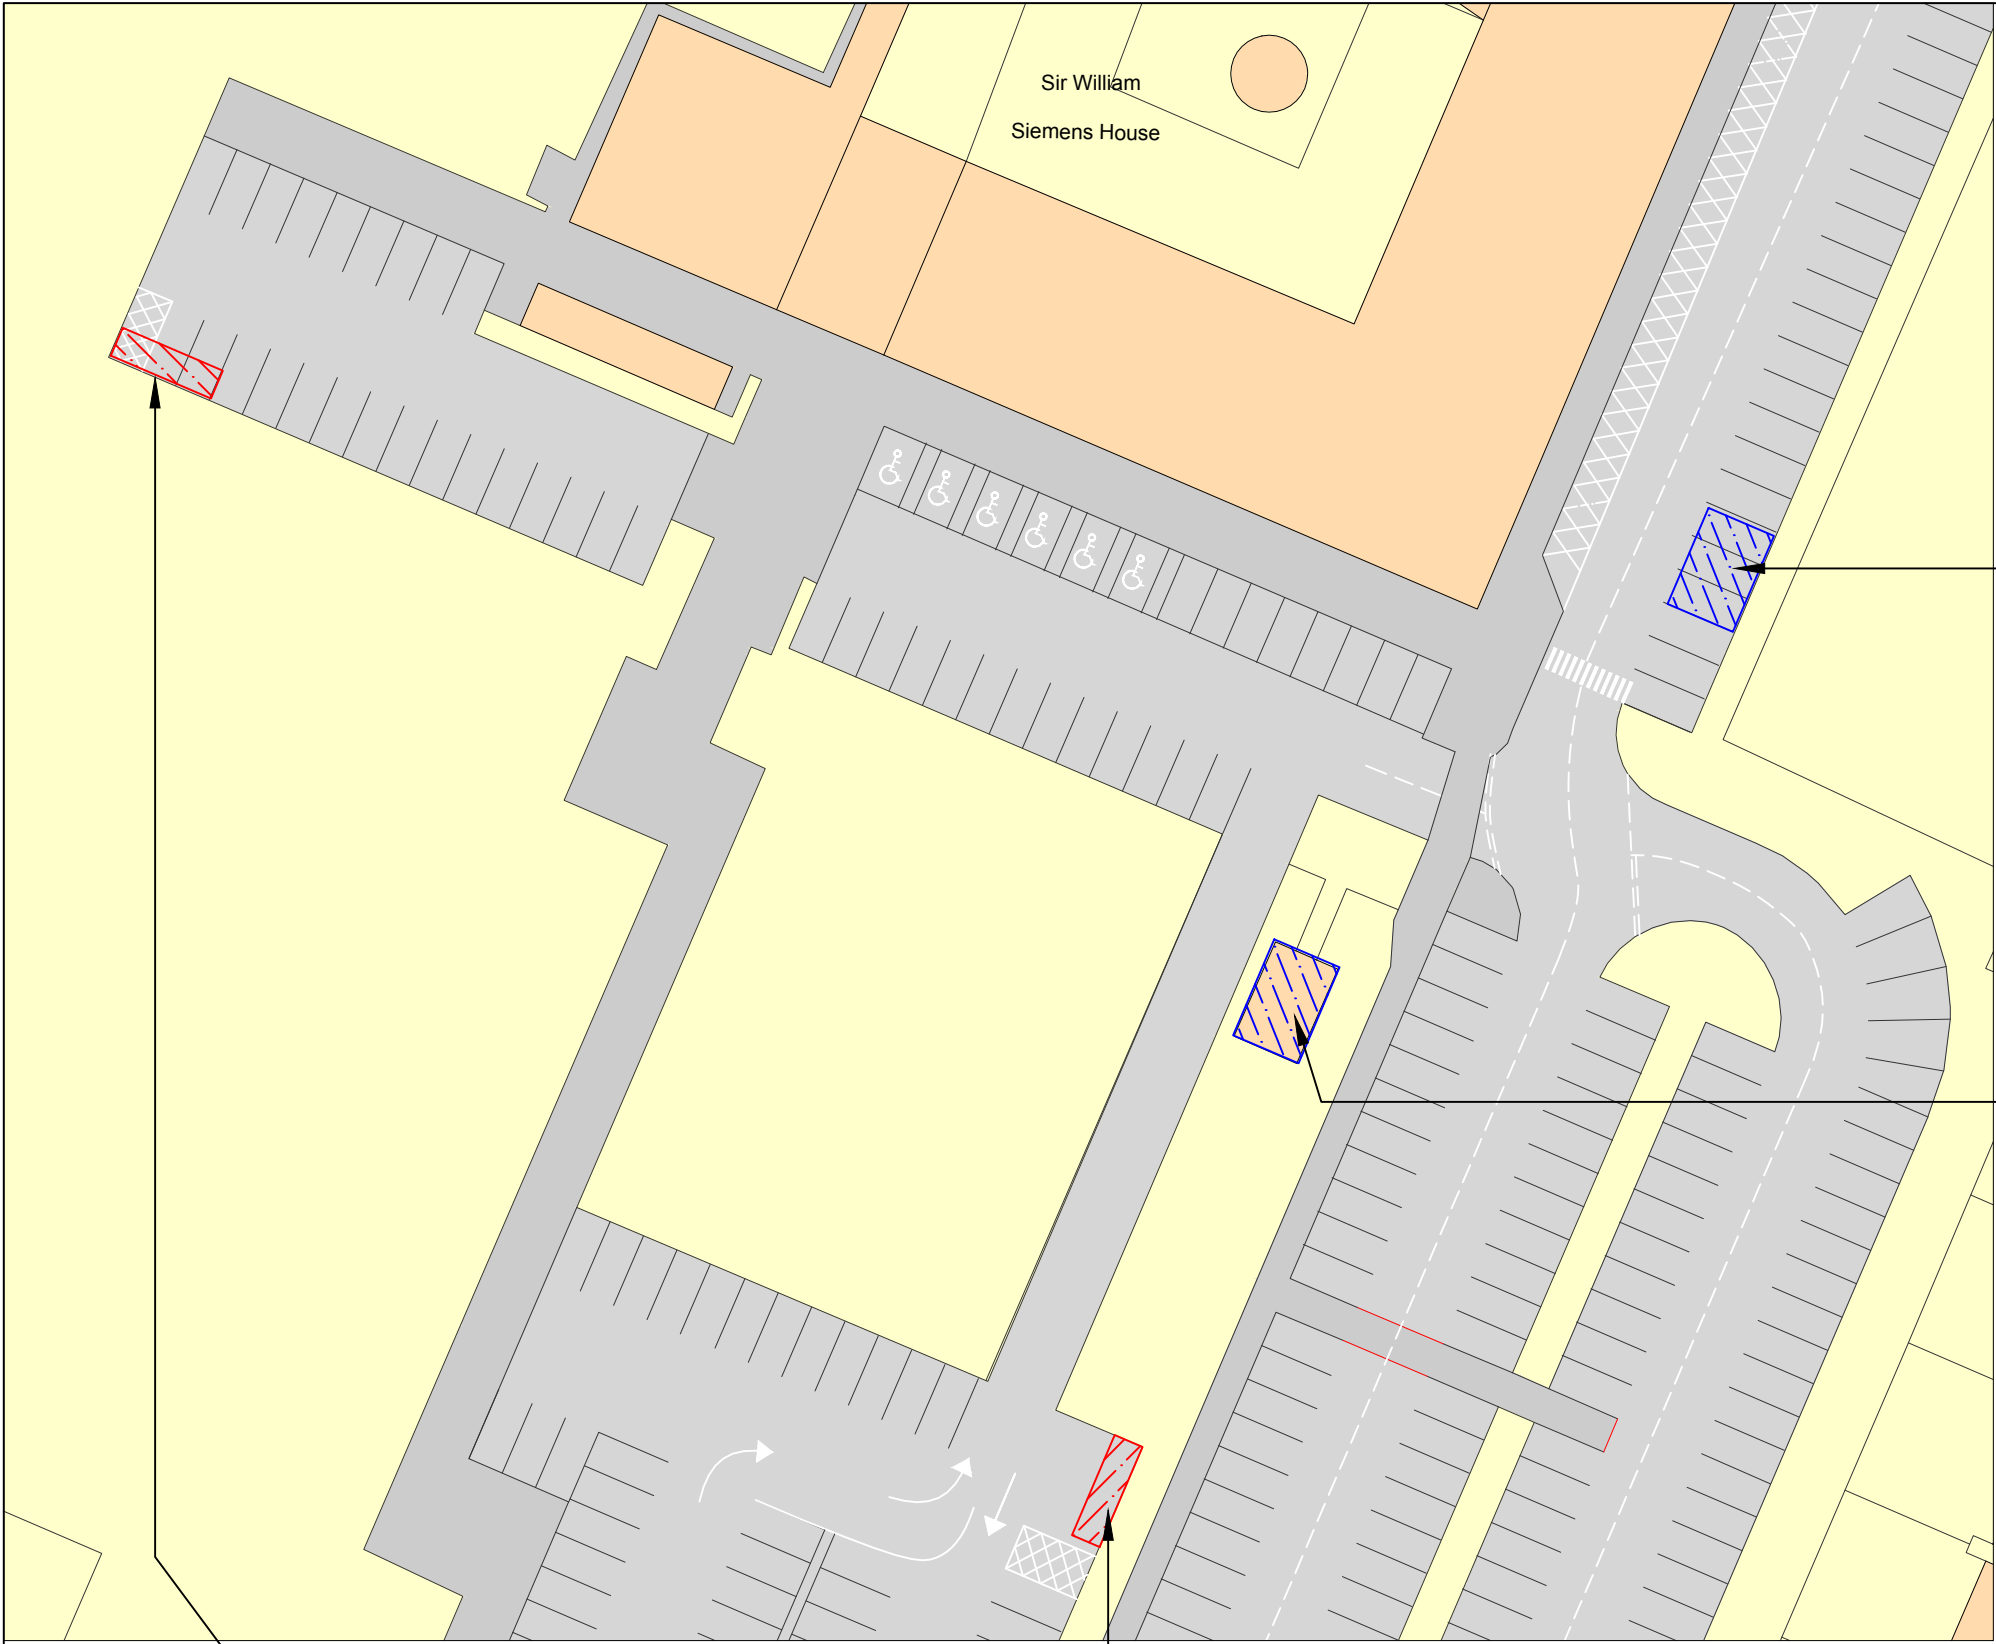

Proposed Bin Store Location


Existing Bin Store Location

Visibility splay approx
2.5m back from junction

Proposed Bike Store Location

**BIN & BIKE STORE PROPOSED
RELOCATION
(scale 1:500)**

Existing Bike Store Location

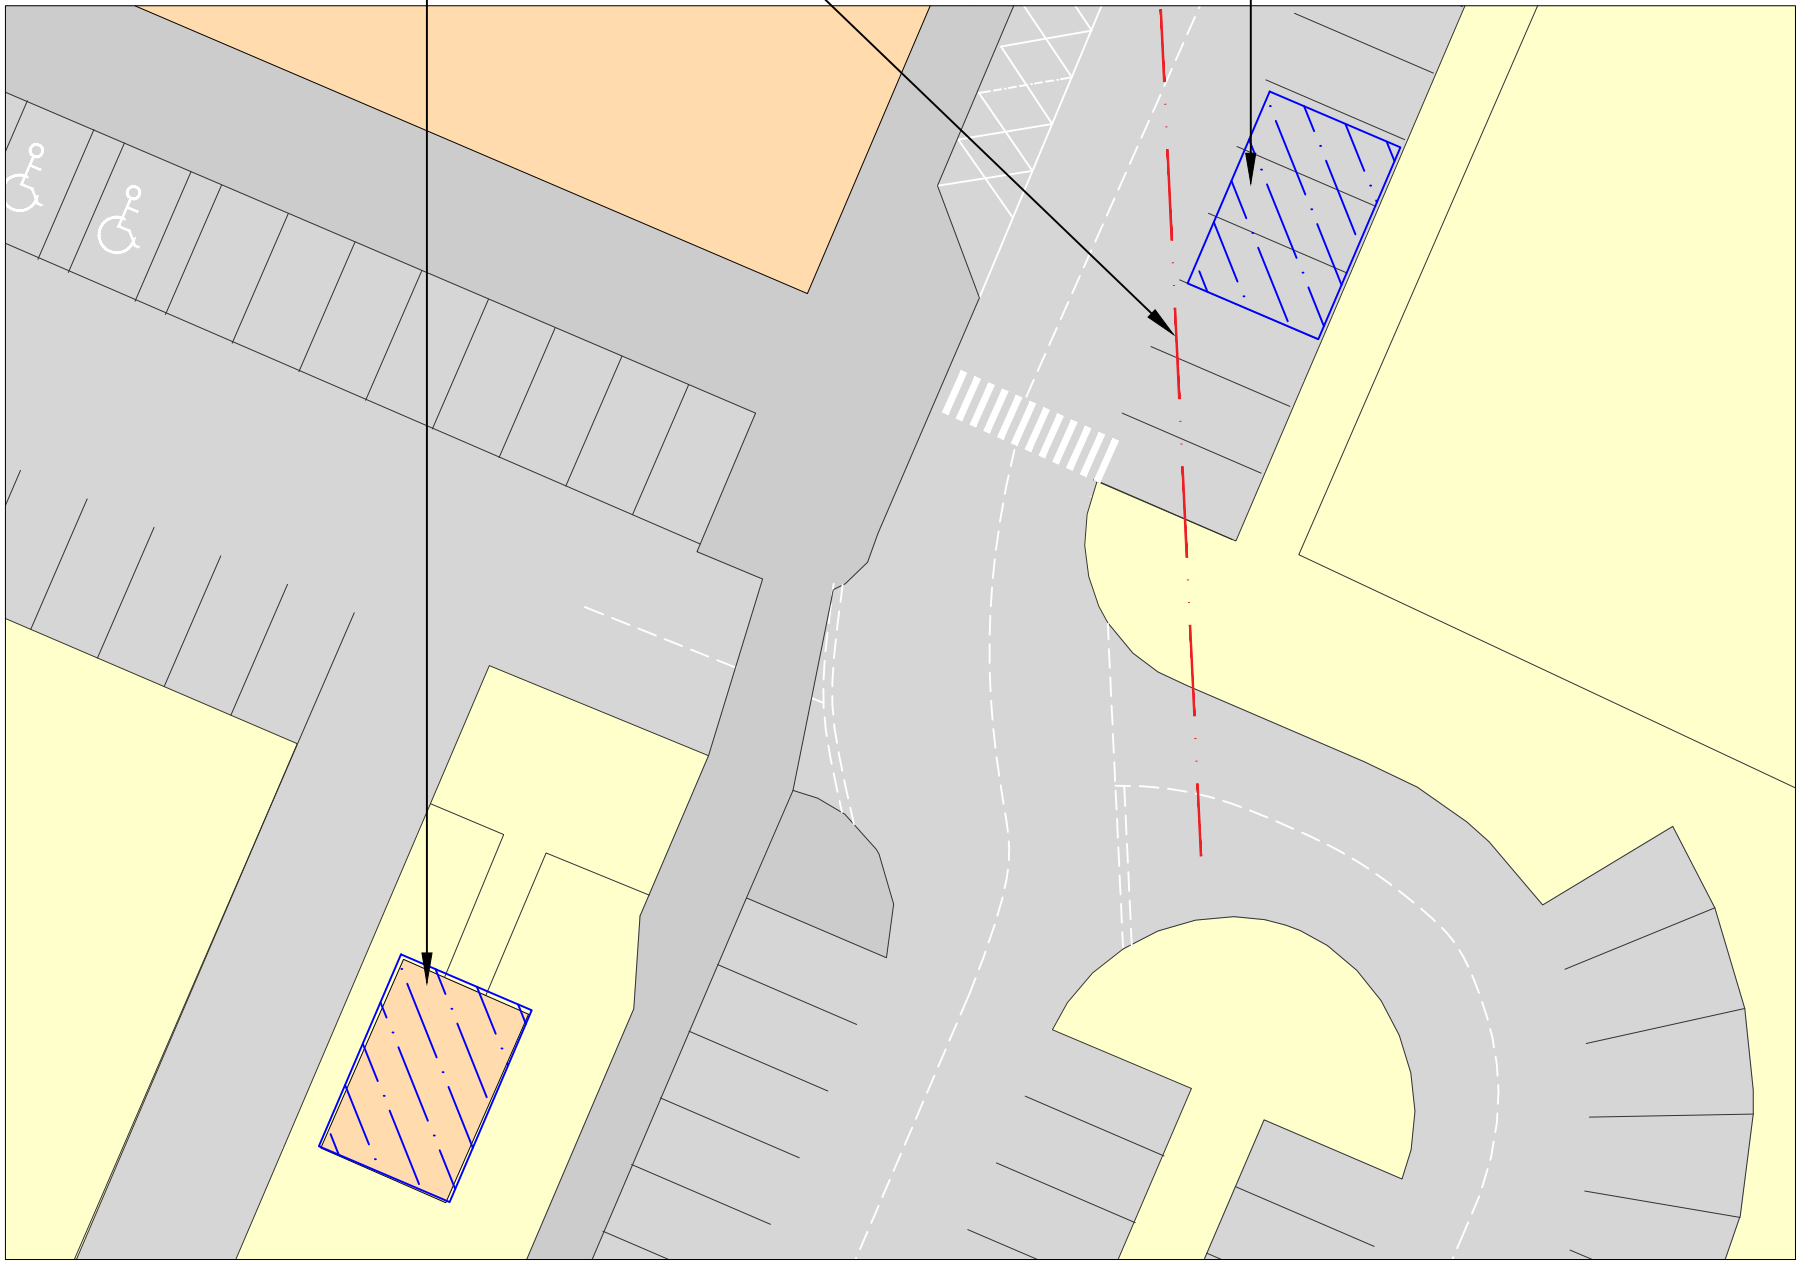

**BIN STORE RELOCATION &
JUNCTION ARRANGEMENT
(scale 1:250)**