




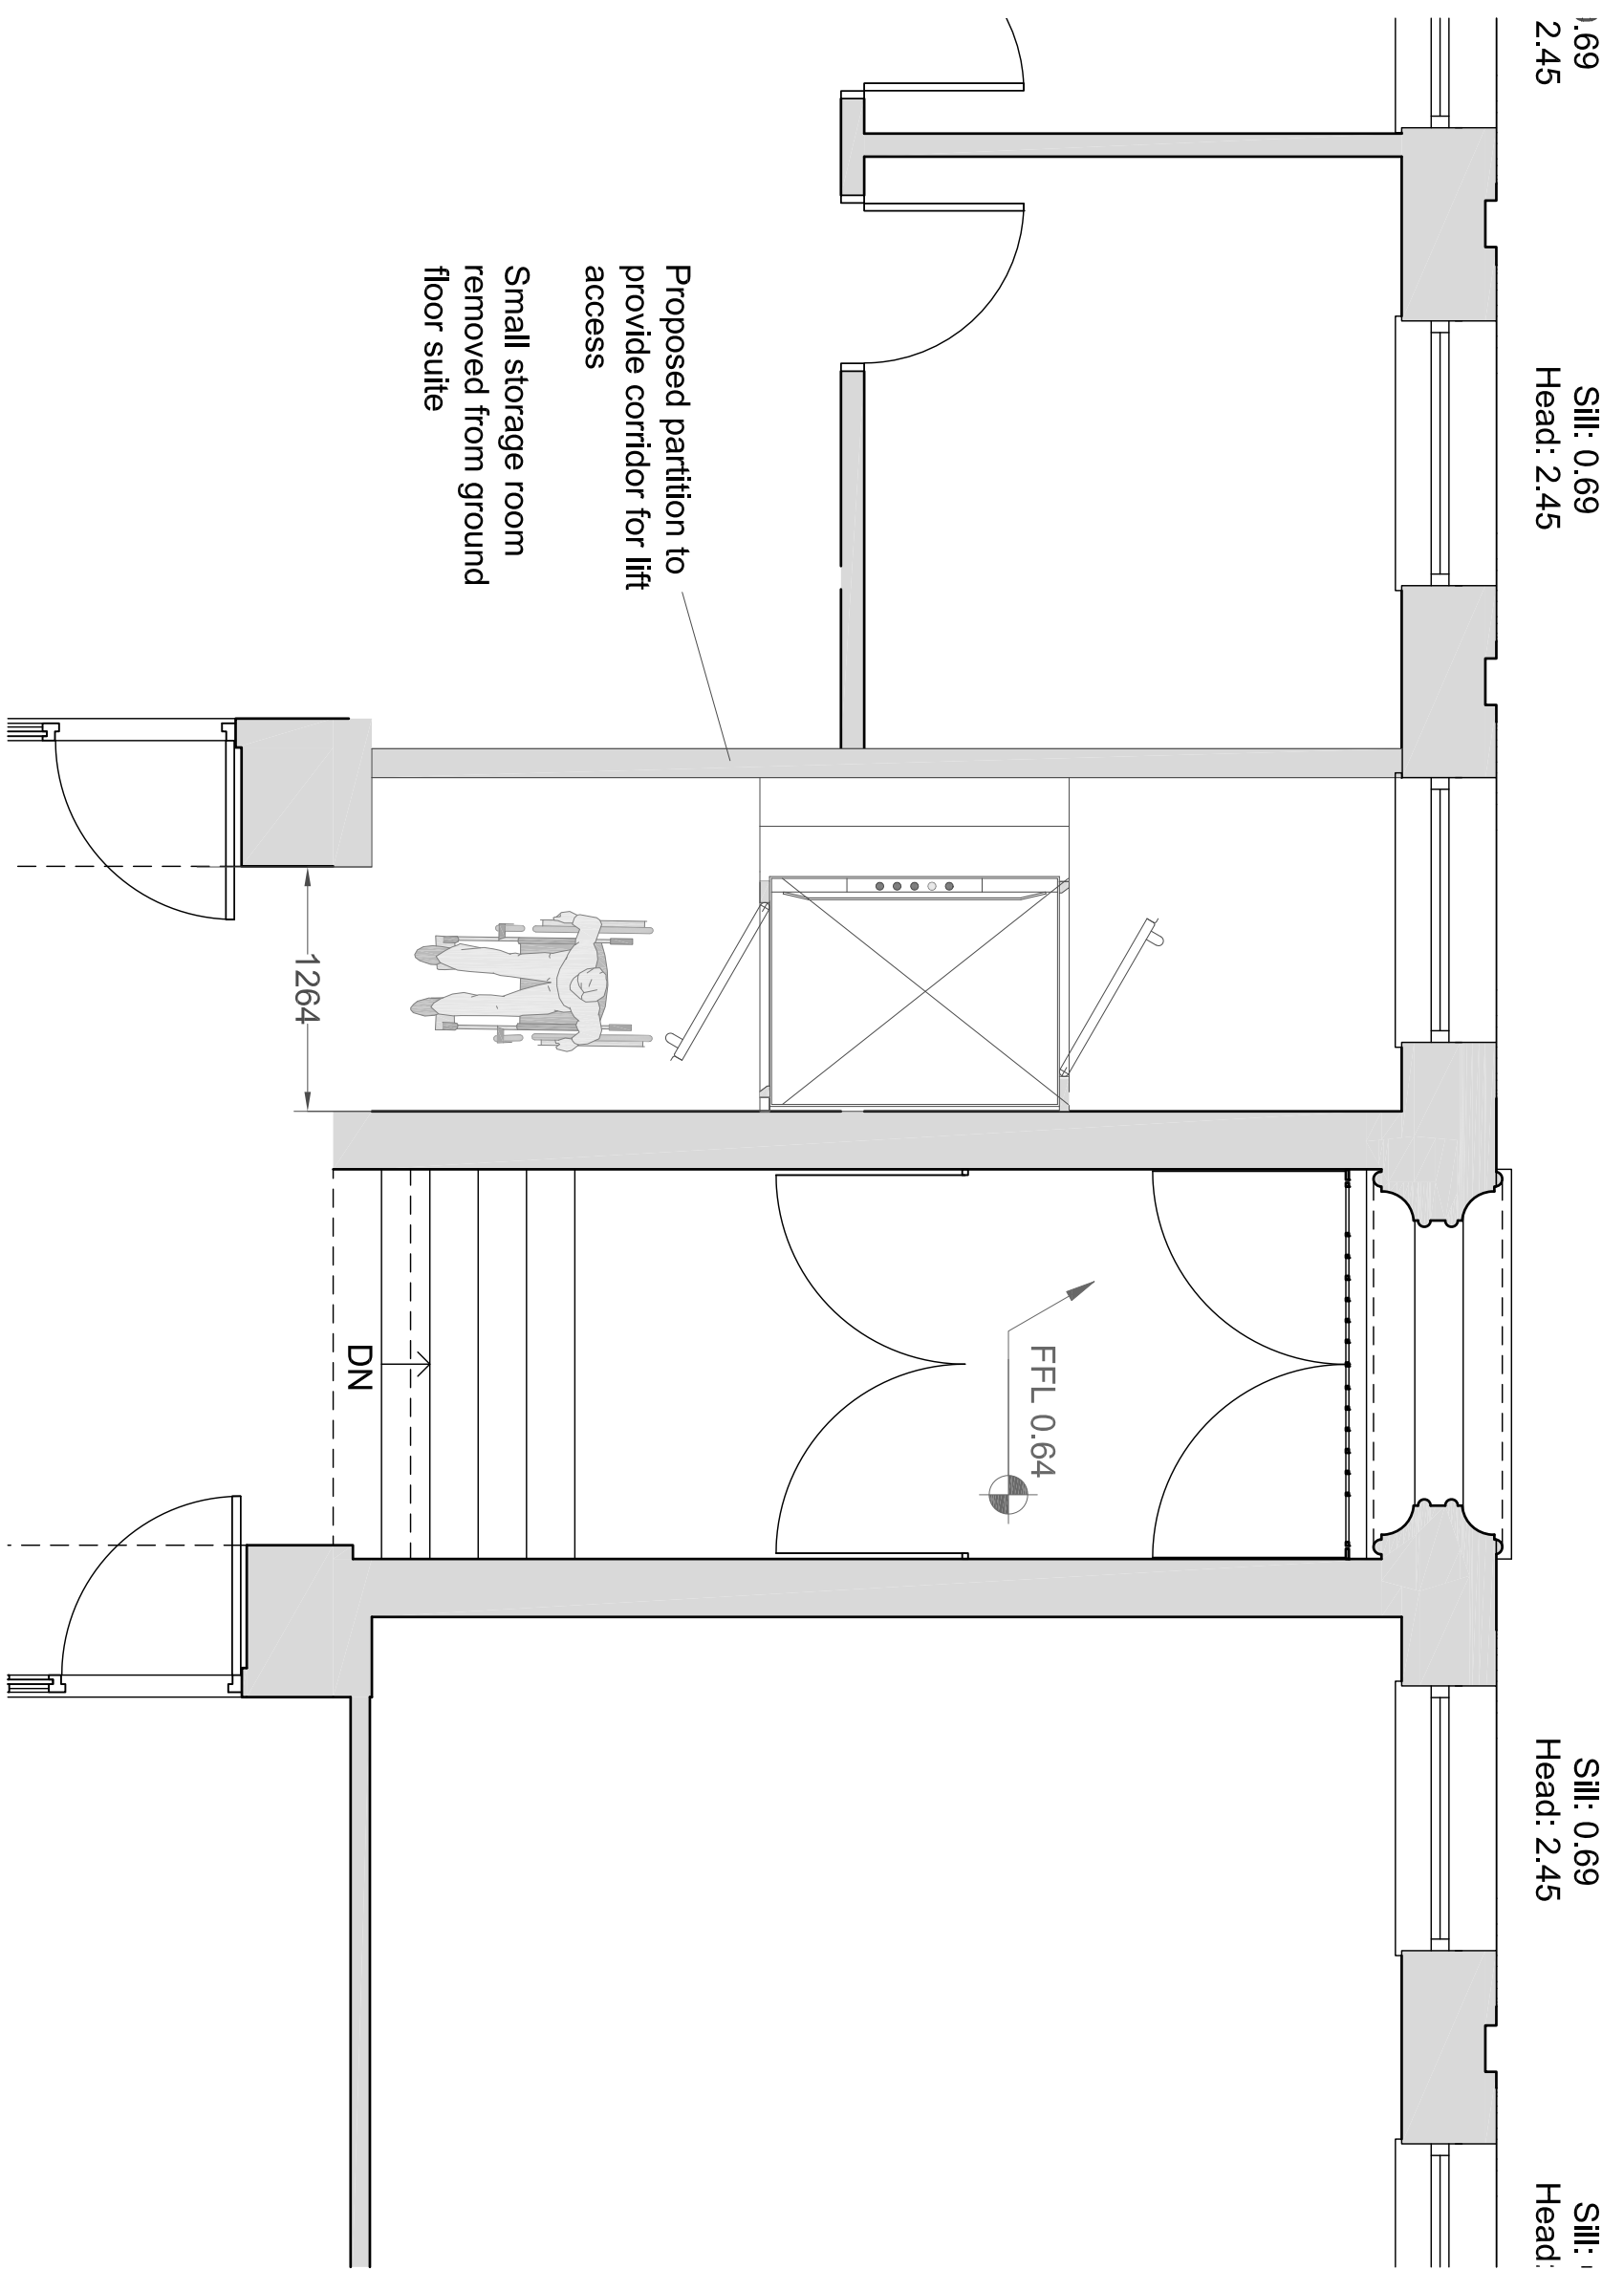

Proposed GF Lift access Plan

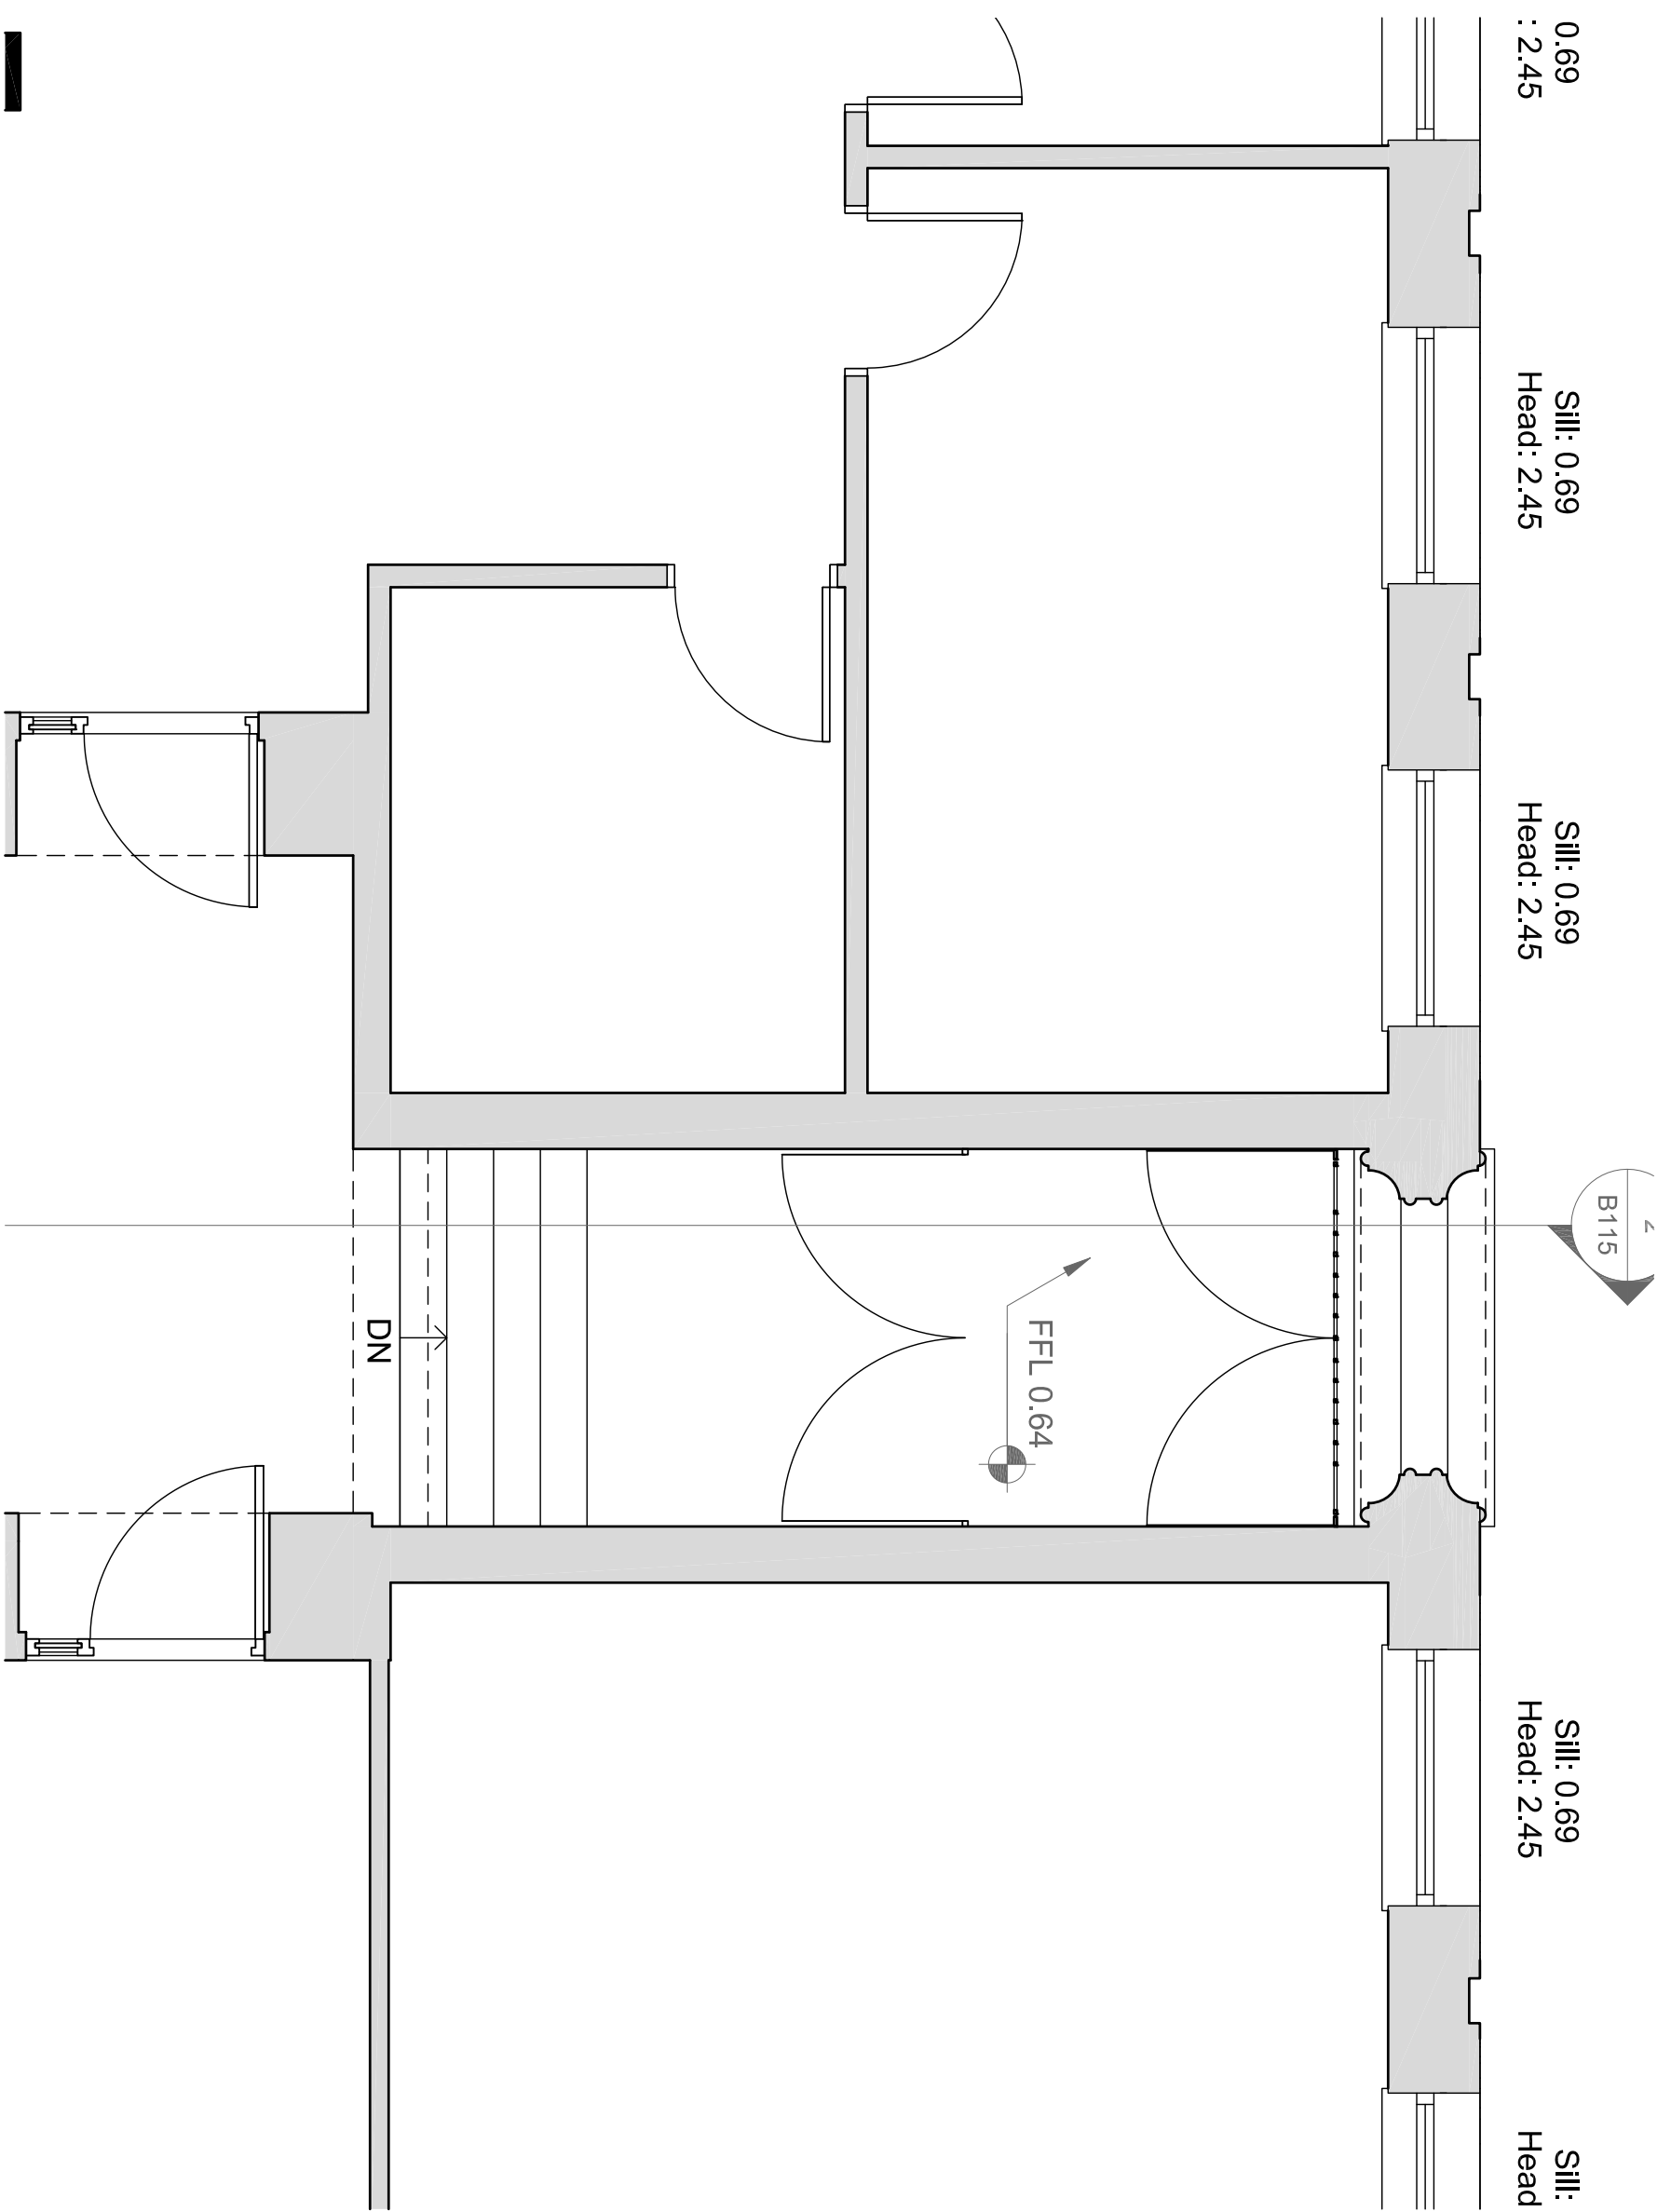

Existing Plan

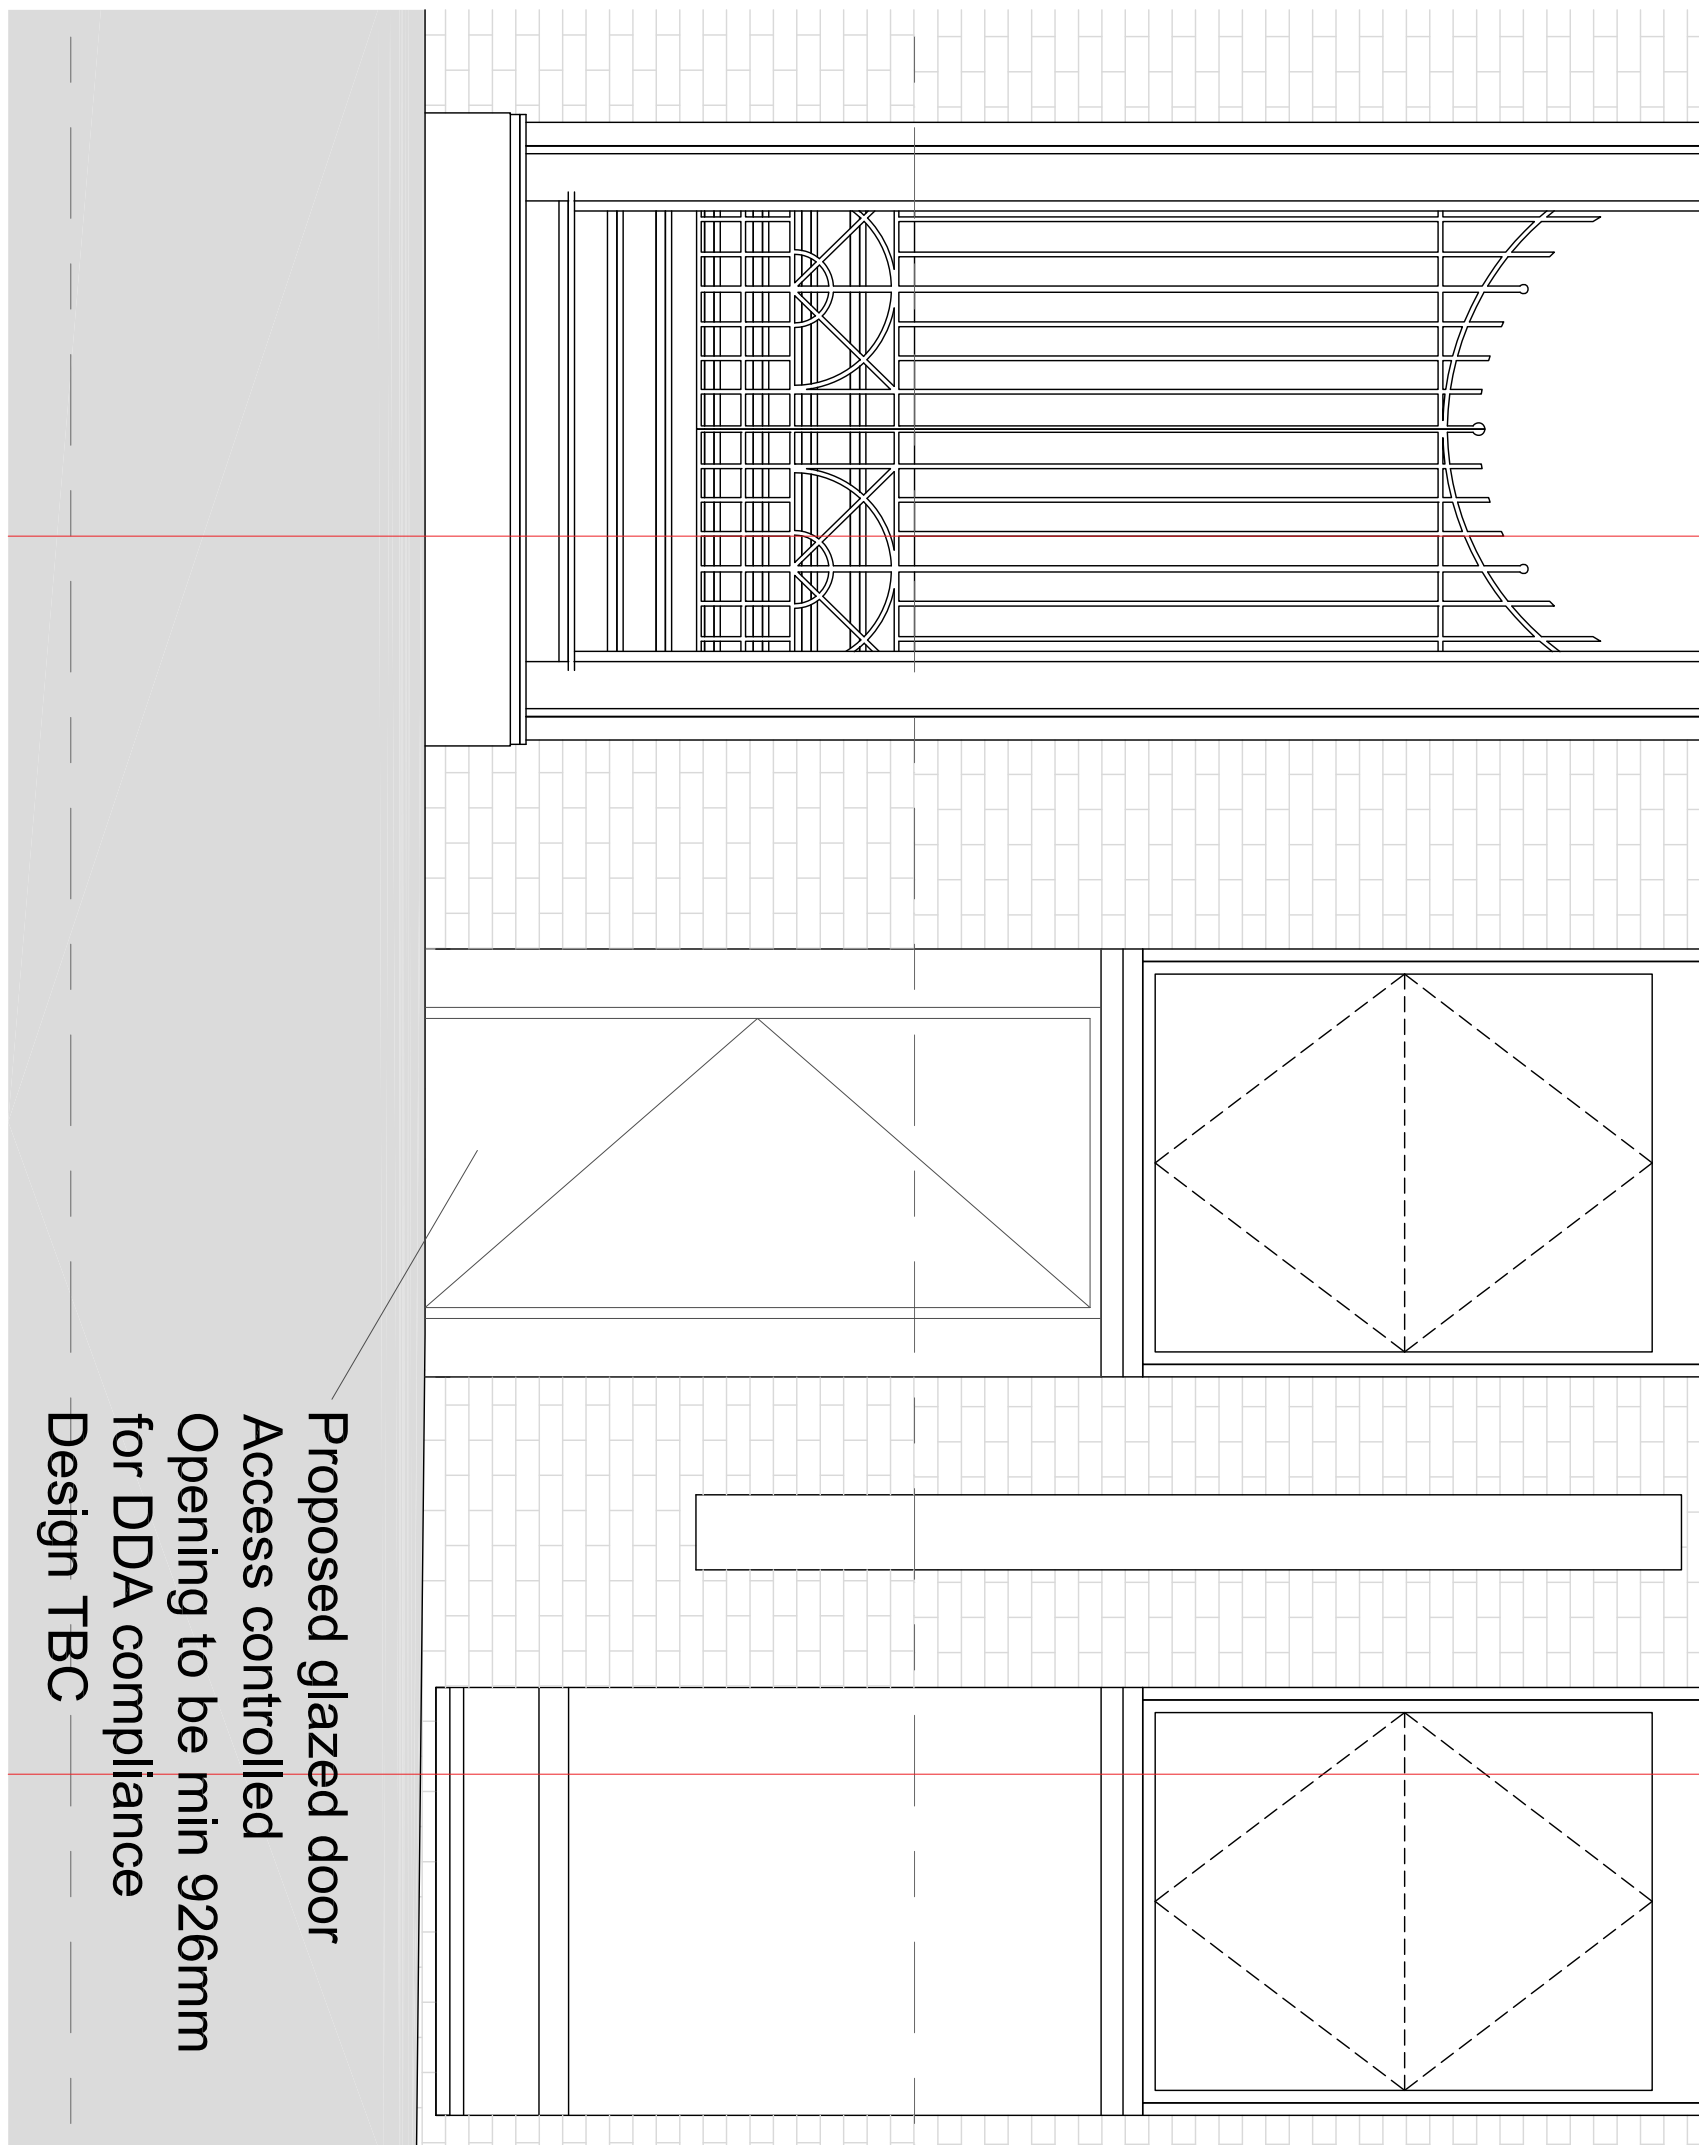


Proposed Street Level Access Door


Site Photographs Exterior



© COPYRIGHT
The copyright in this drawing is vested in OBI Property LTD and no licence or assignment of any kind has been, or is, granted to any third party.
This drawing is the property of OBI Property LTD and shall remain their property whether or not it is used in whole or in part for any purpose other than that for which it was originally prepared.
No part of this drawing may be reproduced, stored in a retrieval system, or transmitted in any form or by any means, electronic, mechanical, photocopying, recording, or by any information storage or retrieval system, without the prior written permission of OBI Property LTD.
The contractor shall check and verify all dimensions on site and report any discrepancies in writing to OBI Property LTD before proceeding with work.
FOR ELECTRONIC DATA ISSUE
Electronic data / drawings are issued as "read only" and should not be interrogated for measurement. All dimensions and levels should be read, only from those values stated in text, on the drawing.
AREA MEASUREMENT
The area measurements are approximate and can only be verified by a detailed dimensional survey of the completed building. Any decisions to be made on the basis of these predictions, whether as to project viability, pre-letting, lease agreements or the like, should include due allowance for the increases and decreases inherent in the design development and building processes. Figures relate to the likely areas of the building at the current state of the design and using the Gross Internal Area (GIA) / Gross Internal Volume (GIV) / Net Internal Area (NIA) / Net Internal Volume (NIV) from the Code of Measuring Practice, 6th Edition (RICS Code of Practice). All areas are subject to Town Planning and Conservation Area Consent, and detailed Rights to Light analysis.

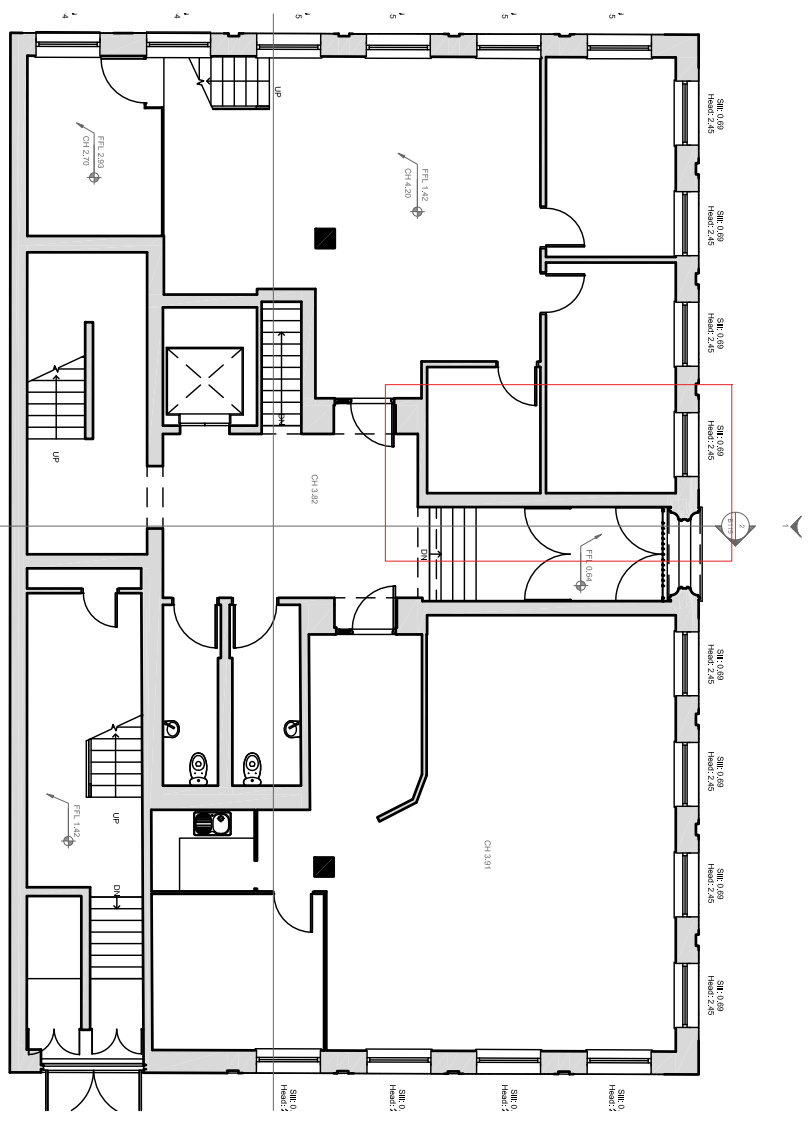

Key Plan GF

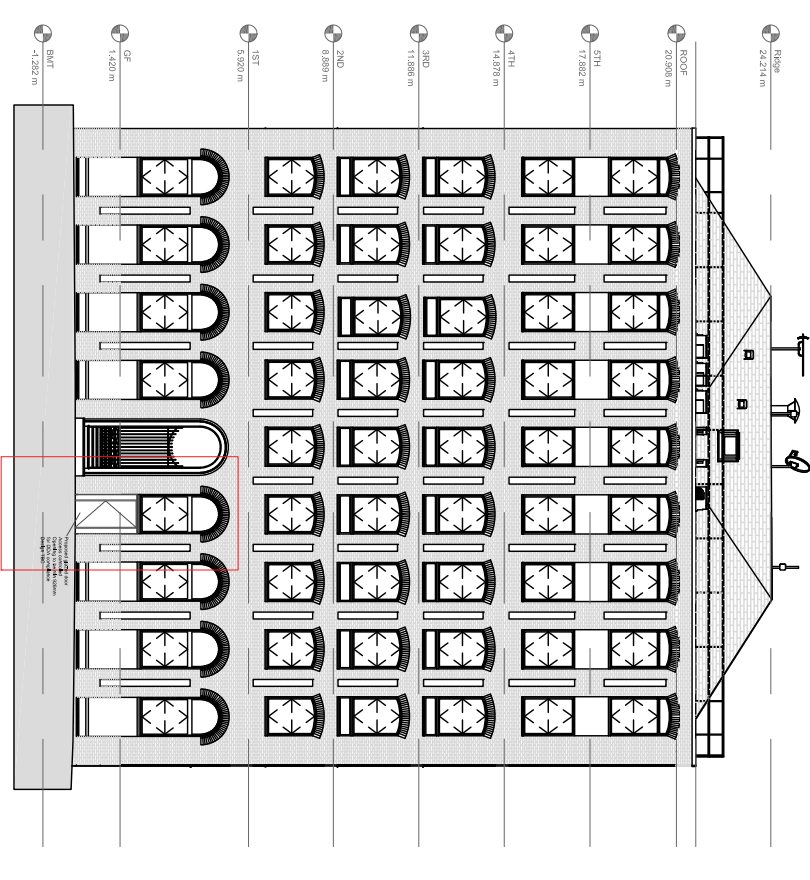

Location Elevation

Rev	Description	Date	Rev by
1	Indicative Proposed Lift Access	14/01/2022	NP
2	Information	NTS@A1	—

Drawing Number	SK_200	Date	14/01/2022	Drawn by	NP
Dwg Status	Information	Scale	NTS@A1	Checked by	—

Client
Pineridge Investments

Project
Hanover House



80 Mosley Street, Manchester, M2 3FX. T: 0161 237 1717
www.obiproperty.co.uk