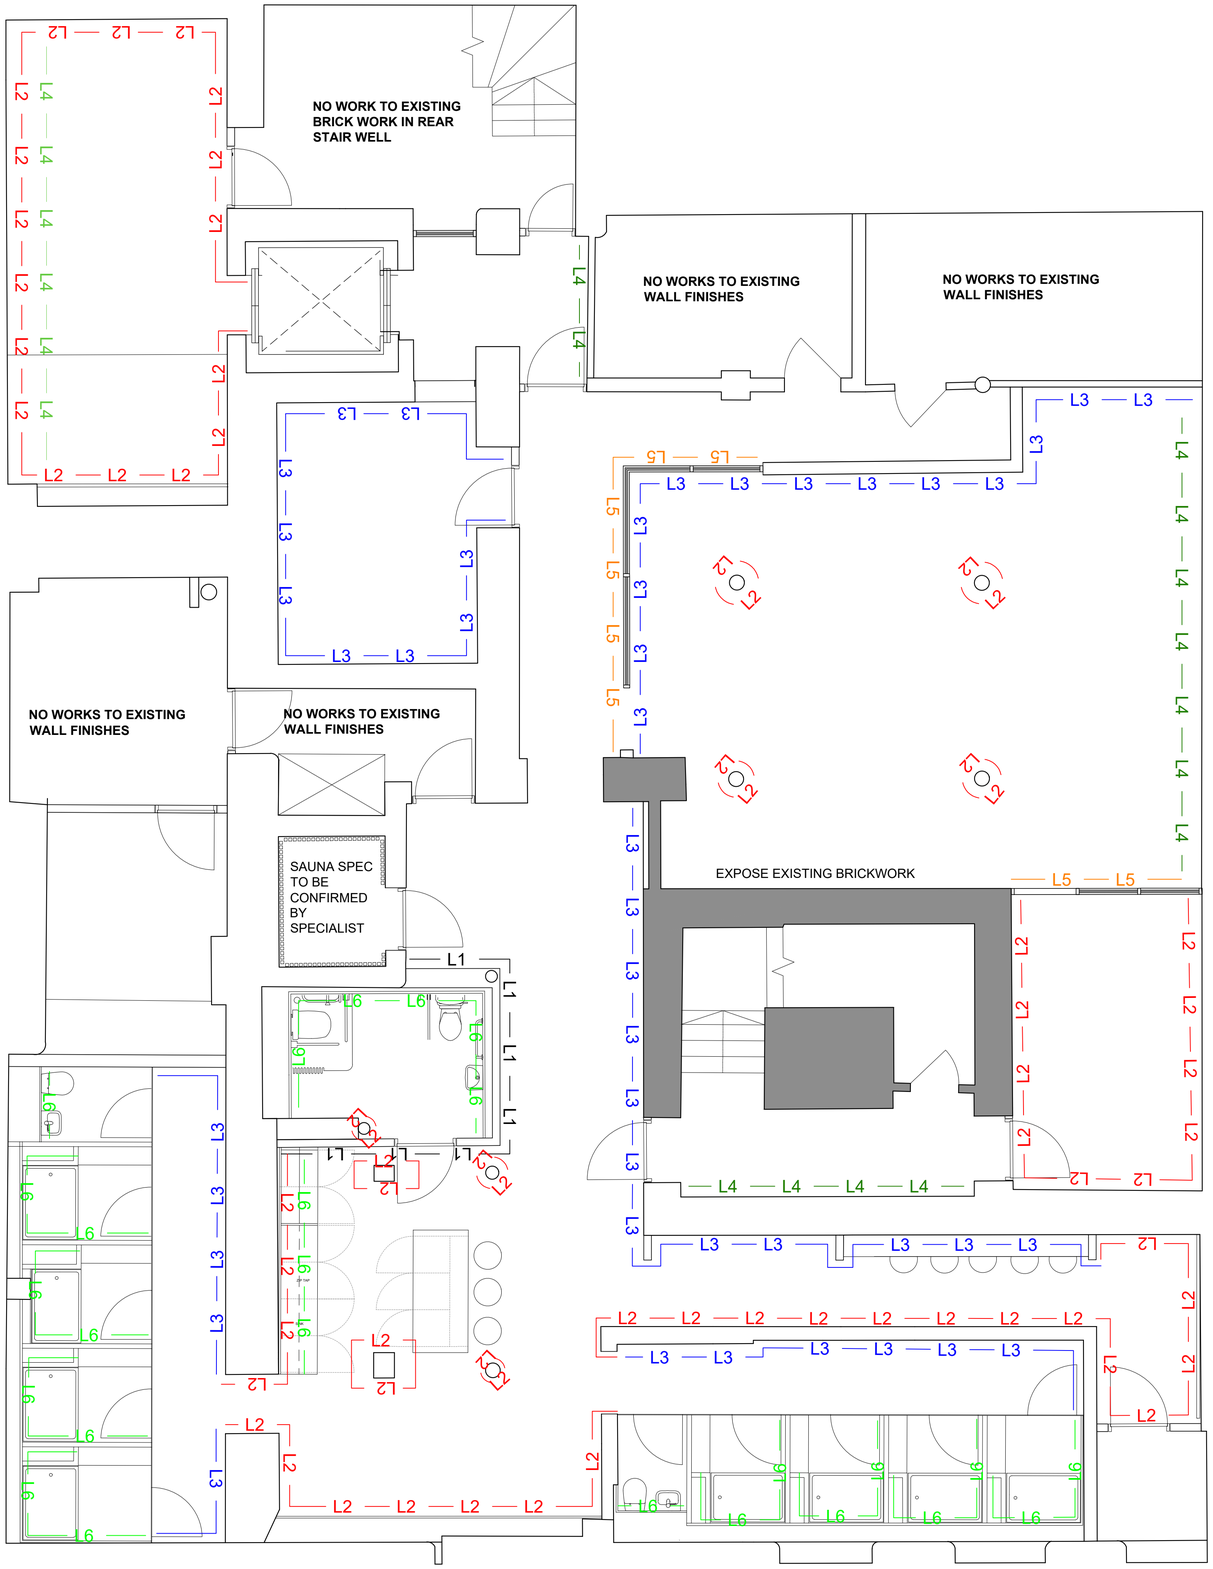


WALL FINISHES KEY:

— L1 — L1 — L1 — **TYPE L1**
NEW BRICK-SLIP WALL CLADDING

— L2 — L2 — L2 — **TYPE L2**
NEW FEATURE COLOUR PAINT FINISH

— L3 — L3 — L3 — **TYPE L3**
NEW FEATURE COLOUR PAINT FINISH

— L4 — L4 — L4 — **TYPE L4**
NEW FEATURE FULL HEIGHT WALL GRAPHIC

— L5 — L5 — L5 — **TYPE L5**
NEW VINYL MANIFESTATION TO GLAZING

— L6 — L6 — L6 — **TYPE L6**
NEW TILE WALL FINISH

— L7 — L7 — L7 — **TYPE L7**
NEW BESPOKE FEATURE WALL FINISH

GENERAL NOTES:

ALL OTHER WALL SURFACES INCLUDING WOOD-WORK (SKIRTINGS AND ARCHITRAVES)TO BE PAINTED TRADE WHITE.

EXISTING CAST IRON COLUMNS AND ALL DOWNSTAND BEAMS TO BE PAINTED EATURE COLOUR.

notes
-

0 0.5 1 1.5 2 2.5m 1:50@A1

rev.	date	details	by
A	18.02.22	Issued for Information.	AW

MICHAEL LAIRD ARCHITECTS
5 Forres Street Edinburgh EH3 6DE
T 0131 226 6991 F 0131 226 2771
mail@michaellaird.co.uk

Freetrade Exchange Refurbishment
Clearbell
27 Peter Street, Manchester, M2 5GB

drawing title
Proposed Wall Finishes
Basement

scale	date	drawn	format
1:50	Sept 2021	BC	a1

status
Information

drawing number: CFM.AR(42)001
revision: A