




VISUAL SCALE 1:100 @ A3

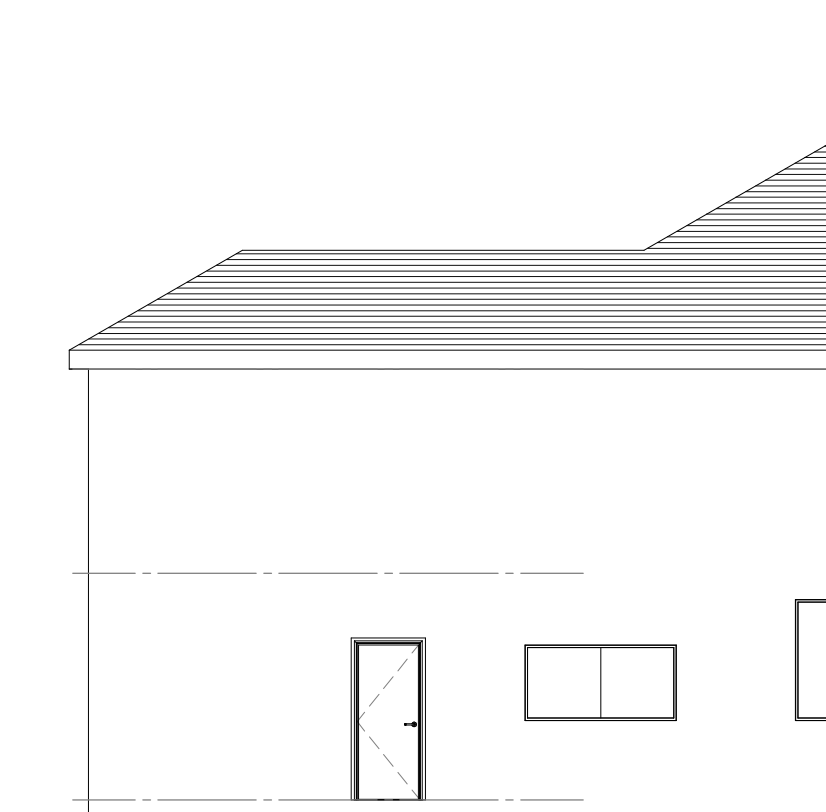

01-E-Elevation
1 : 100

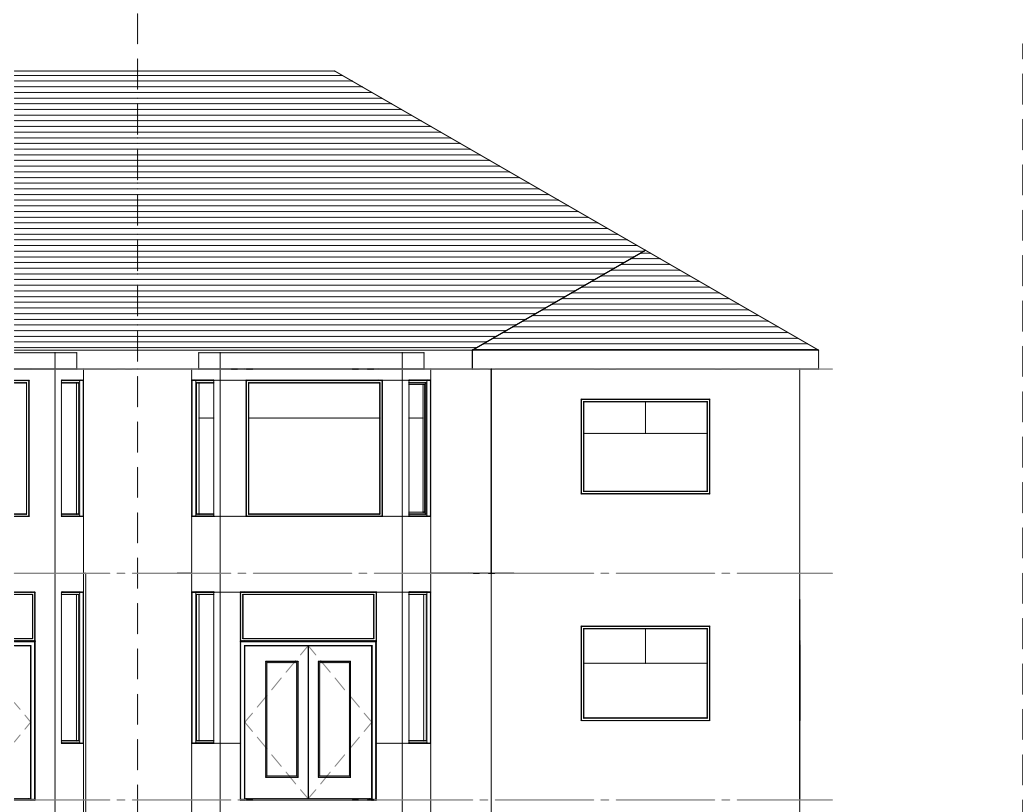

02-E-Elevation
1 : 100

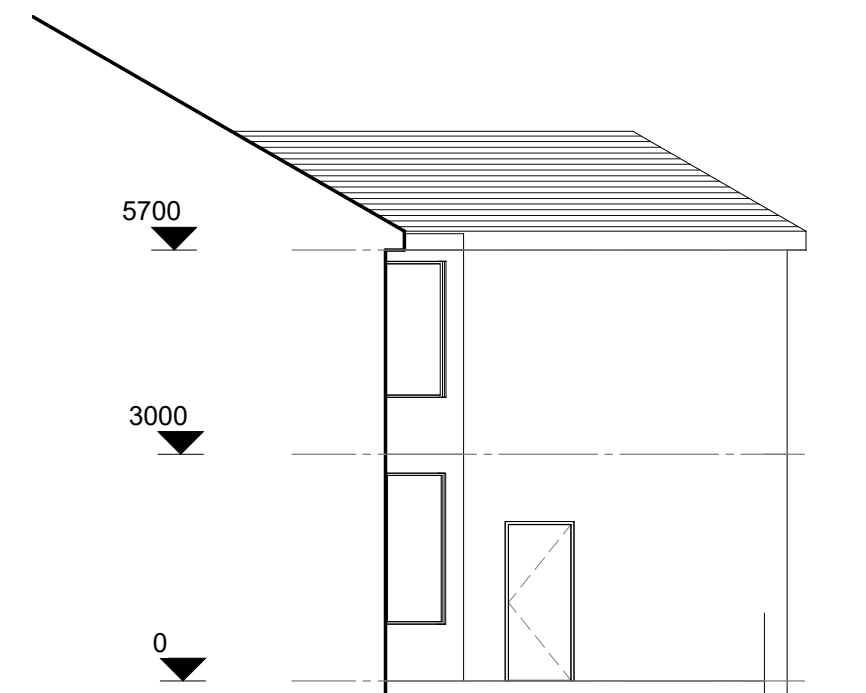

03-E-Elevation
1 : 100

COPYRIGHT © ALL RIGHTS RESERVED BY VIKAS ALYAS LTD. DO NOT SCALE FROM DRAWING. DRAWING INDICATES DESIGN INTENT ONLY. REPORT ANY DISCREPANCIES TO CLIENT / VA LTD. NOT TO BE USED FOR CONSTRUCTION UNLESS STATED SO. TO BE READ IN CONJUNCTION WITH OTHER DRAWINGS OR SPECIFICATION WHERE PROVIDED.



0161 511 8479
vikas@architek.uk
916 Stockport Road, Levenshulme, Manchester, M19 3AB

No.	Description	Date
P1	Issue to Planning	10.12.2022

PROJECT		ADDRESS		CLIENT	
Single storey rear extension		264 Wilbraham Road, Whalley Range, Manchester, M16 8QL		Mr Abdul Koser	
		SHEET		Date 14.12.2021	Project number 1128
Manchester City Council		Existing Elevations		Scale (@ A3) 1 : 100	
PURPOSE OF ISSUE		DRAWING NUMBER		Drawn by VA	REV
Planning		A103		Checked by VA	P1