



Gents WC - Image 1



Gents WC - Image 2



Gents WC - Image 3




Gents WC - Image 4



Gents WC - Image 5



Gents WC - Image 6

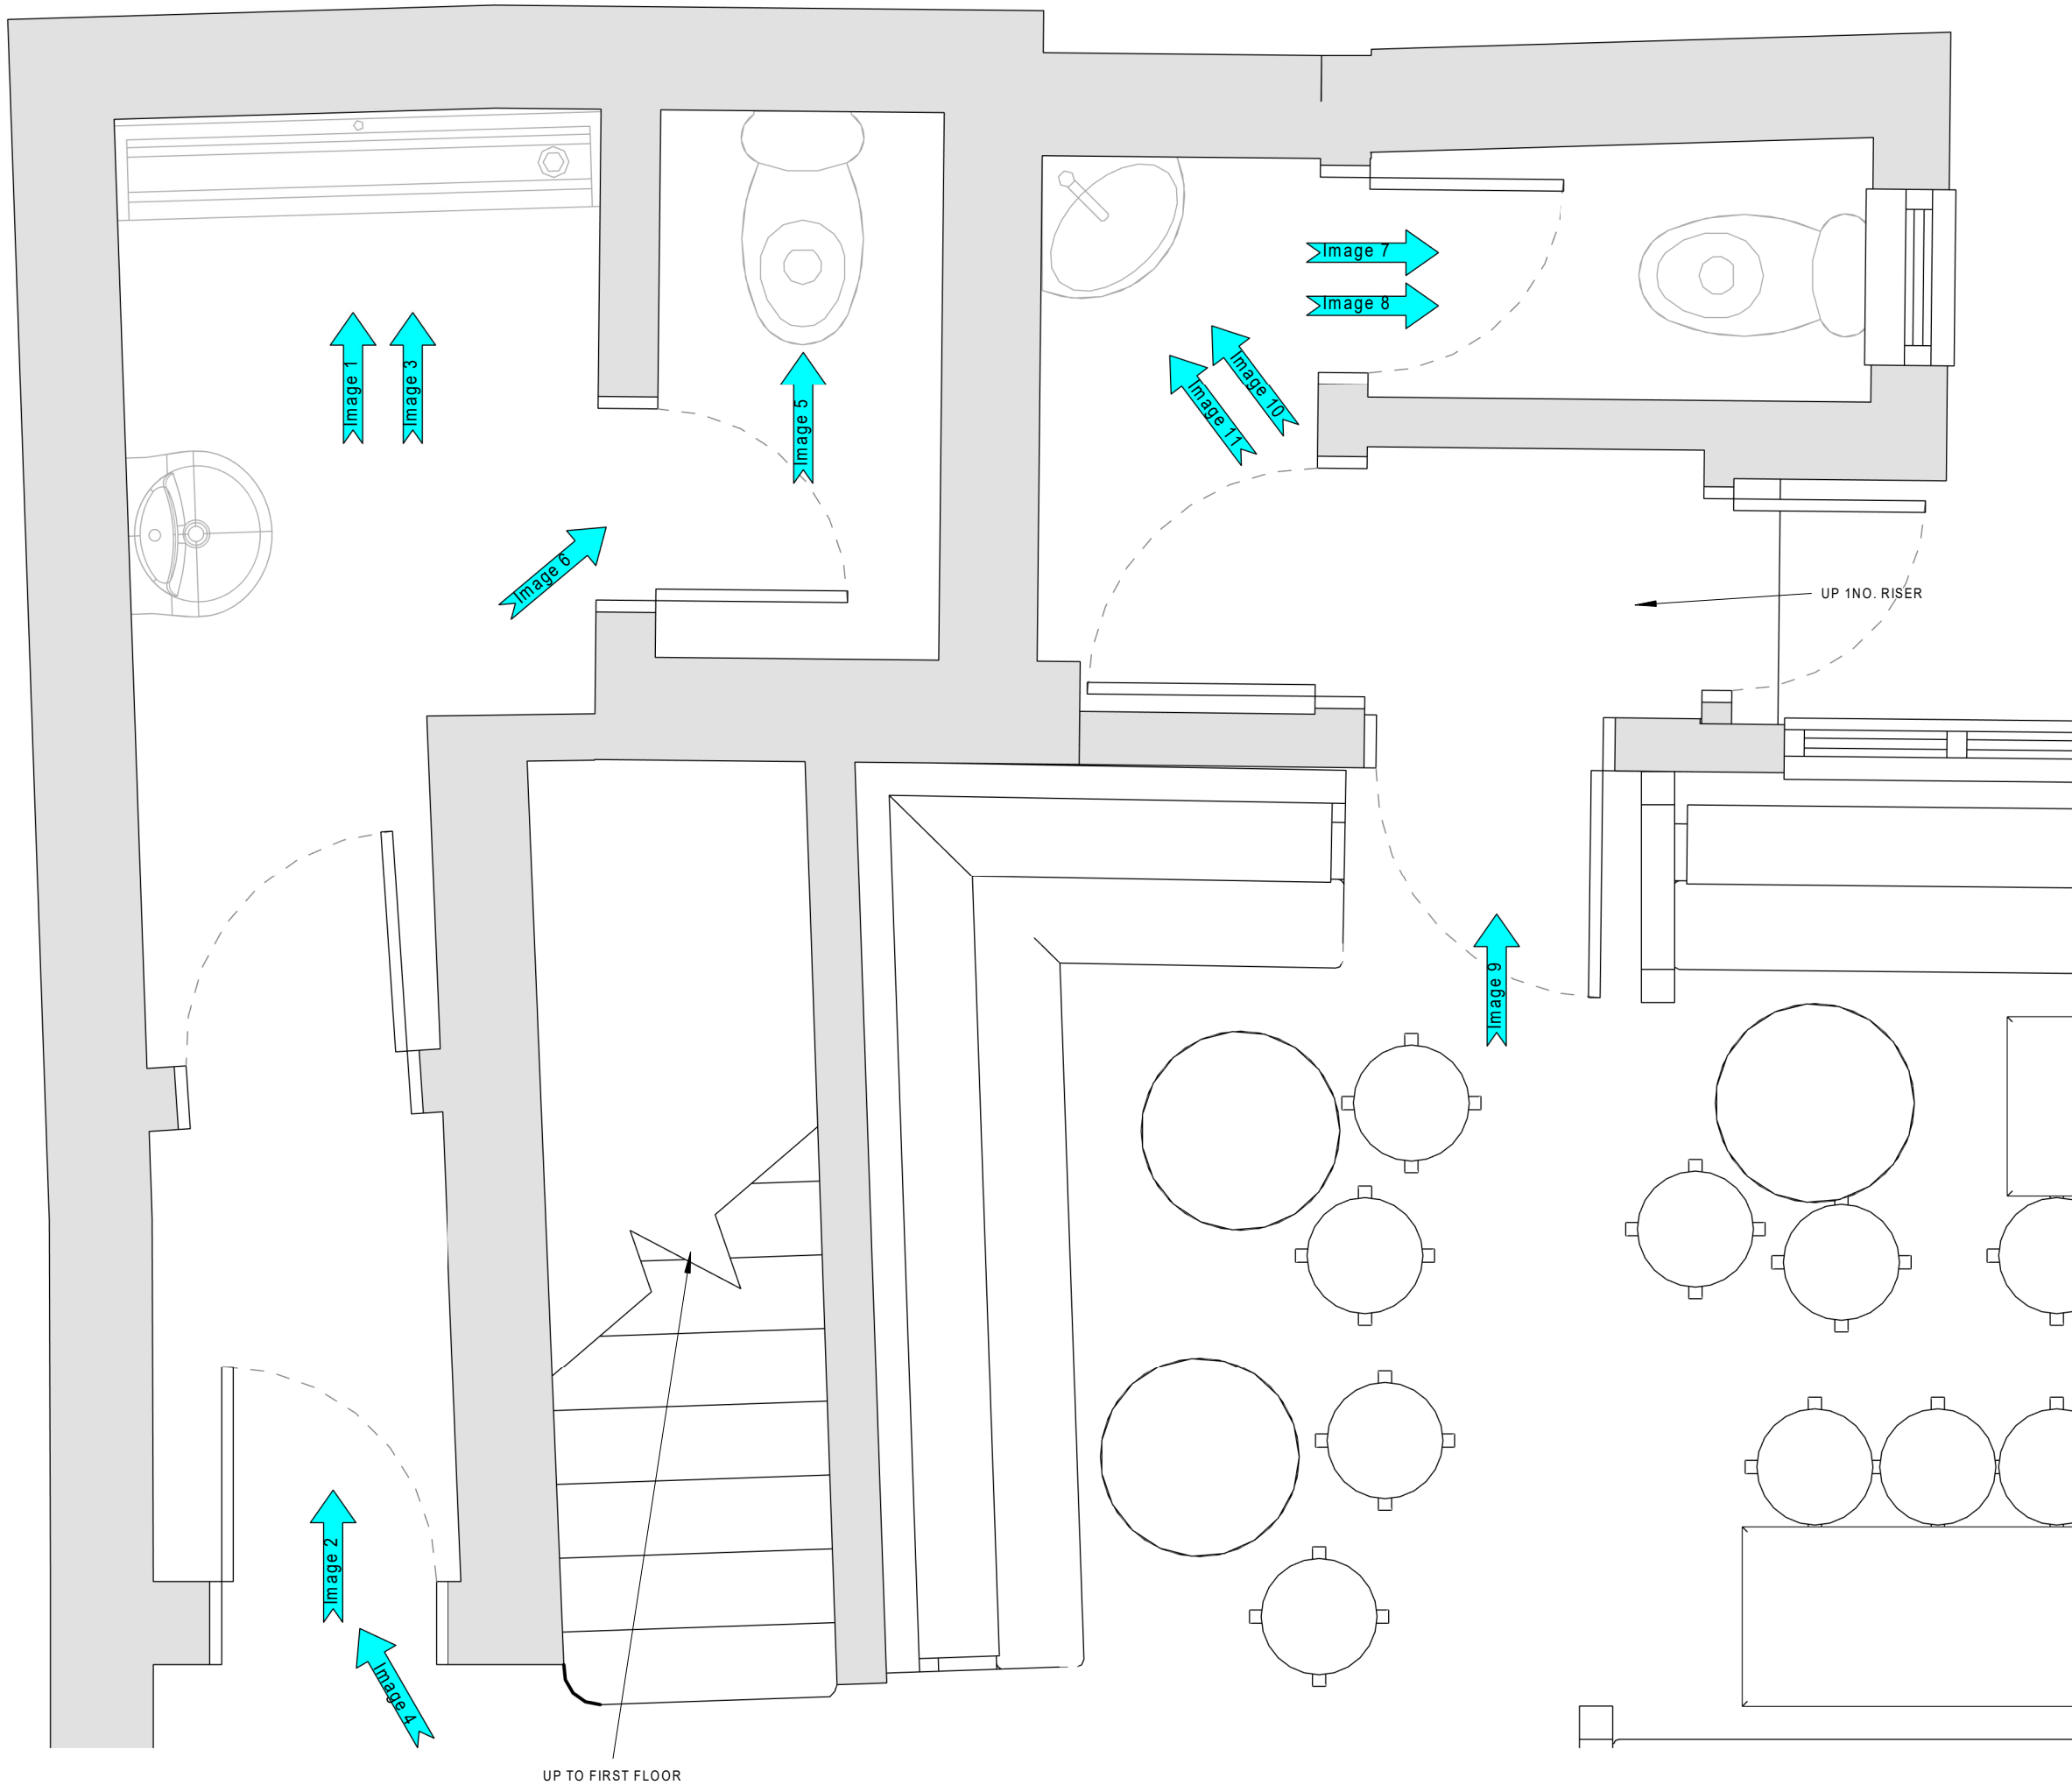

Ladies WC - Image 7



Ladies WC - Image 8



Ladies WC - Image 9



Ladies WC - Image 10



Ladies WC - Image 11

1 XXXXXXX First Issue for Information			
Rev	Date	Notes	Revision
Drawing Number			EXPFO - 01
Drawing Title			Existing photos location plan
Project			City Arms, Manchester
Client			Graham Noakes - Greene King
Job Number	Size	Scale	
3046	A1	1 : 20	
Drawn	Date	Approved	
CIP	////	////	29.04.2022



THIS DRAWING REMAINS THE COPYRIGHT OF MILLSON GROUP LTD. AND IT MUST NOT BE COPIED OR REPRODUCED WITHOUT WRITTEN CONSENT. ALL SETTING OUT DIMENSIONS AND LEVELS SHOULD ONLY BE TAKEN FROM THE FIGURED DIMENSIONS UNLESS STATED ON THE DRAWING. NO ATTEMPT SHOULD BE MADE TO SCALE FROM THE DRAWING MANUALLY. MAKE RATE 8 IF YOU REQUIRE MORE. ANY VARIATION BETWEEN DRAWINGS AND SITE CONDITIONS ARE TO BE REPORTED TO MILLSON GROUP. THE CONTRACTOR MUST TEST THE SITE FOR ALL RISKS RESPONSIBILITY FOR TAKING AND CHECKING ALL DIMENSIONS RELATIVE TO THE WORK THEY ARE REQUIRED TO CARRY OUT. THIS DRAWING MUST NOT BE USED ON SITE UNLESS ISSUED FOR CONSTRUCTION.