


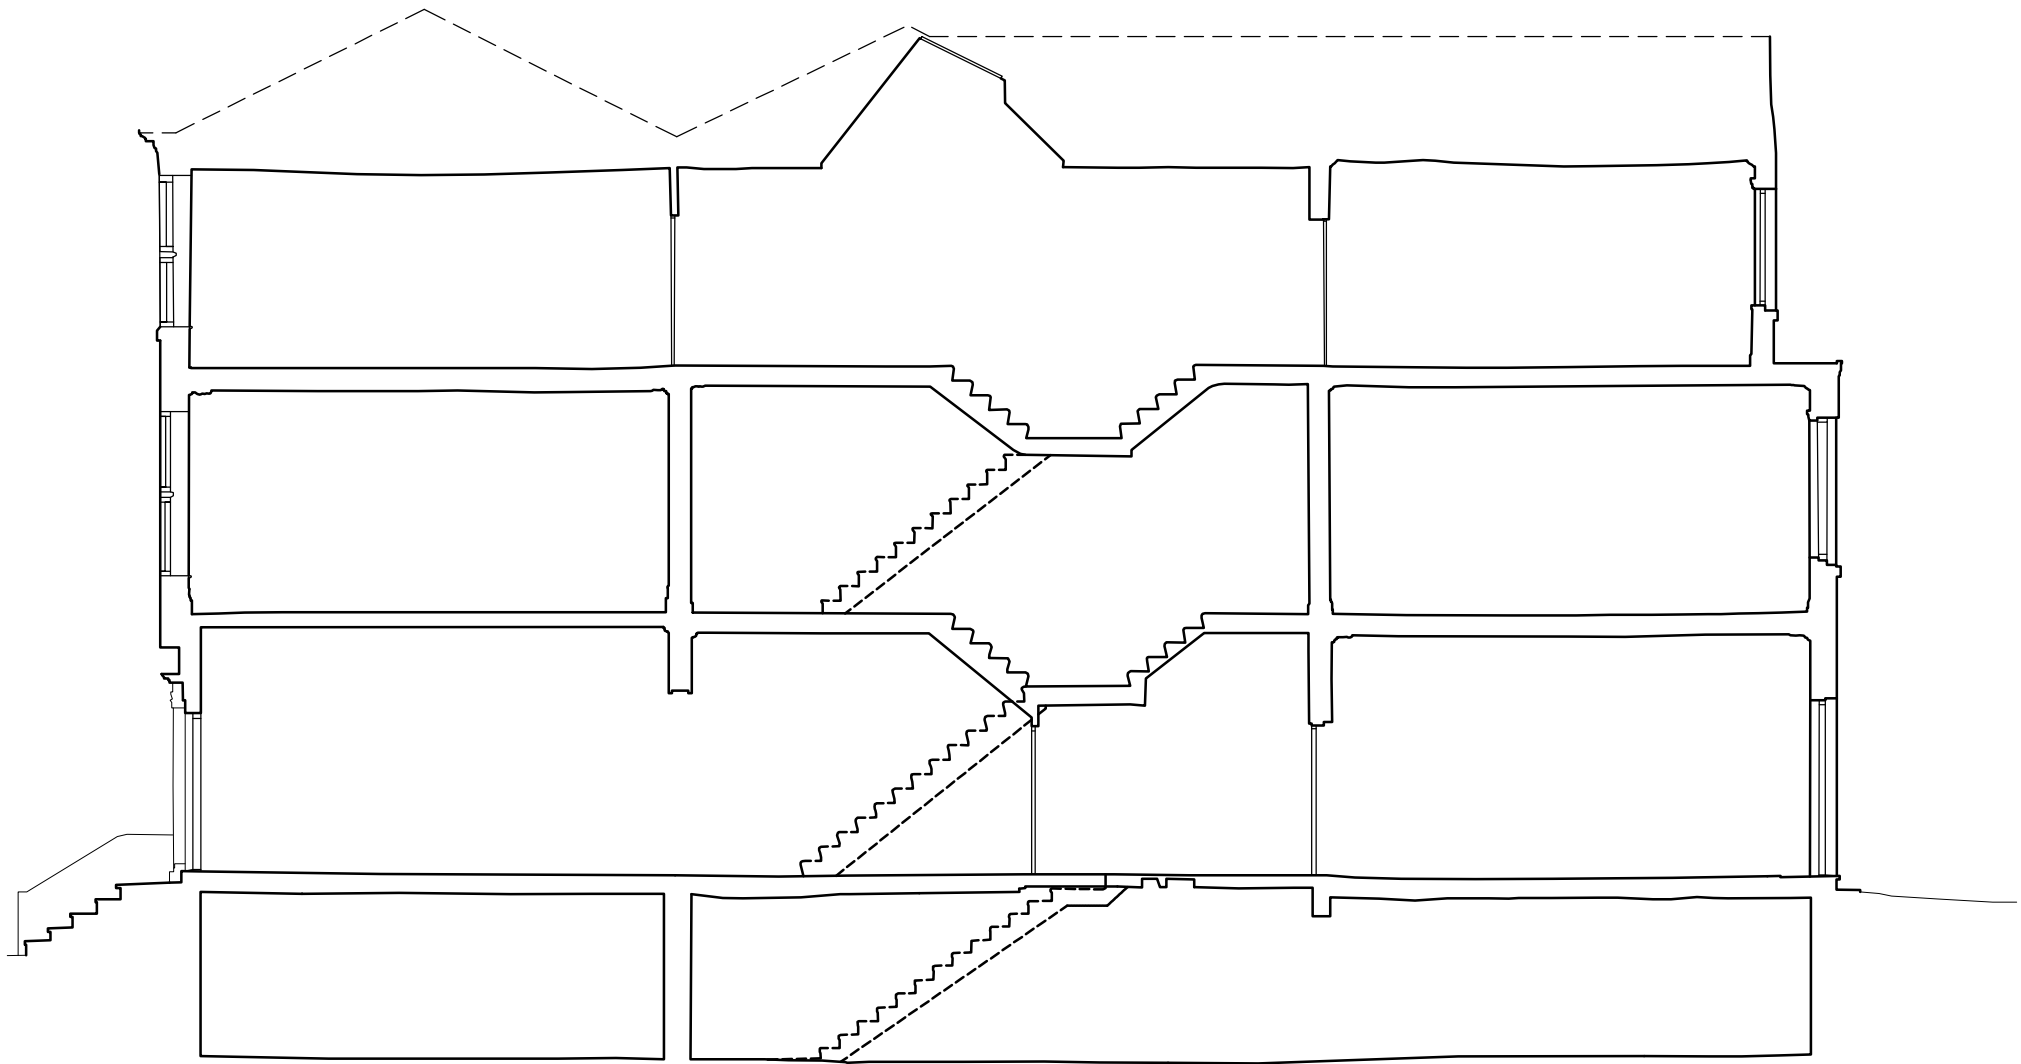


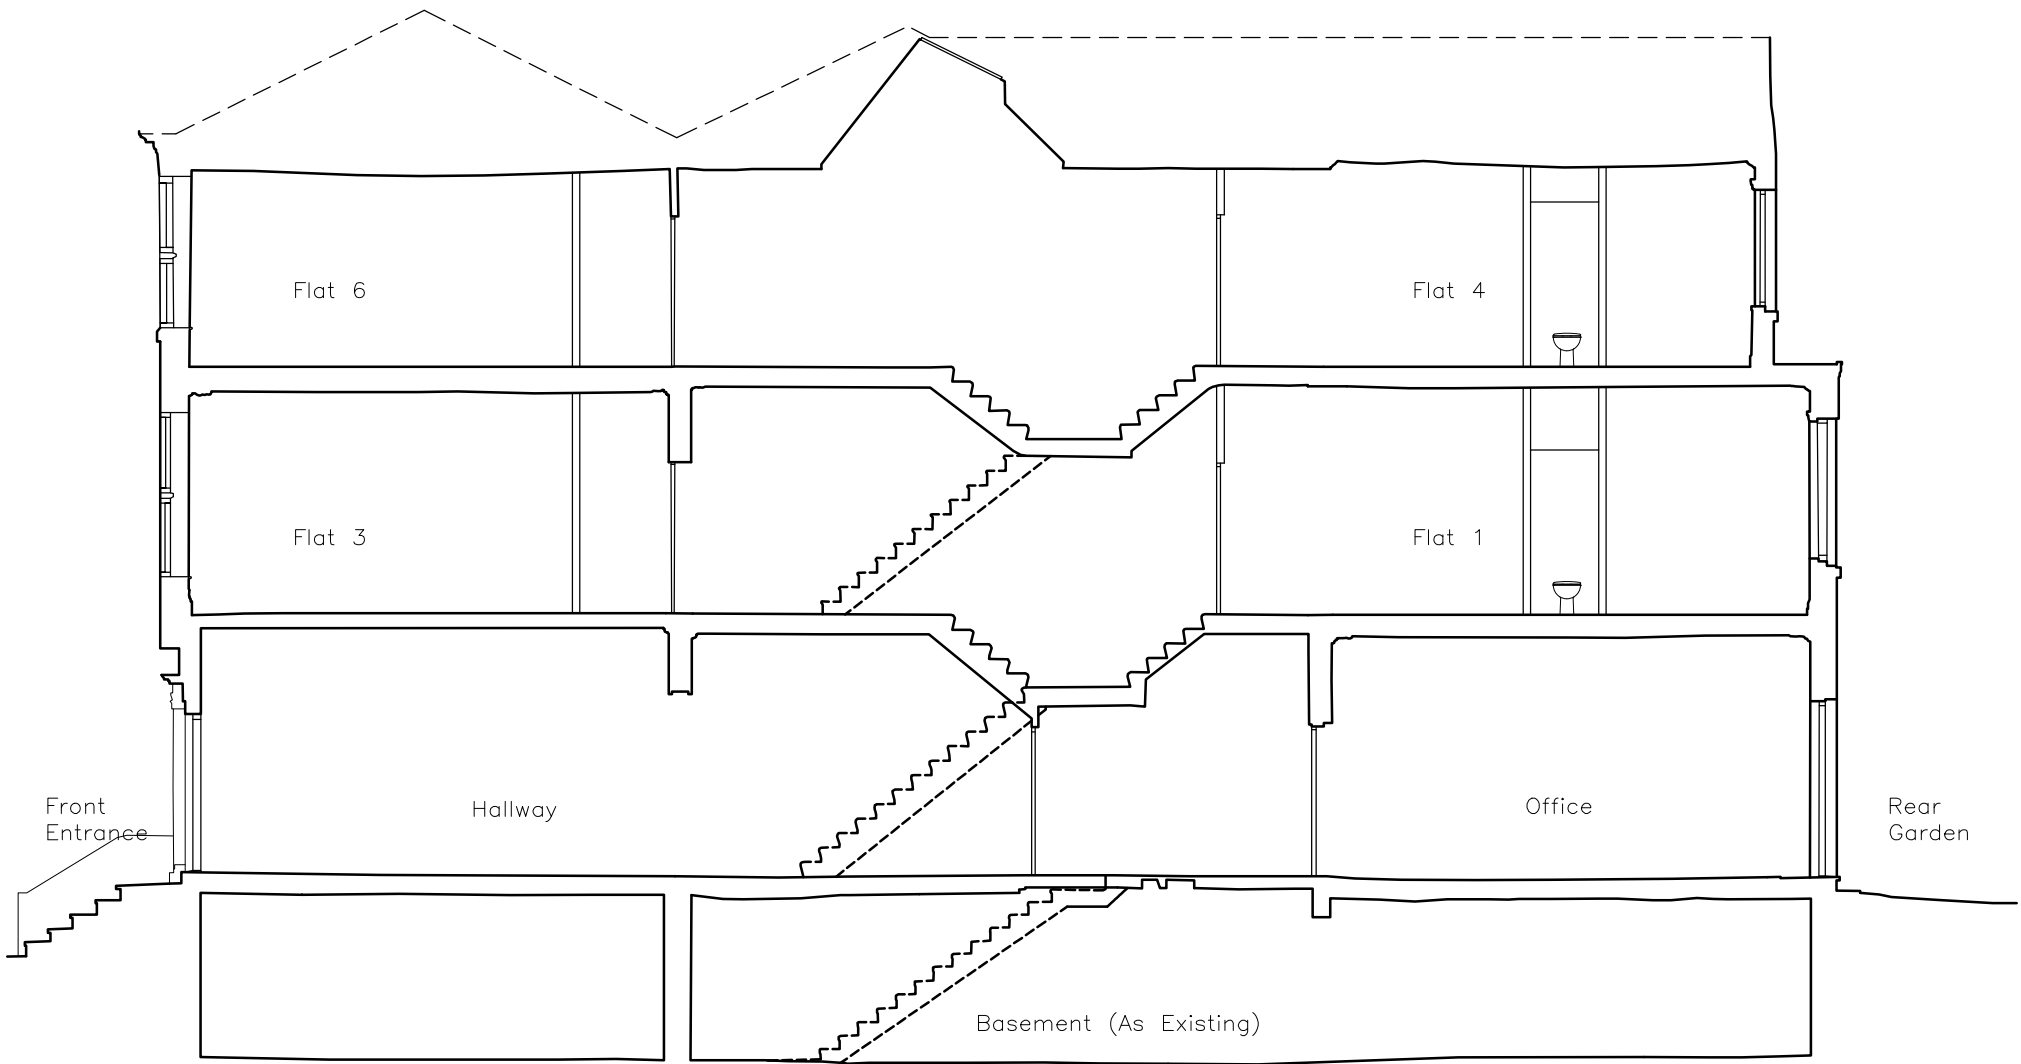



Existing Longitudinal Section
(Section 1)

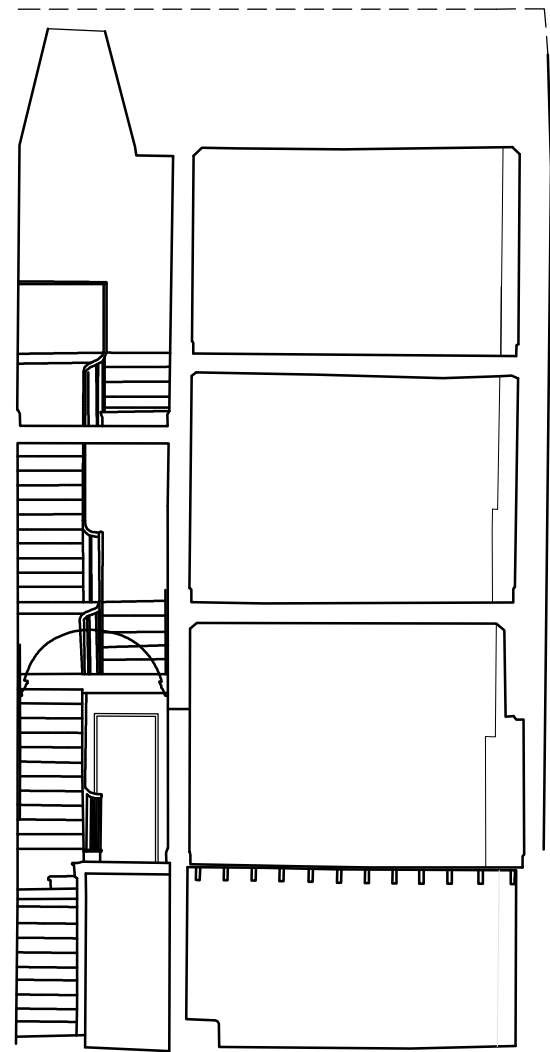

Proposed Longitudinal Section
(Section 1)

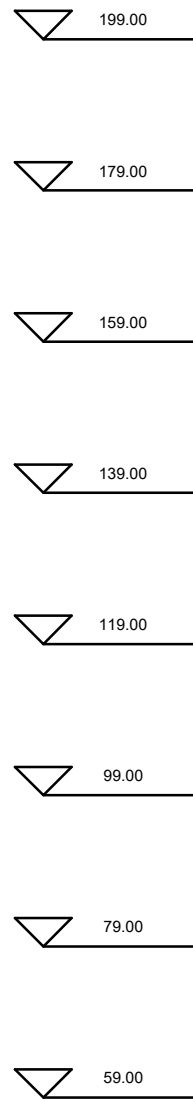

Existing Cross Section (Section 2)

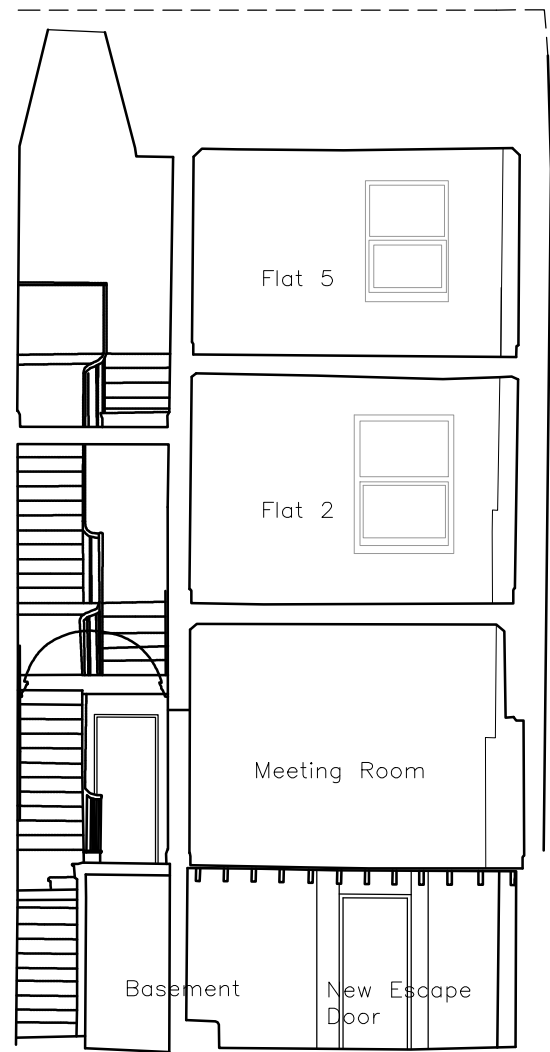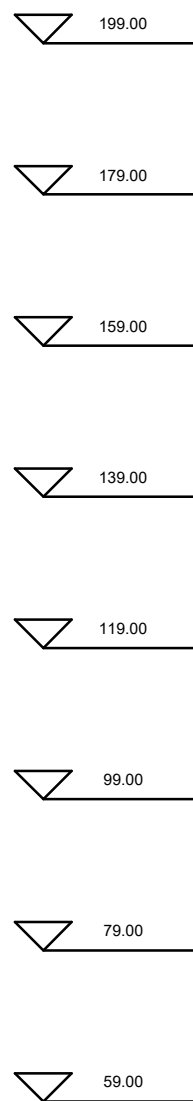


Proposed Cross Section (Section 2)

General Notes

All site dimensions shall be verified by the Contractor on site prior to commencing any works.

This drawing is the property of Architecture Graphic (t/a AG) and copyright is reserved by them. The drawing is not to be copied or disclosed by or to any unauthorised persons without the prior written consent of AG.

PLANNING

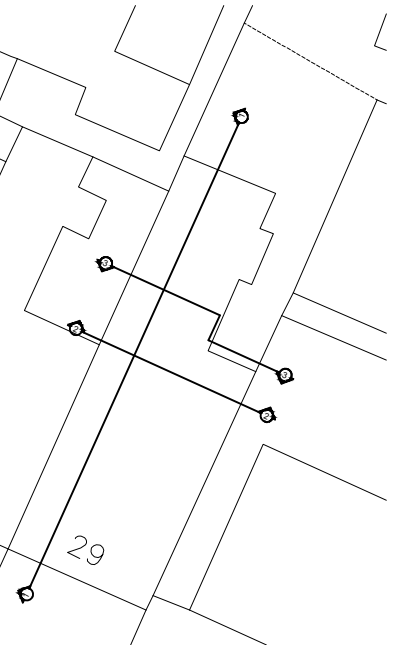

Key Plan
NTS

Revision

Scale 1:100@A2
Status Planning
Drawn by AL
Date 28.01.22
Client Knightbridge Properties

Project
29 Ardwick Green North

Drawing Description
Existing & Proposed Sections

Drawing No. PR043_PL09 Rev.



e ■ architecturegraphics@hotmail.com

