




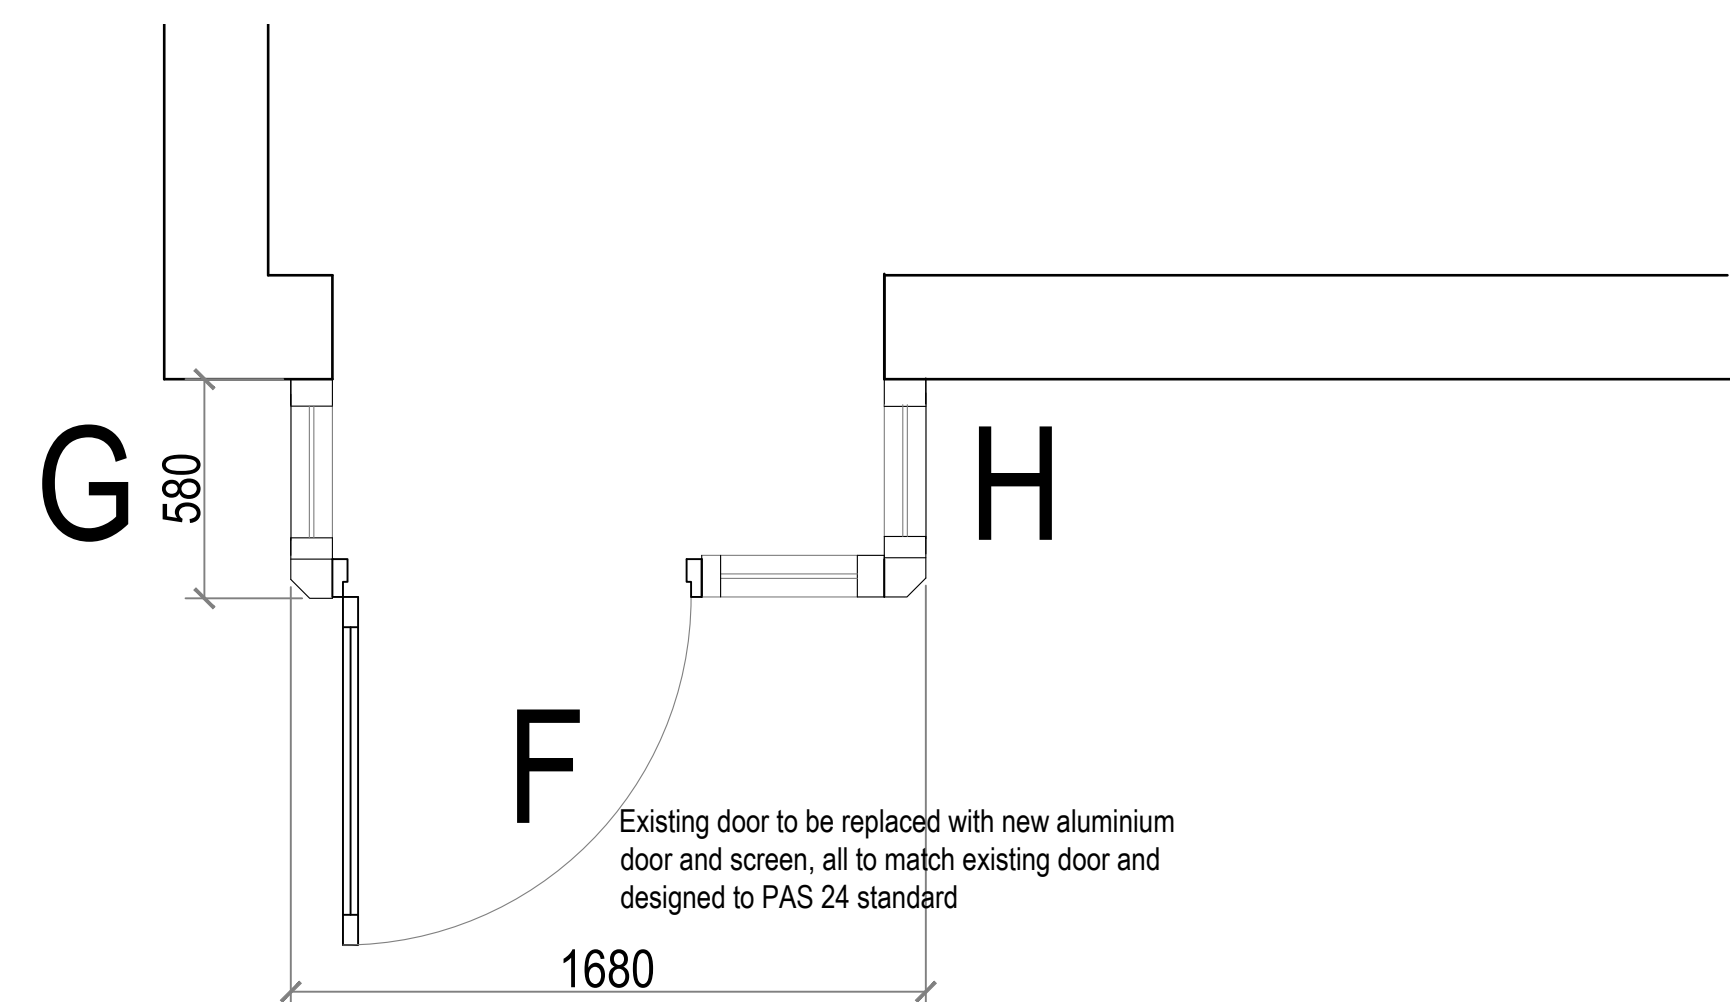

Community Entrance door and screens

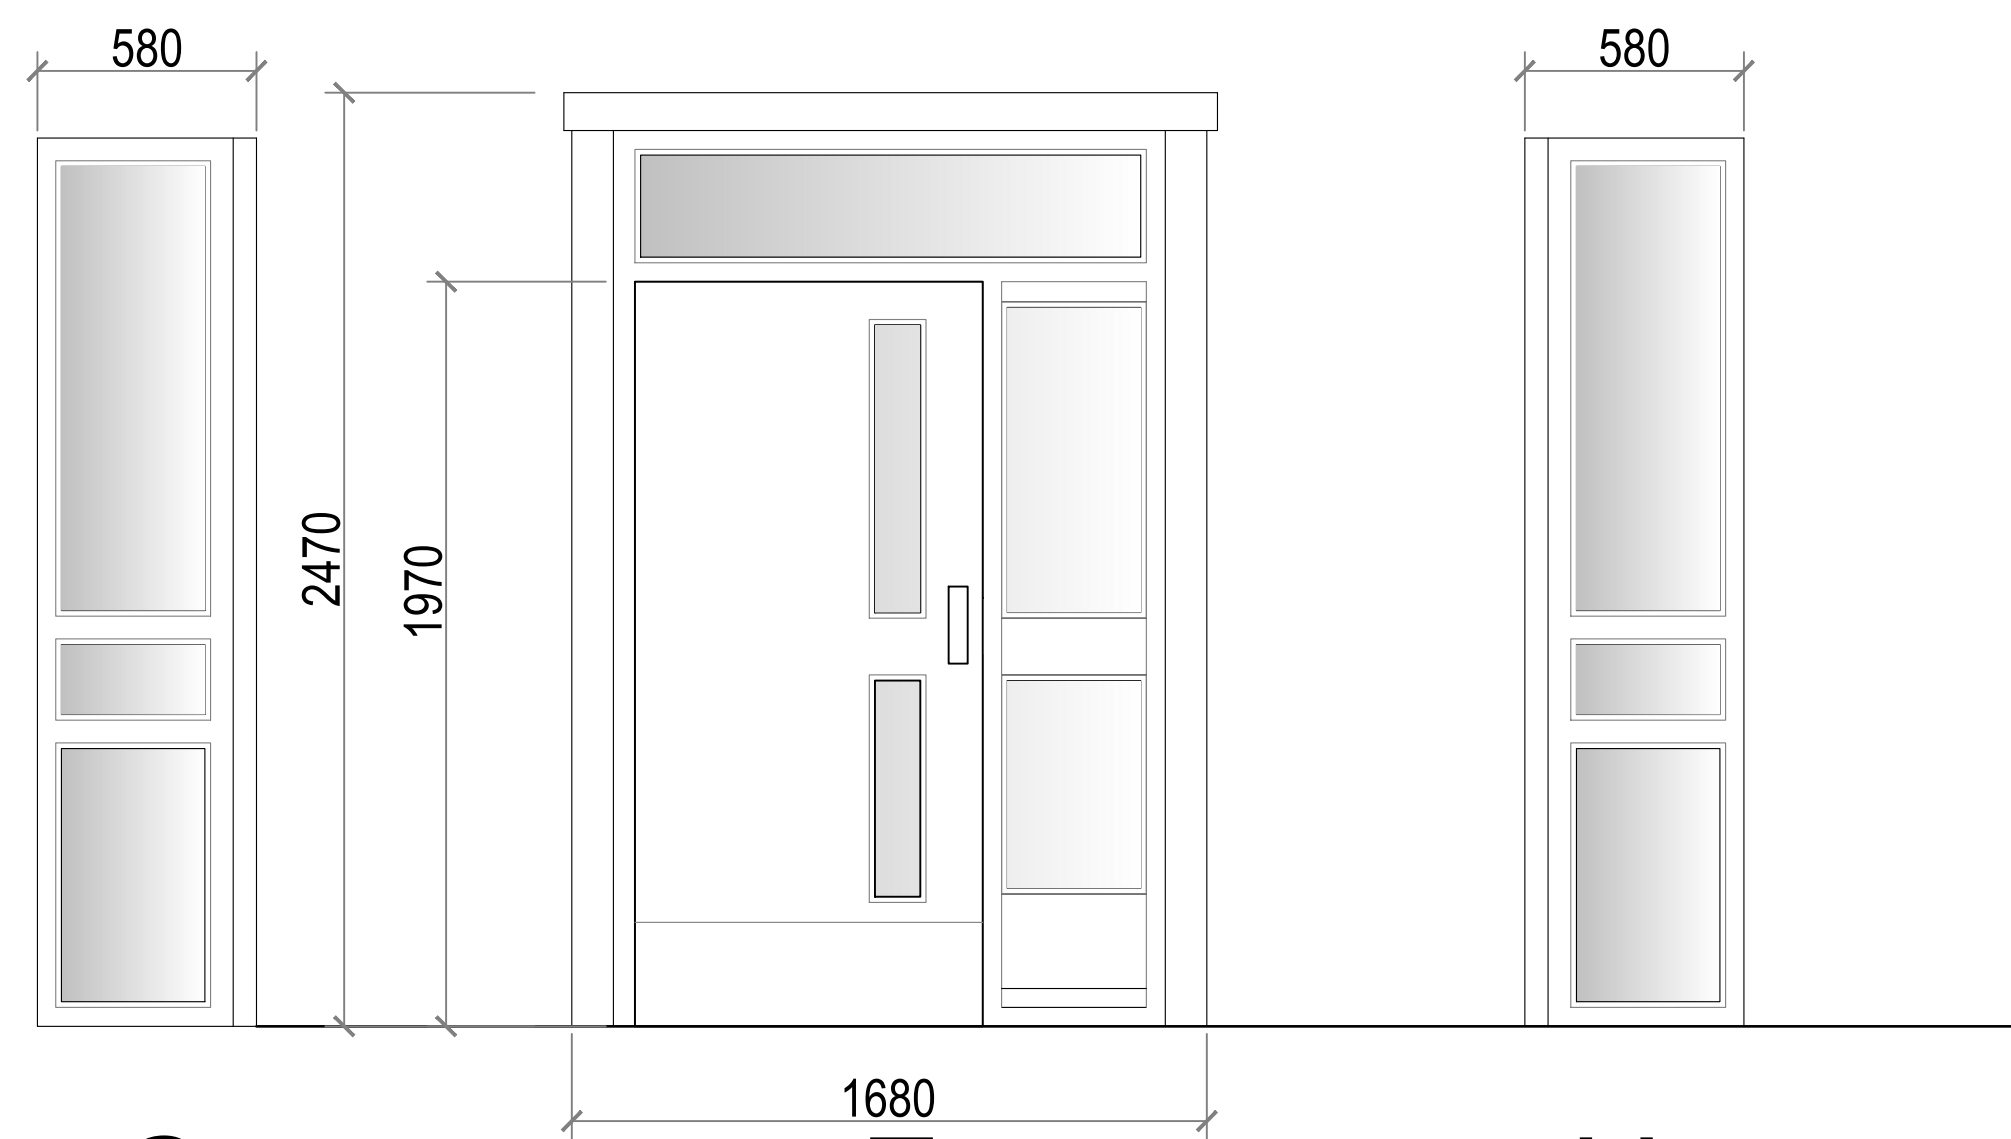


Community Entrance door and screens

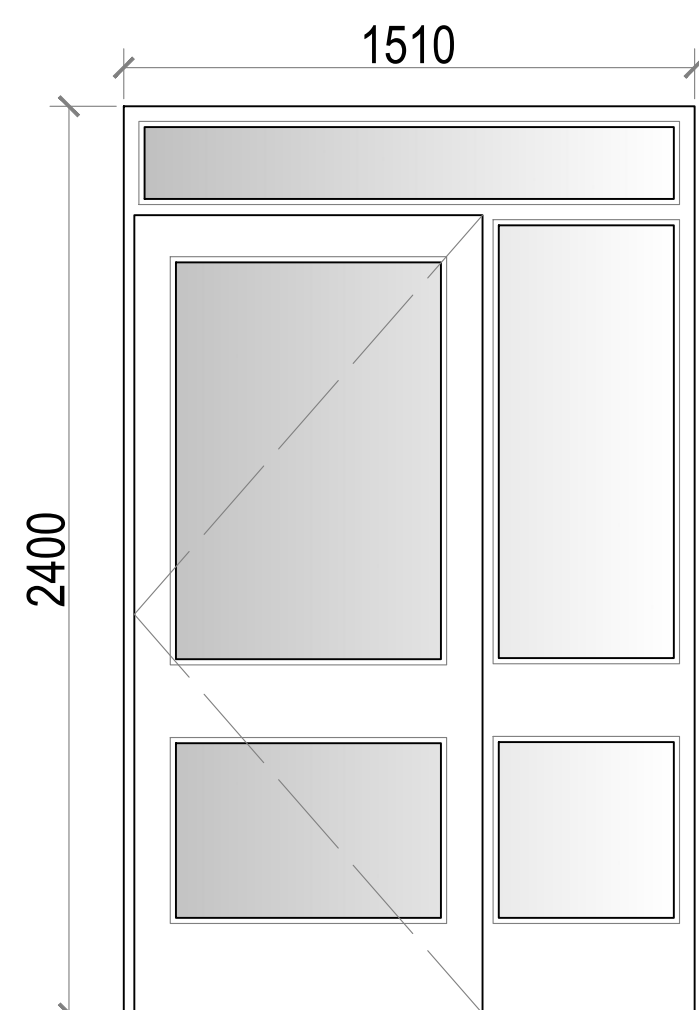

Community Entrance rear door

Existing door to be replaced with new aluminium door and screen, all to match existing door and designed to PAS 24 standard

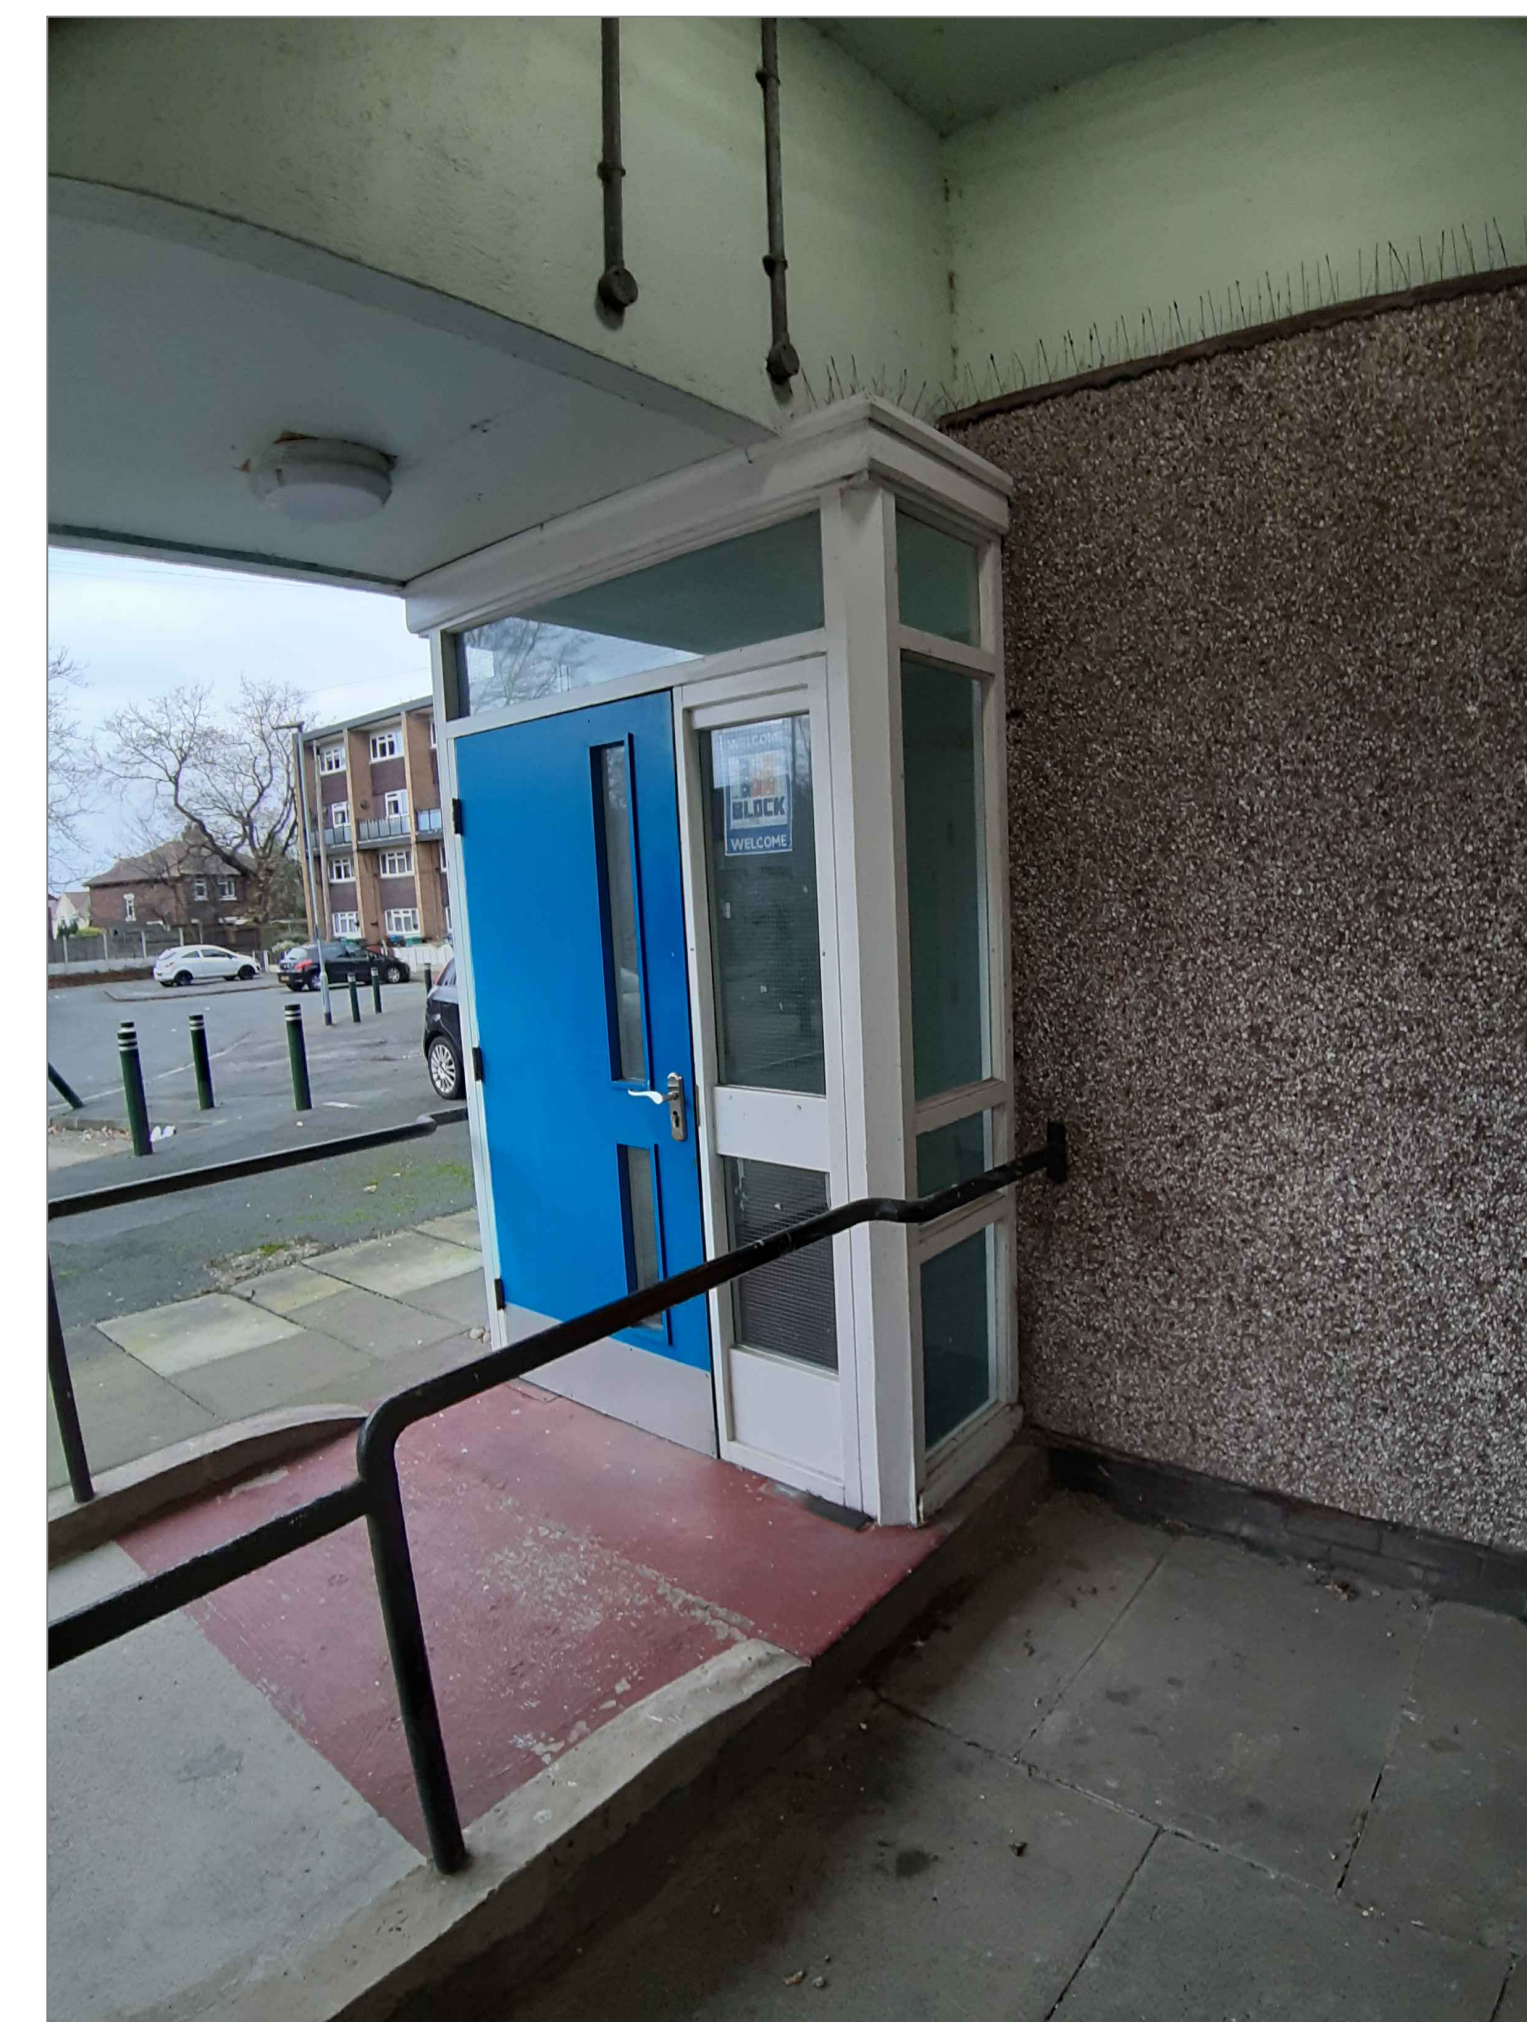

Arcus Consulting LLP
Wakefield 0192 466 9000
Liverpool 0151 708 1080
info@arcus.uk.com
Manchester 0161 905 3222
Newcastle 0191 272 5781
www.arcus.uk.com
London 0208 8742 2512
Rugby 01788 297 127

Client

Wythenshawe Community Housing Group

Project

West View Court

Title

Community Entrances

Scale 1:20 Date 04/04/22 Stage TENDER

Job No P6584 Drawing No 08 Rev

Drawn SPO Approved

This drawing is the copyright of Arcus. Contractors must check all dimensions on site. Do not scale the drawings. Only figured dimensions are to be worked to.