


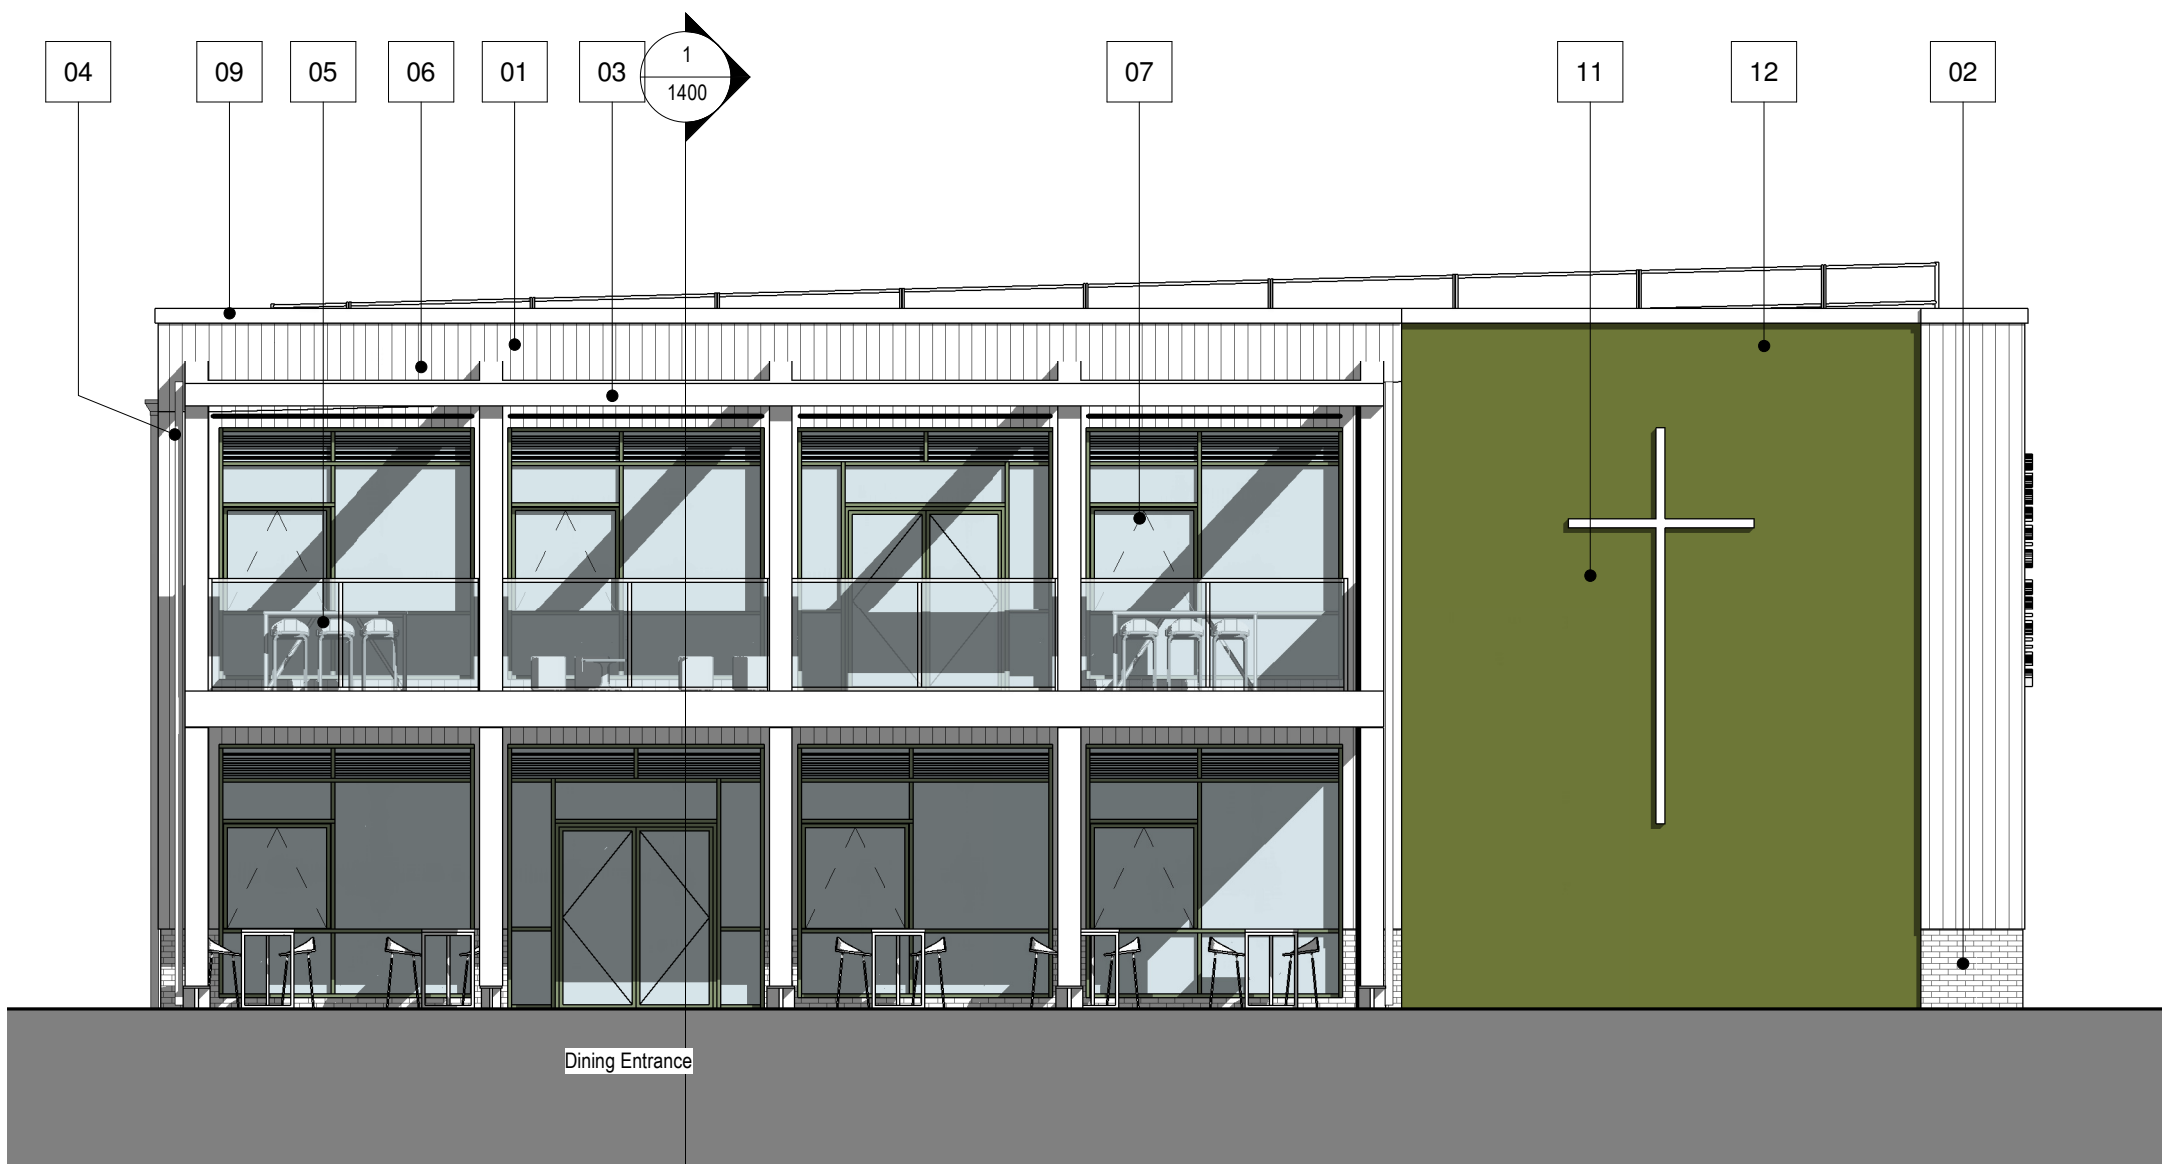

Elevation - East Facing - Planning
1 : 100



Elevation - South Facing - Planning
1 : 100




Elevation - West Facing - Planning
1 : 100



Elevation - North Facing - Planning
1 : 100

Notes
The Contractor is to check all dimensions and conditions on site before commencing. Do not scale from this drawing.
This drawing remains the copyright of POZZONI Architecture Ltd.

Scale Bars		TO BE USED ONLY AS GUIDANCE			
1:100	mm	0	1000	2000	3000
1:200	mm	0	1000	2000	3000
1:500	M	0	10	20	30
1:1250	M	0	10	20	30

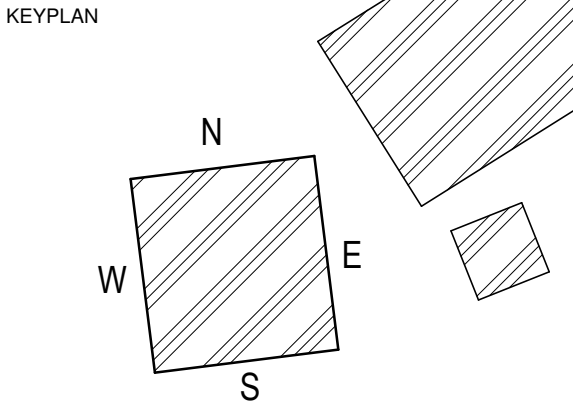

Materials Key

1 : 100

- 01 Composite Cladding Boards (timber effect), with concealed fixings; Recesses formed to fit RWPs that sit against the walls.
- 02 Buff Coloured Brick
- 03 Glulam (or Plated Glulam) Timber columns / Beams, with galvanised metal 'shoes' / 'junction' pieces where timber elements meet the ground / building
- 04 Galvanised metal (or PPC metal) rainwater pipes / gutters
- 05 Glazed balustrade with brushed metal handrails; timber effect balcony decking
- 06 Future retractable / solid canopy
- 07 PPC aluminium framed windows / curtain walling / glazed doors with clear glazing; PPC metal integrated ventilation louvres; PPC metal window soffit, reveals and sill (all PPC colour RAL 6021 & grey coloured glass spandrel panels
- 08 PPC Metal ventilation louvres; PPC Metal door (either solid, or louvres, subject to ventilation requirements) (all PPC colour RAL 6021)
- 09 PPC Metal parapet capping; Single Ply Membrane Roof covering, grey coloured.
- 10 Building Signage; Material, Colour & Design TBC
- 11 Metal Cross to protrude slightly from the Green-wall planted surface
- 12 Natural planted Green-wall with built in irrigation & drainage channels. (planting species TBC)

CO1	Condition 3 discharge issue	PC	28.02.22
T01	PLANNING APPLICATION	TC	26.02.21
Rev	Description	By	Date

Our Lady's RC High School

New Education Block

Planning - Proposed GA Elevations

5697	1350	Rev	CO1
5697-POZ-XX-XX-DR-A-1350			
Date	26.02.21	Scale	As indicated
TC	TC	Approved	CM
Planning	Tender	Construction	
Design	Contract	As Built	

pozzoni

10-12 Emerald Street
London
WC1N 3QA

Woodville House
2 Woodville Road
Altrincham
WA14 2FH

+44 20 7078 0079
architects@pozzoni.co.uk

+44 161 928 7848
www.pozzoni.co.uk