
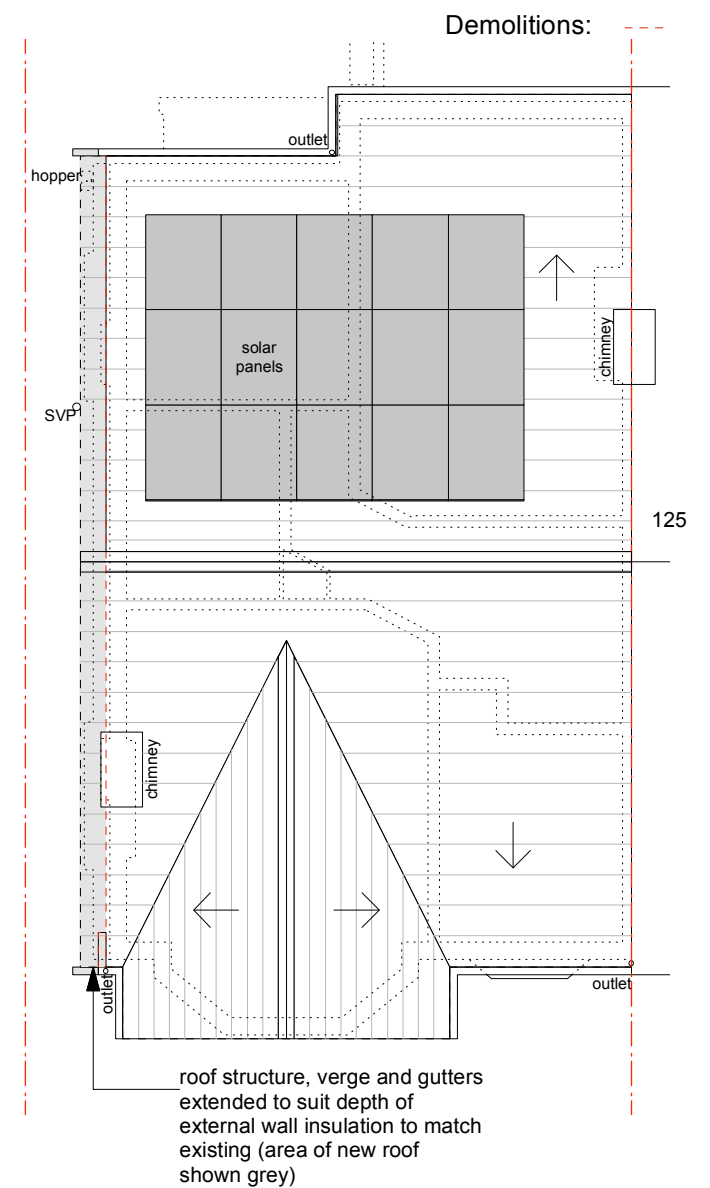
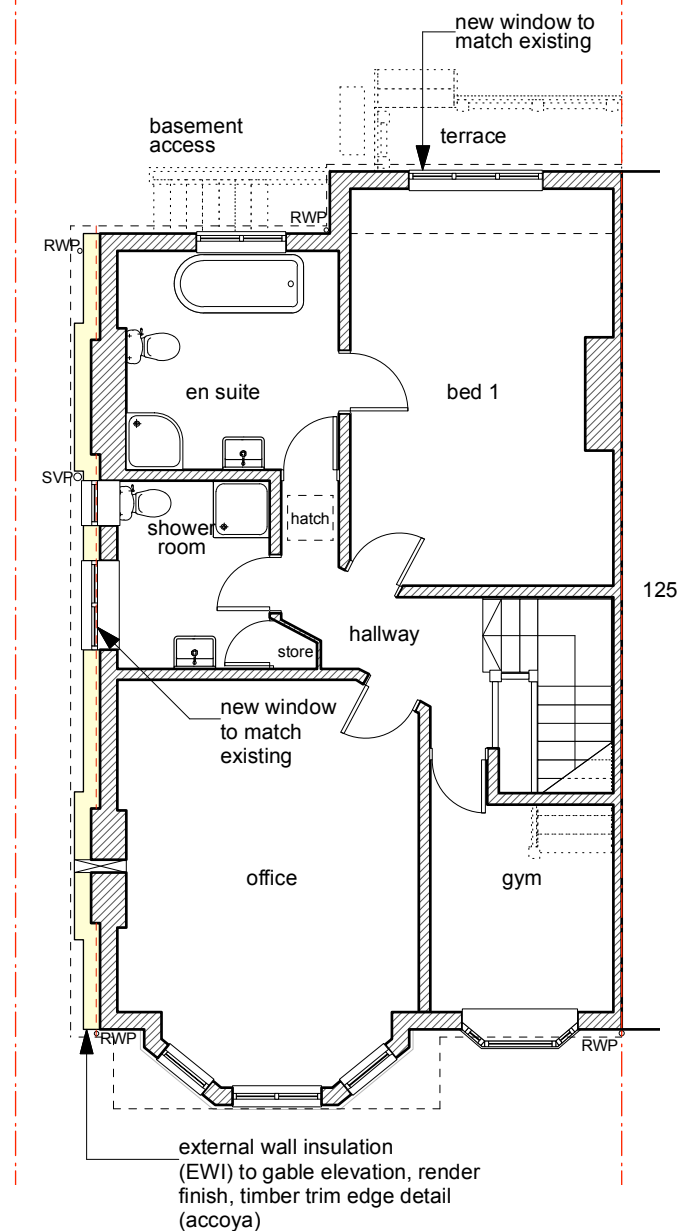
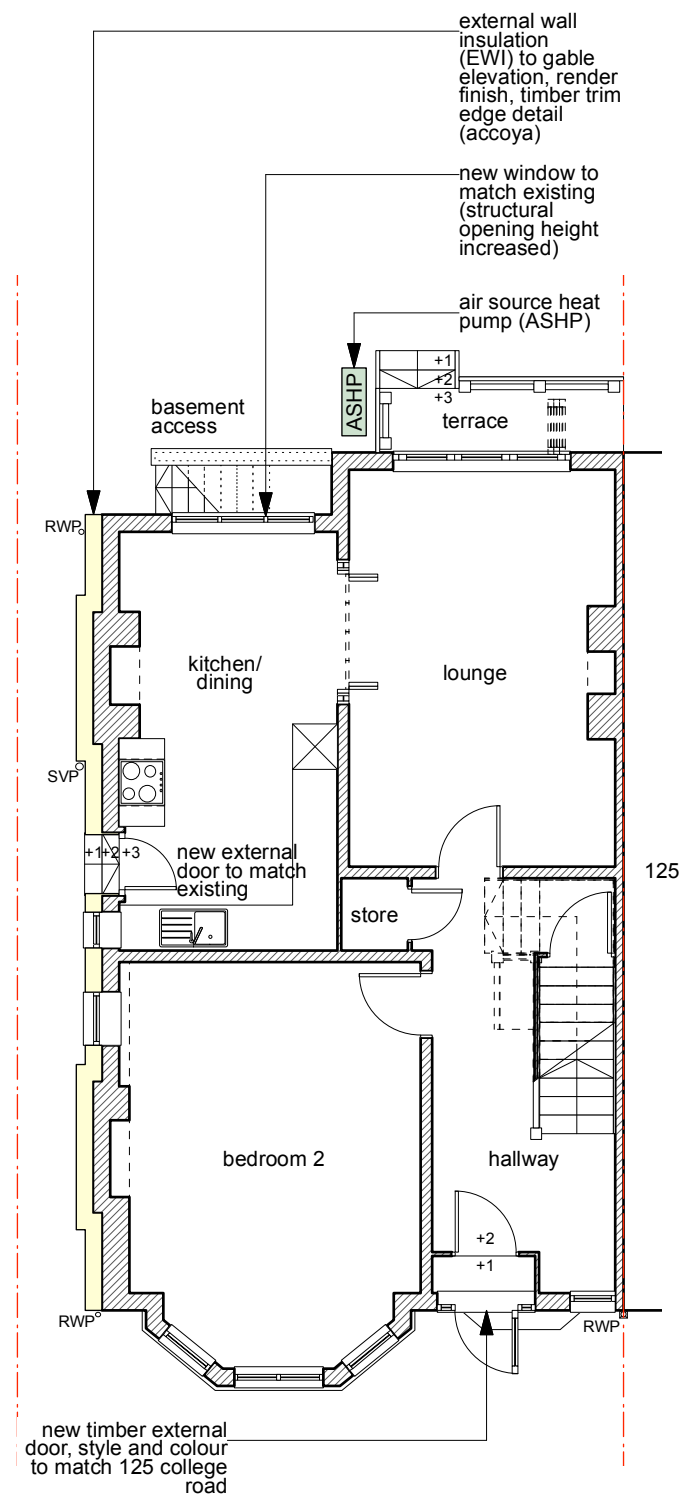


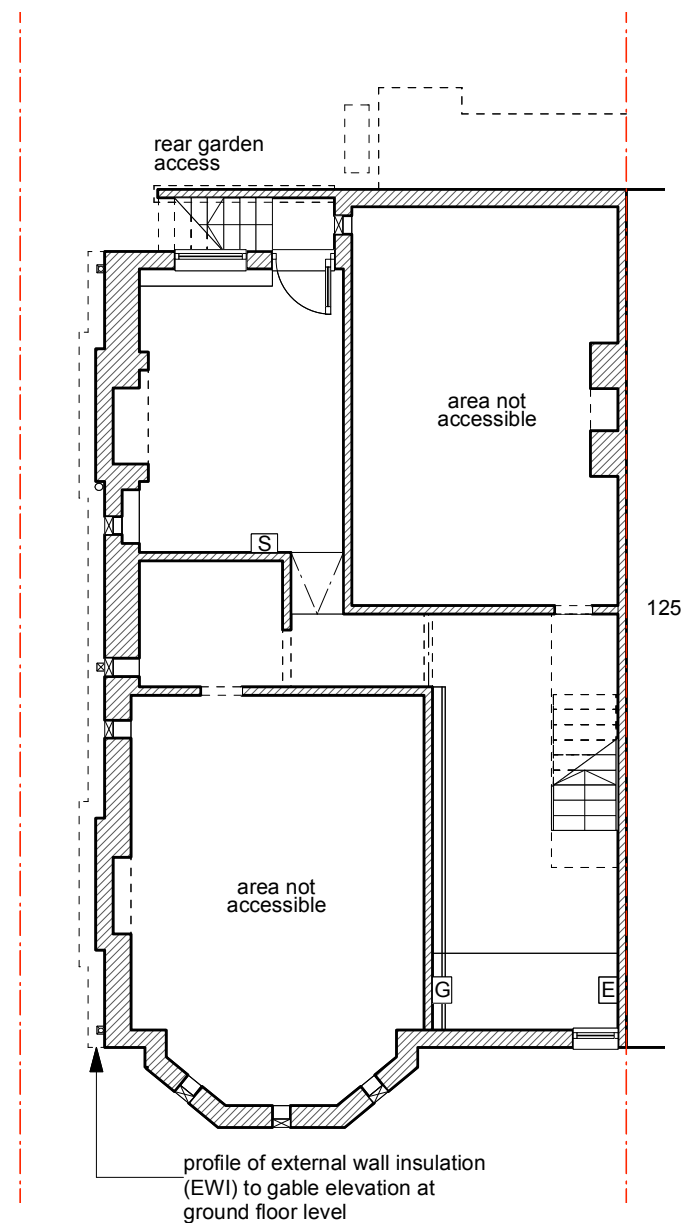

Key:

External Wall Insulation (EWI), render finish:		Site boundary:	
Air Source Heat Pump (ASHP):		Existing wall:	
Area of new/extended roof:		New wall:	
		Structure over:	
		Structure below:	
		Demolitions:	

Rev:	Notes:	Date:	Dr:	Ap:
Original:		08-04-22	AW	XX

Drawing Title: Proposed GA Plans		
Client: Alan Williams		
Address: 123 College Road, Manchester, M16 0AA		
Project Number: PPR004	Issue Status: Planning	
Drawing Number: PPR004-2.002		
Scale: A3@1:100	Date: 08-04-2022	Rev: -

**PEOPLE
POWERED
RETROFIT**

Bridge 5 Mill
22a Beswick Street
Manchester M4 7HR

info@retrofit.coop
www.retrofit.coop

This drawing is to be read in conjunction with all related project information. Do not scale from this drawing. This drawing is copyright and remains property of People Powered Retrofit Ltd.



1:100