




Existing

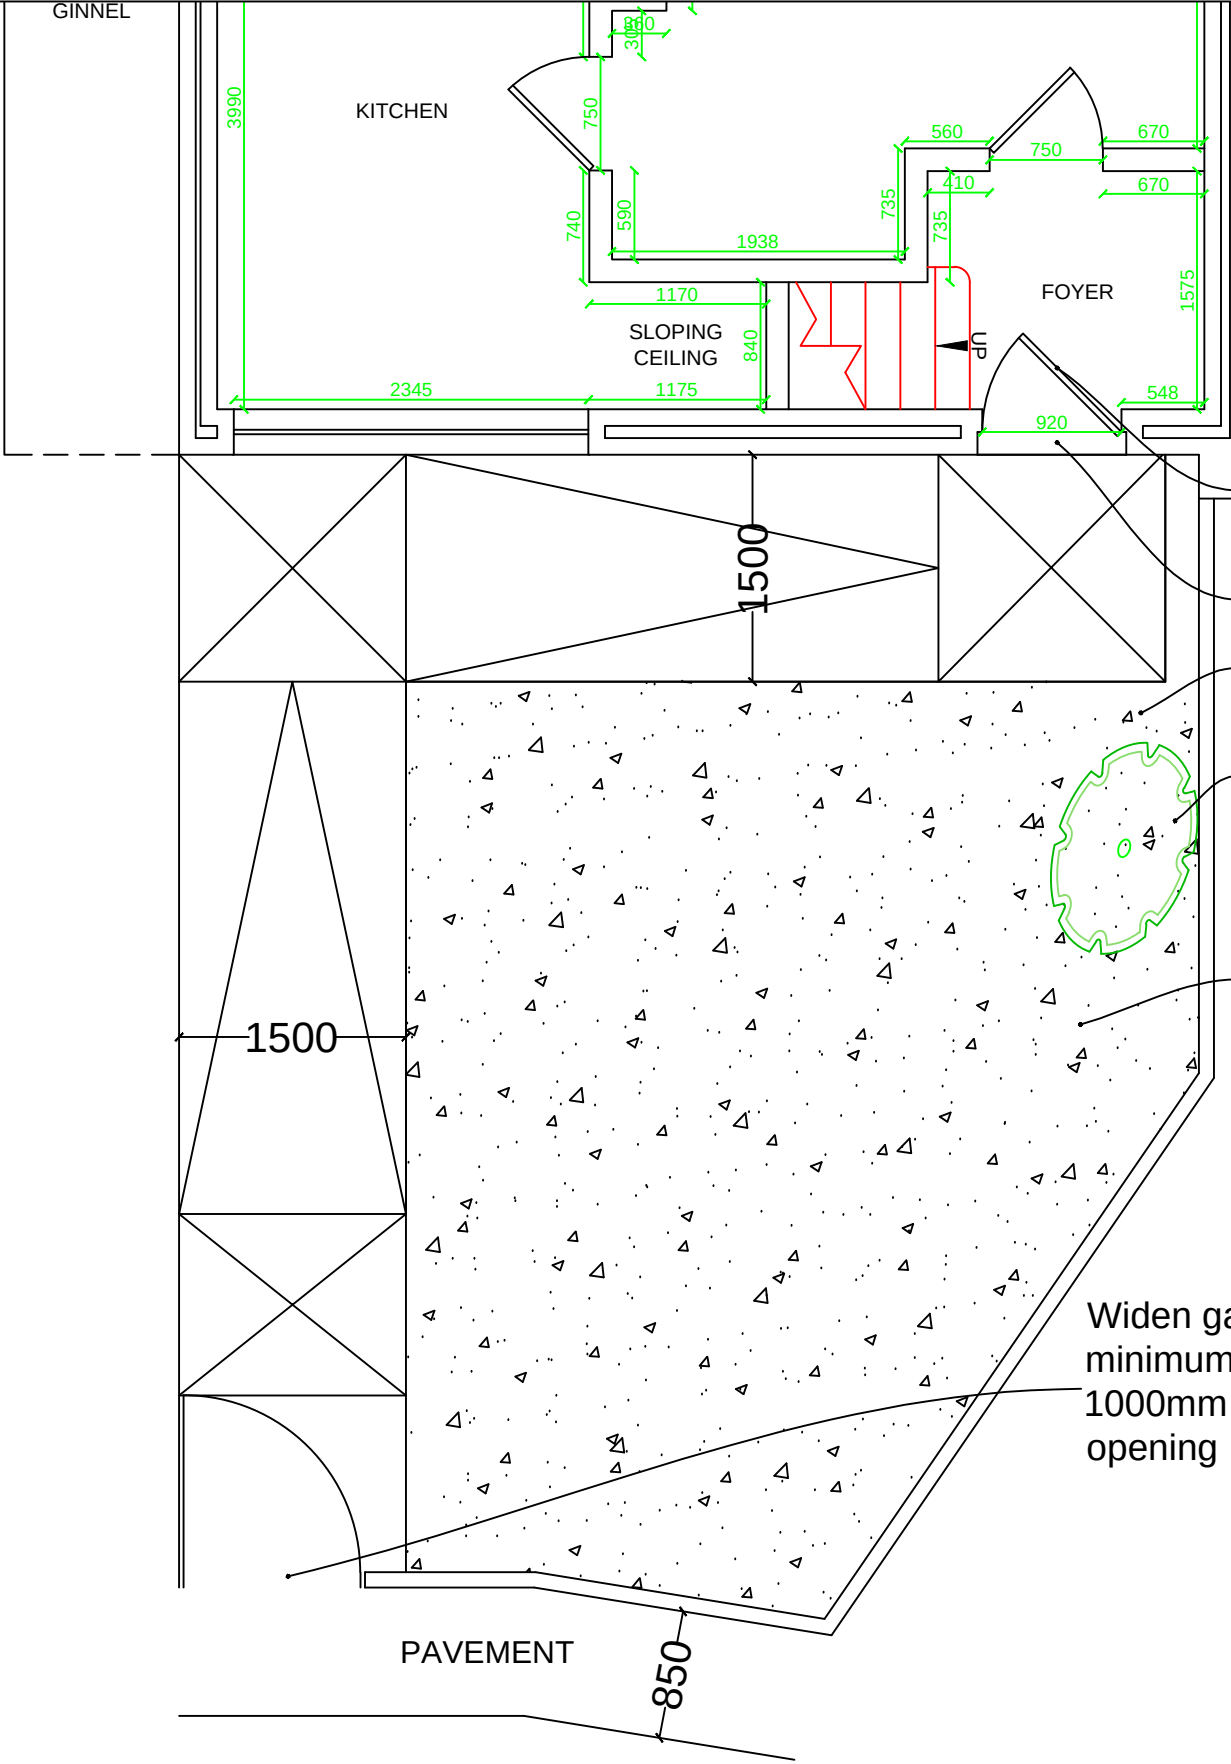

Proposed

- Renew front door with low threshold composite door
- 180mm step at front door
- Step down into garden
- Trim or remove bush
- Gravel or slate to match existing (reduced maintenance)
- Widen gate to minimum 1000mm opening

CONTRACT ADMINISTRATOR:



Northwards Housing Property Services
Hendham Vale Industrial Park
Unit 11, Vale Park Way
Manchester, M8 0AD
Tel: 0161 227 3240 / 3243
Fax: 0161 205 4279

Project: Ramped access to front of propoerty
Address: 16 Lindale Avenue M40 3LX

DRAWING No. 2

TYPE: 1083R

DRAWING TITLE: Existing and Proposed Plan

Scale: 1 : 50

Date: February 2022

Drawn By: KS

Signatures
Tenant: _____
Technical Surveyor: _____
M&E Surveyor: _____
Date Agreed: _____