


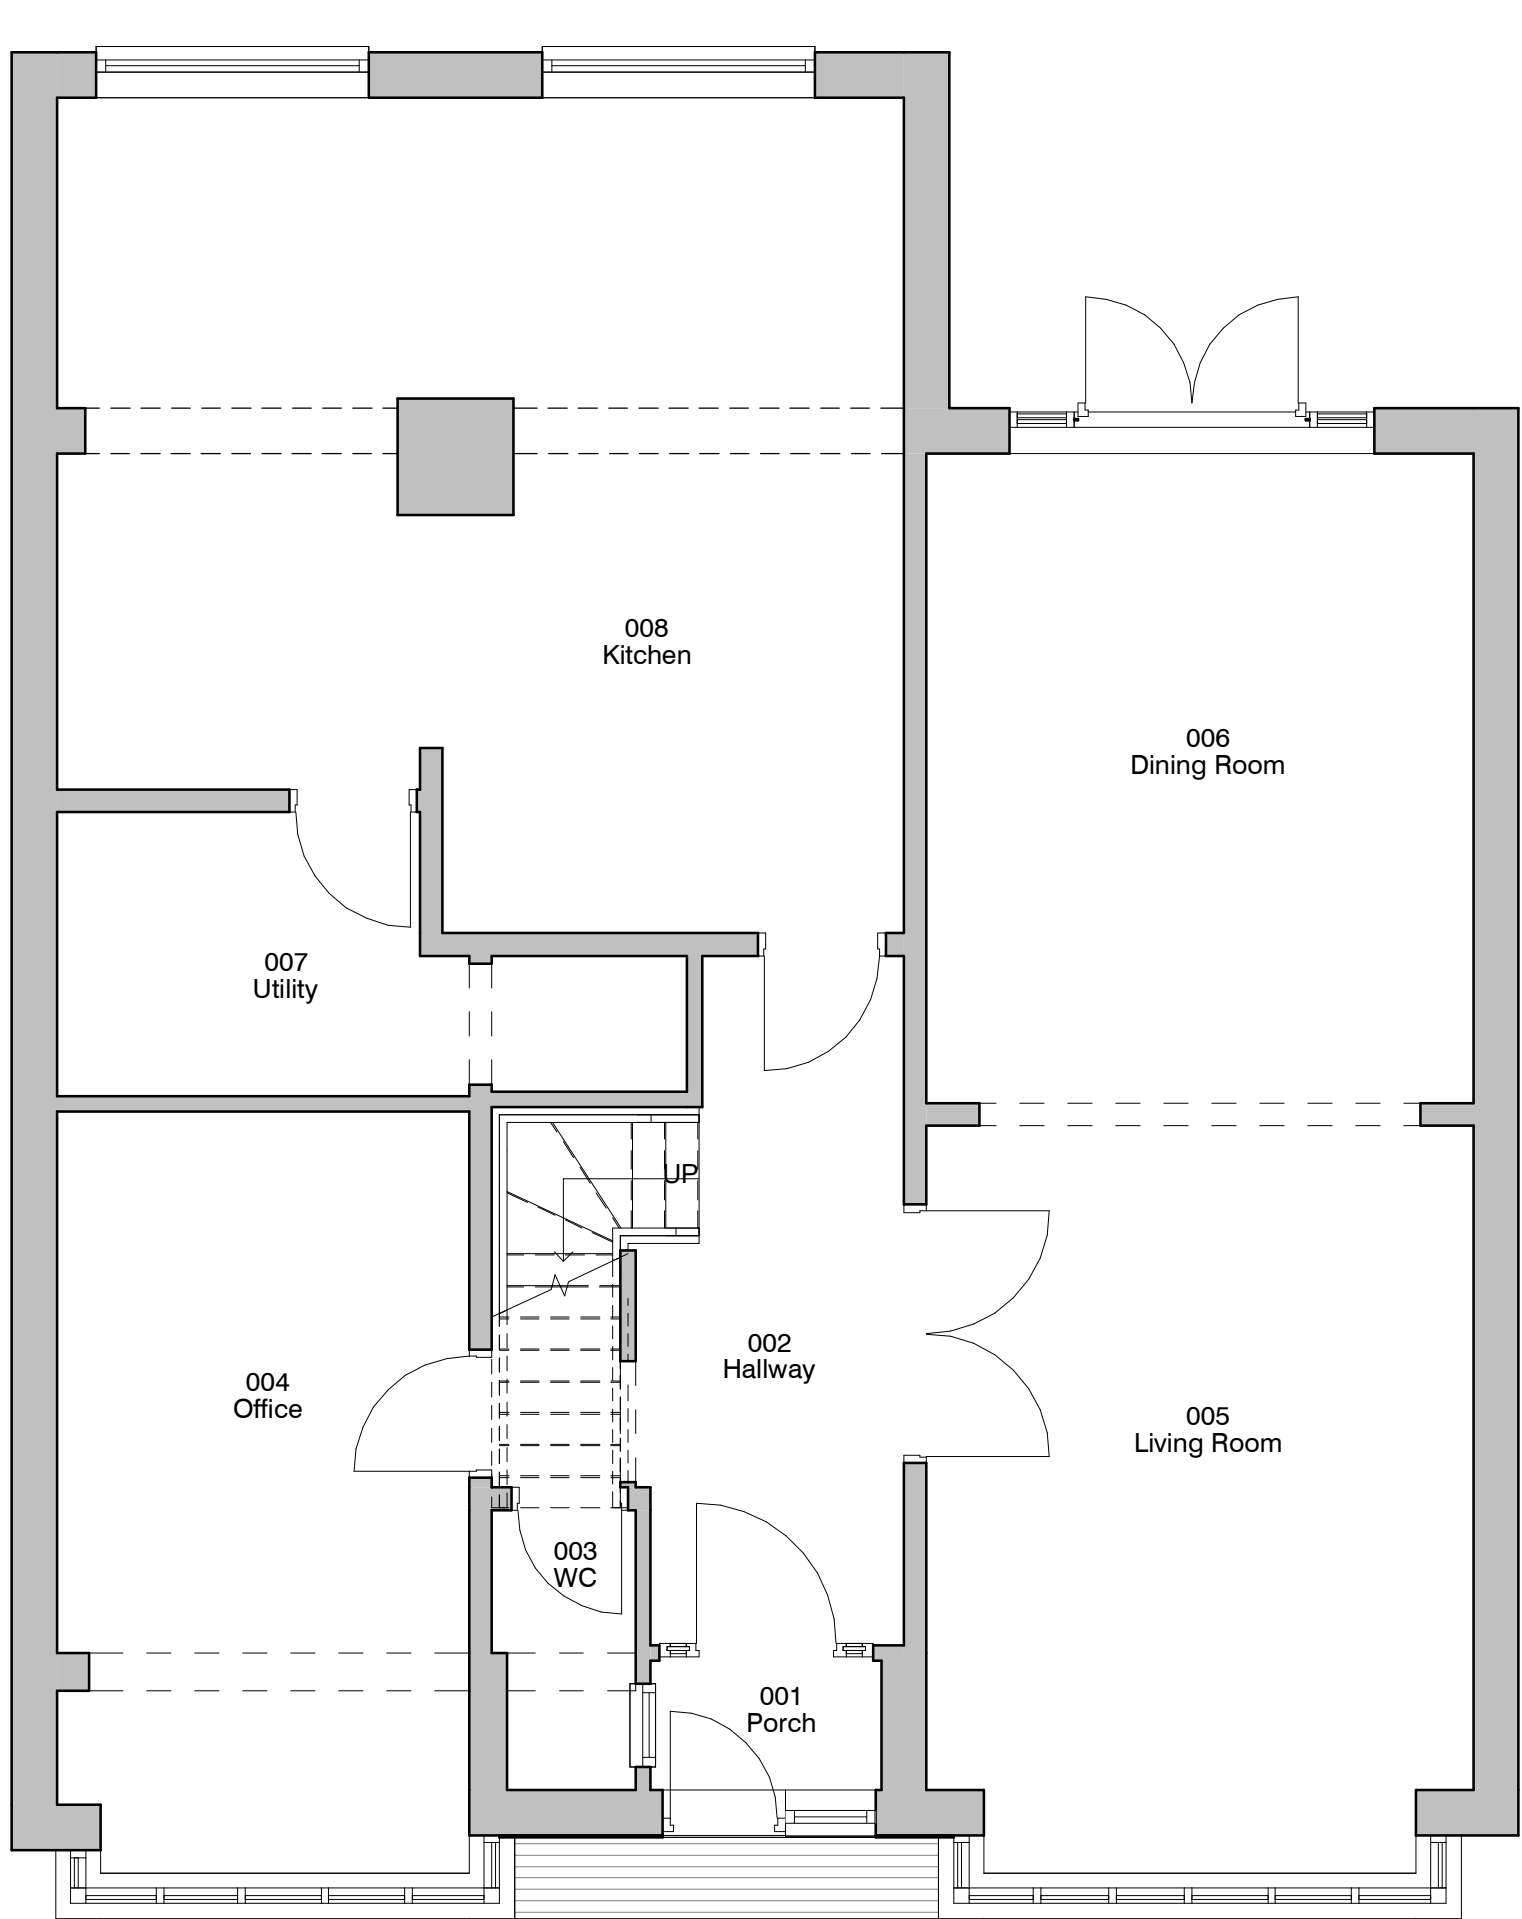
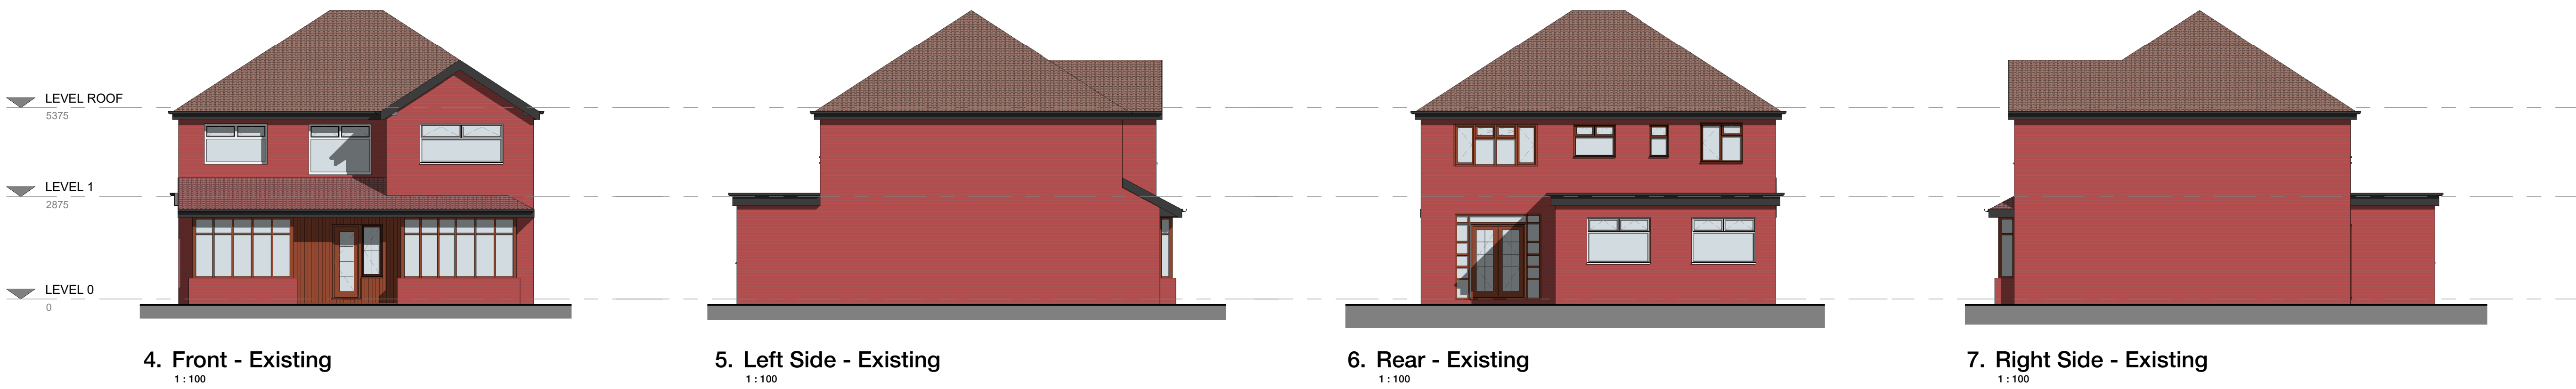


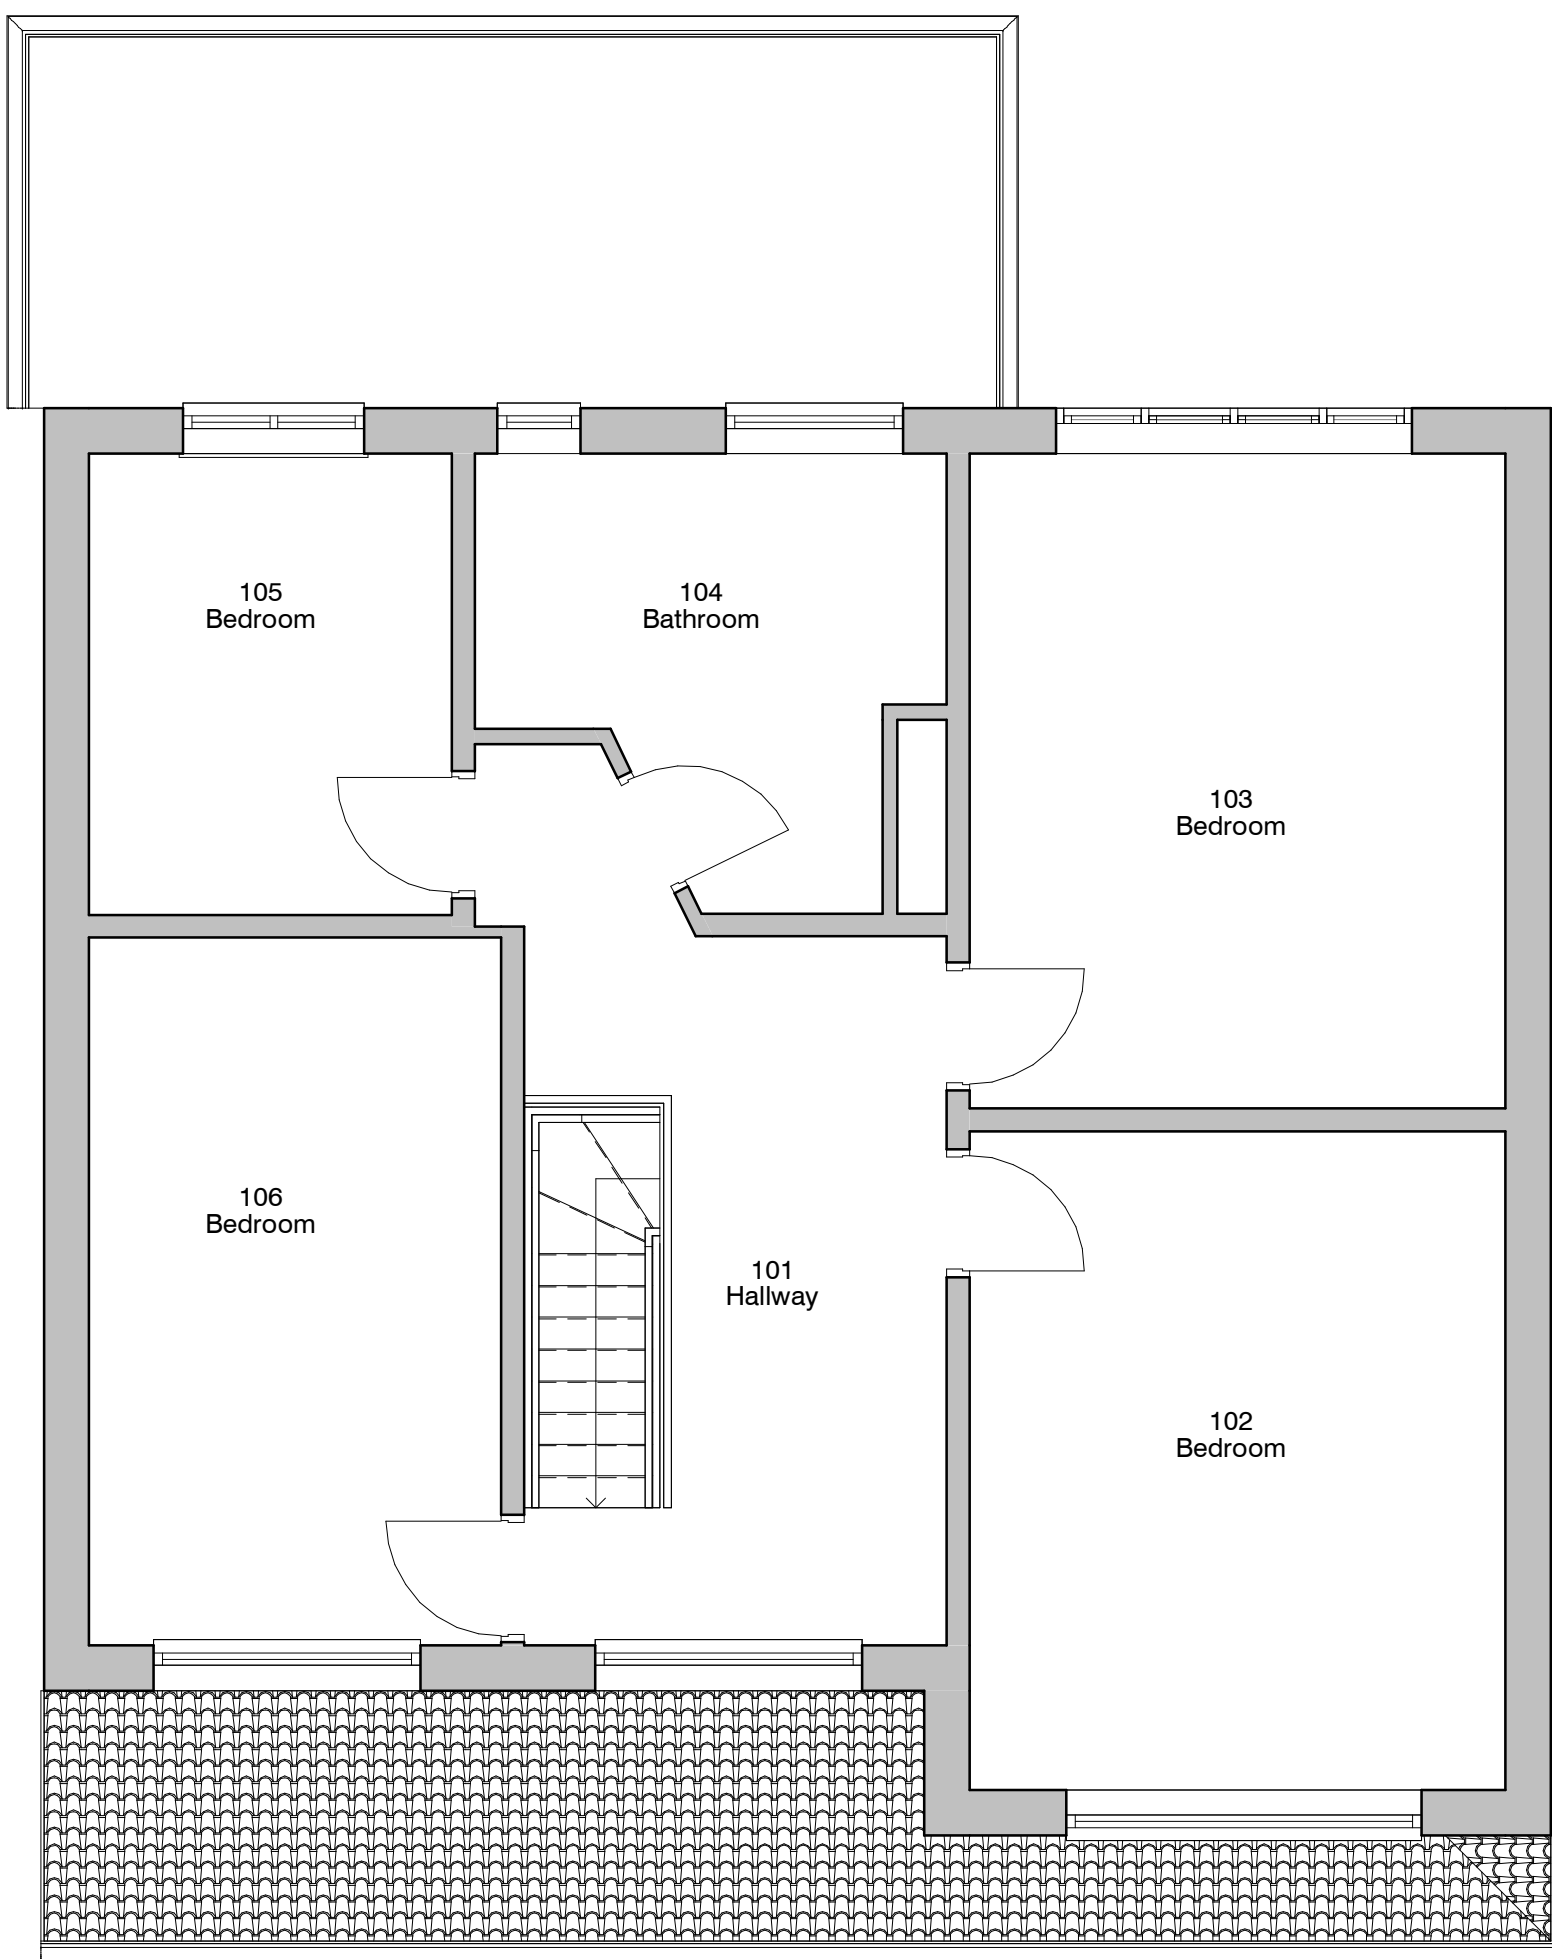

1. Level 0 - GA Existing
1 : 50

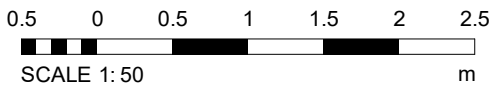

2. Level 1 - GA Existing
1 : 50

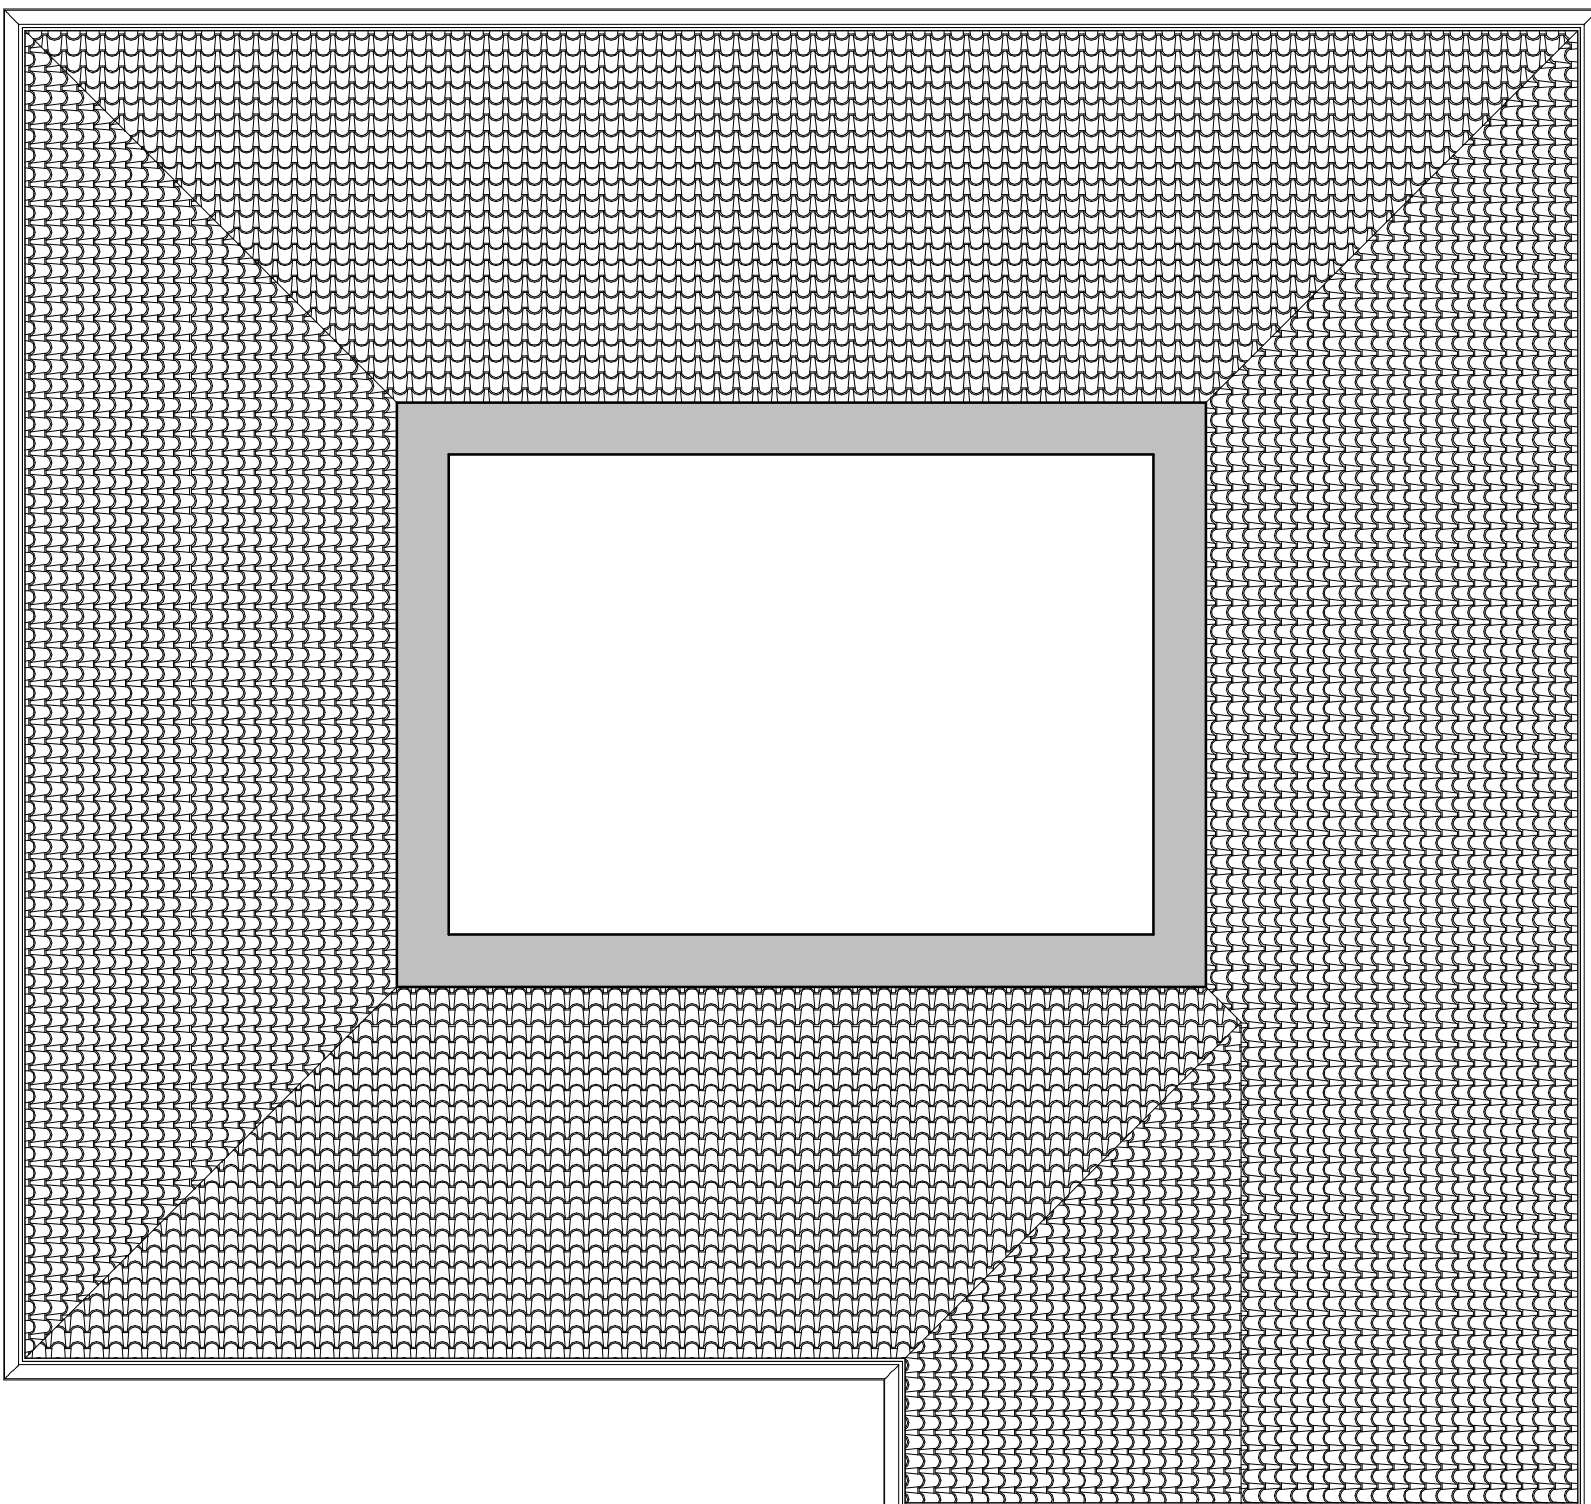

PROJECT	SCALE	DATE	DATE	BY
6 Bettwood Drive	As indicated	09 MAR 2022	ER	
CLIENT	STATUS	PROJECT NO.	DRAWING NO.	REV.
D Rose	PLANNING	DA22015.	002.	
TITLE	NOTES			
Existing GA Plans and Elevations	THIS DRAWING MUST NOT BE REPRODUCED WITHOUT WRITTEN CONSENT OF DEBTAL ARCHITECTURE. ALL DIMENSIONS AND MATERIALS SHALL BE CHECKED AND CONFIRMED BY THE ARCHITECT PRIOR TO CONSTRUCTION. ALL DIMENSIONS SHALL BE IN ACCORDANCE WITH THE CURRENT STATUTORY LEGISLATION, RELEVANT CODES OF PRACTICE AND PREVIOUS EDITIONS. ALL DIMENSIONS ON THIS DRAWING ARE IN MILLIMETRES UNLESS OTHERWISE STATED.			