




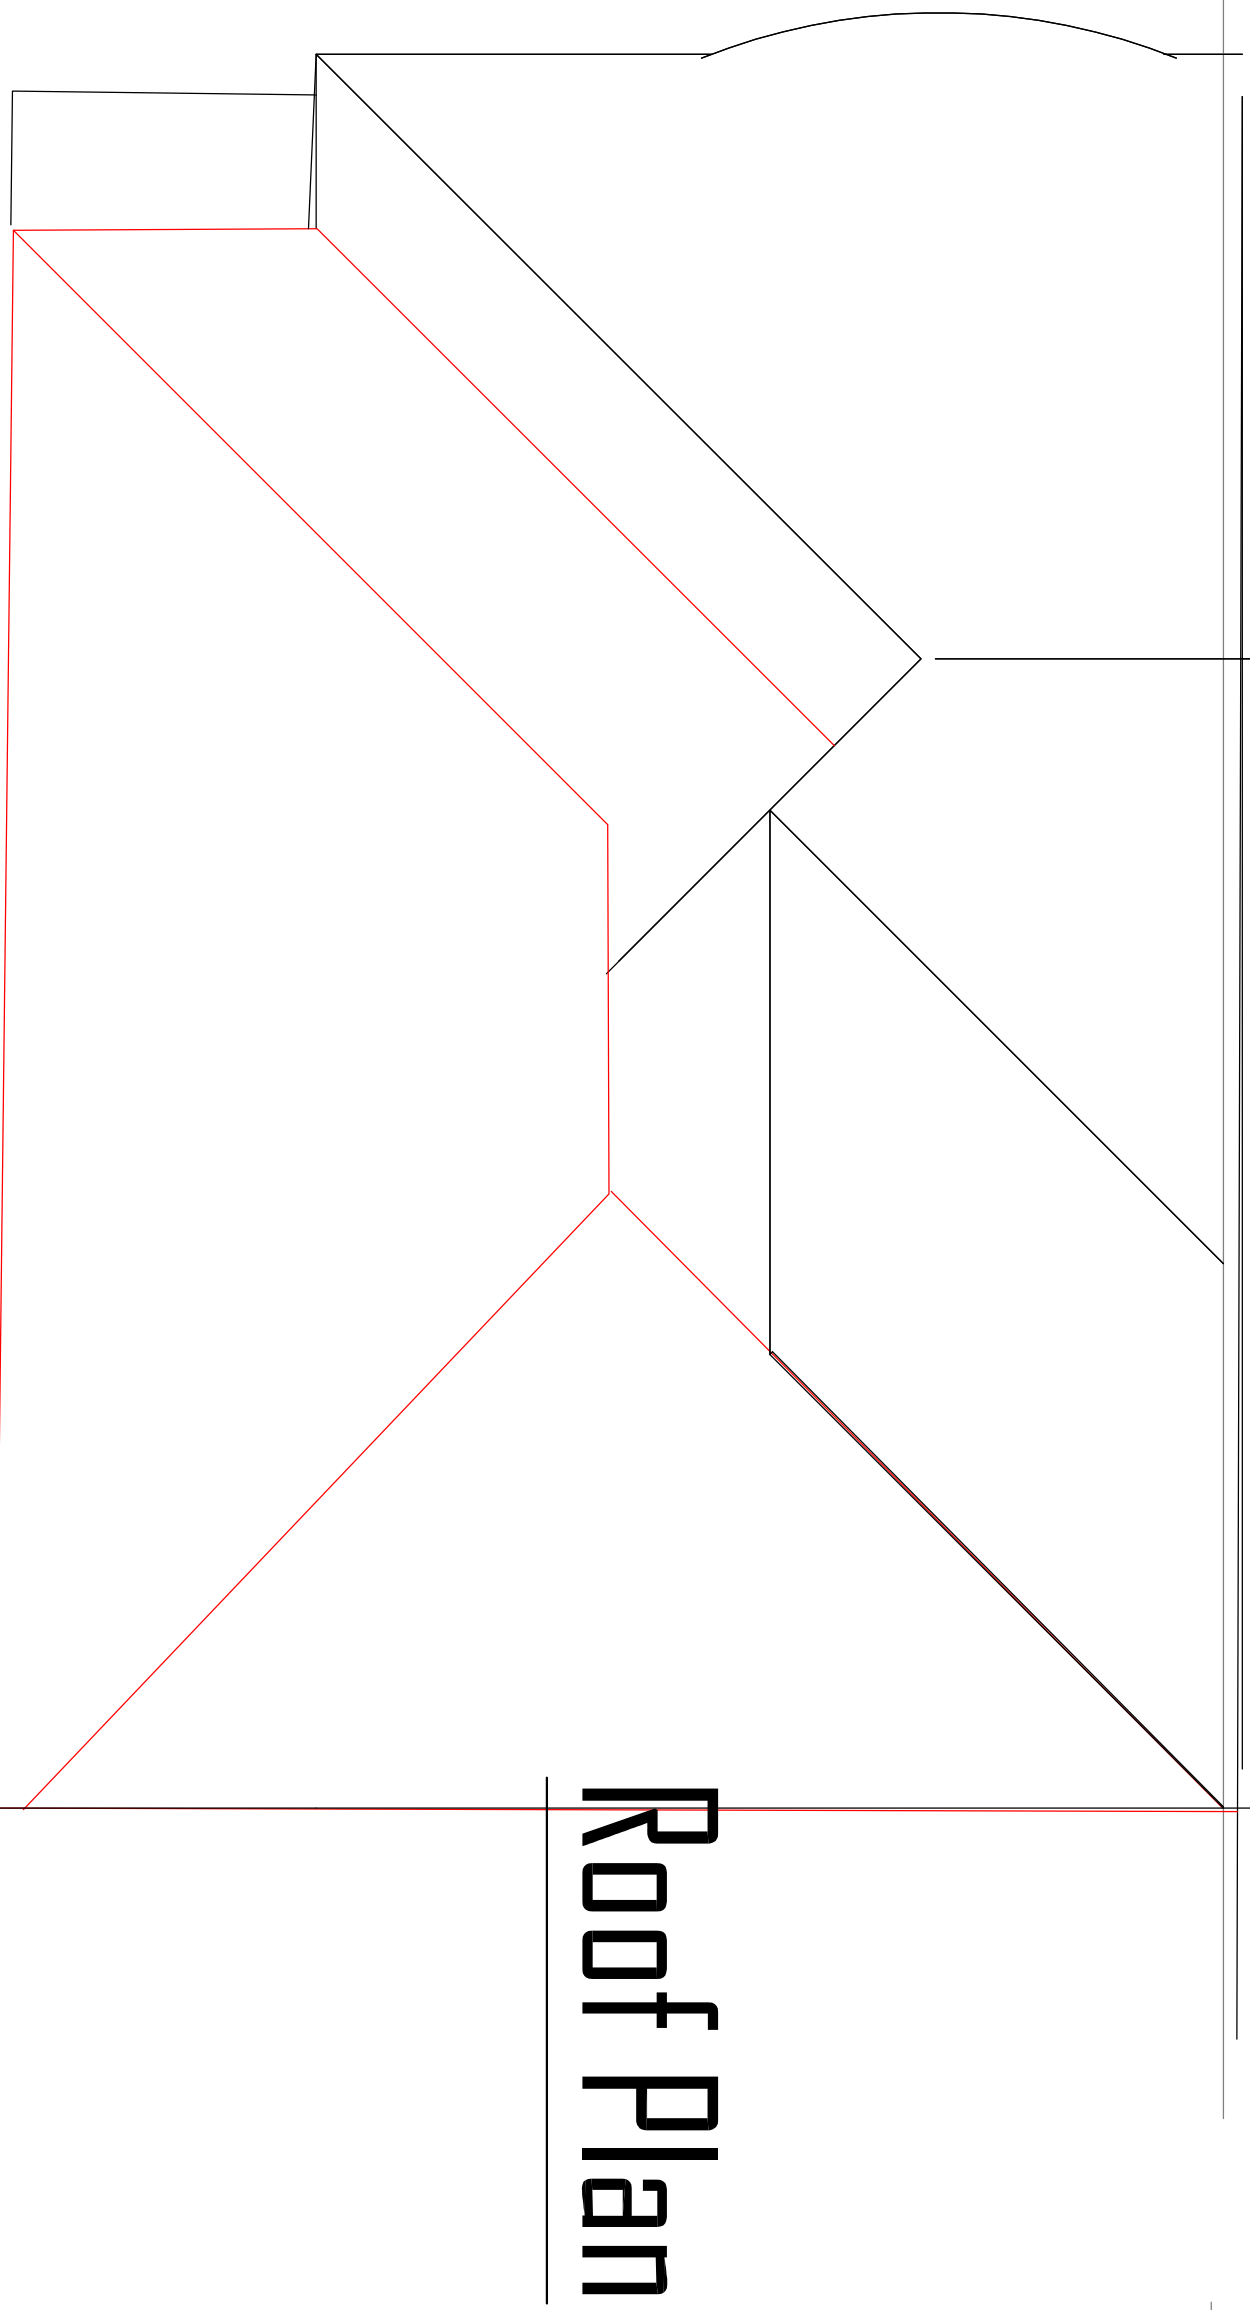




Roof Plan

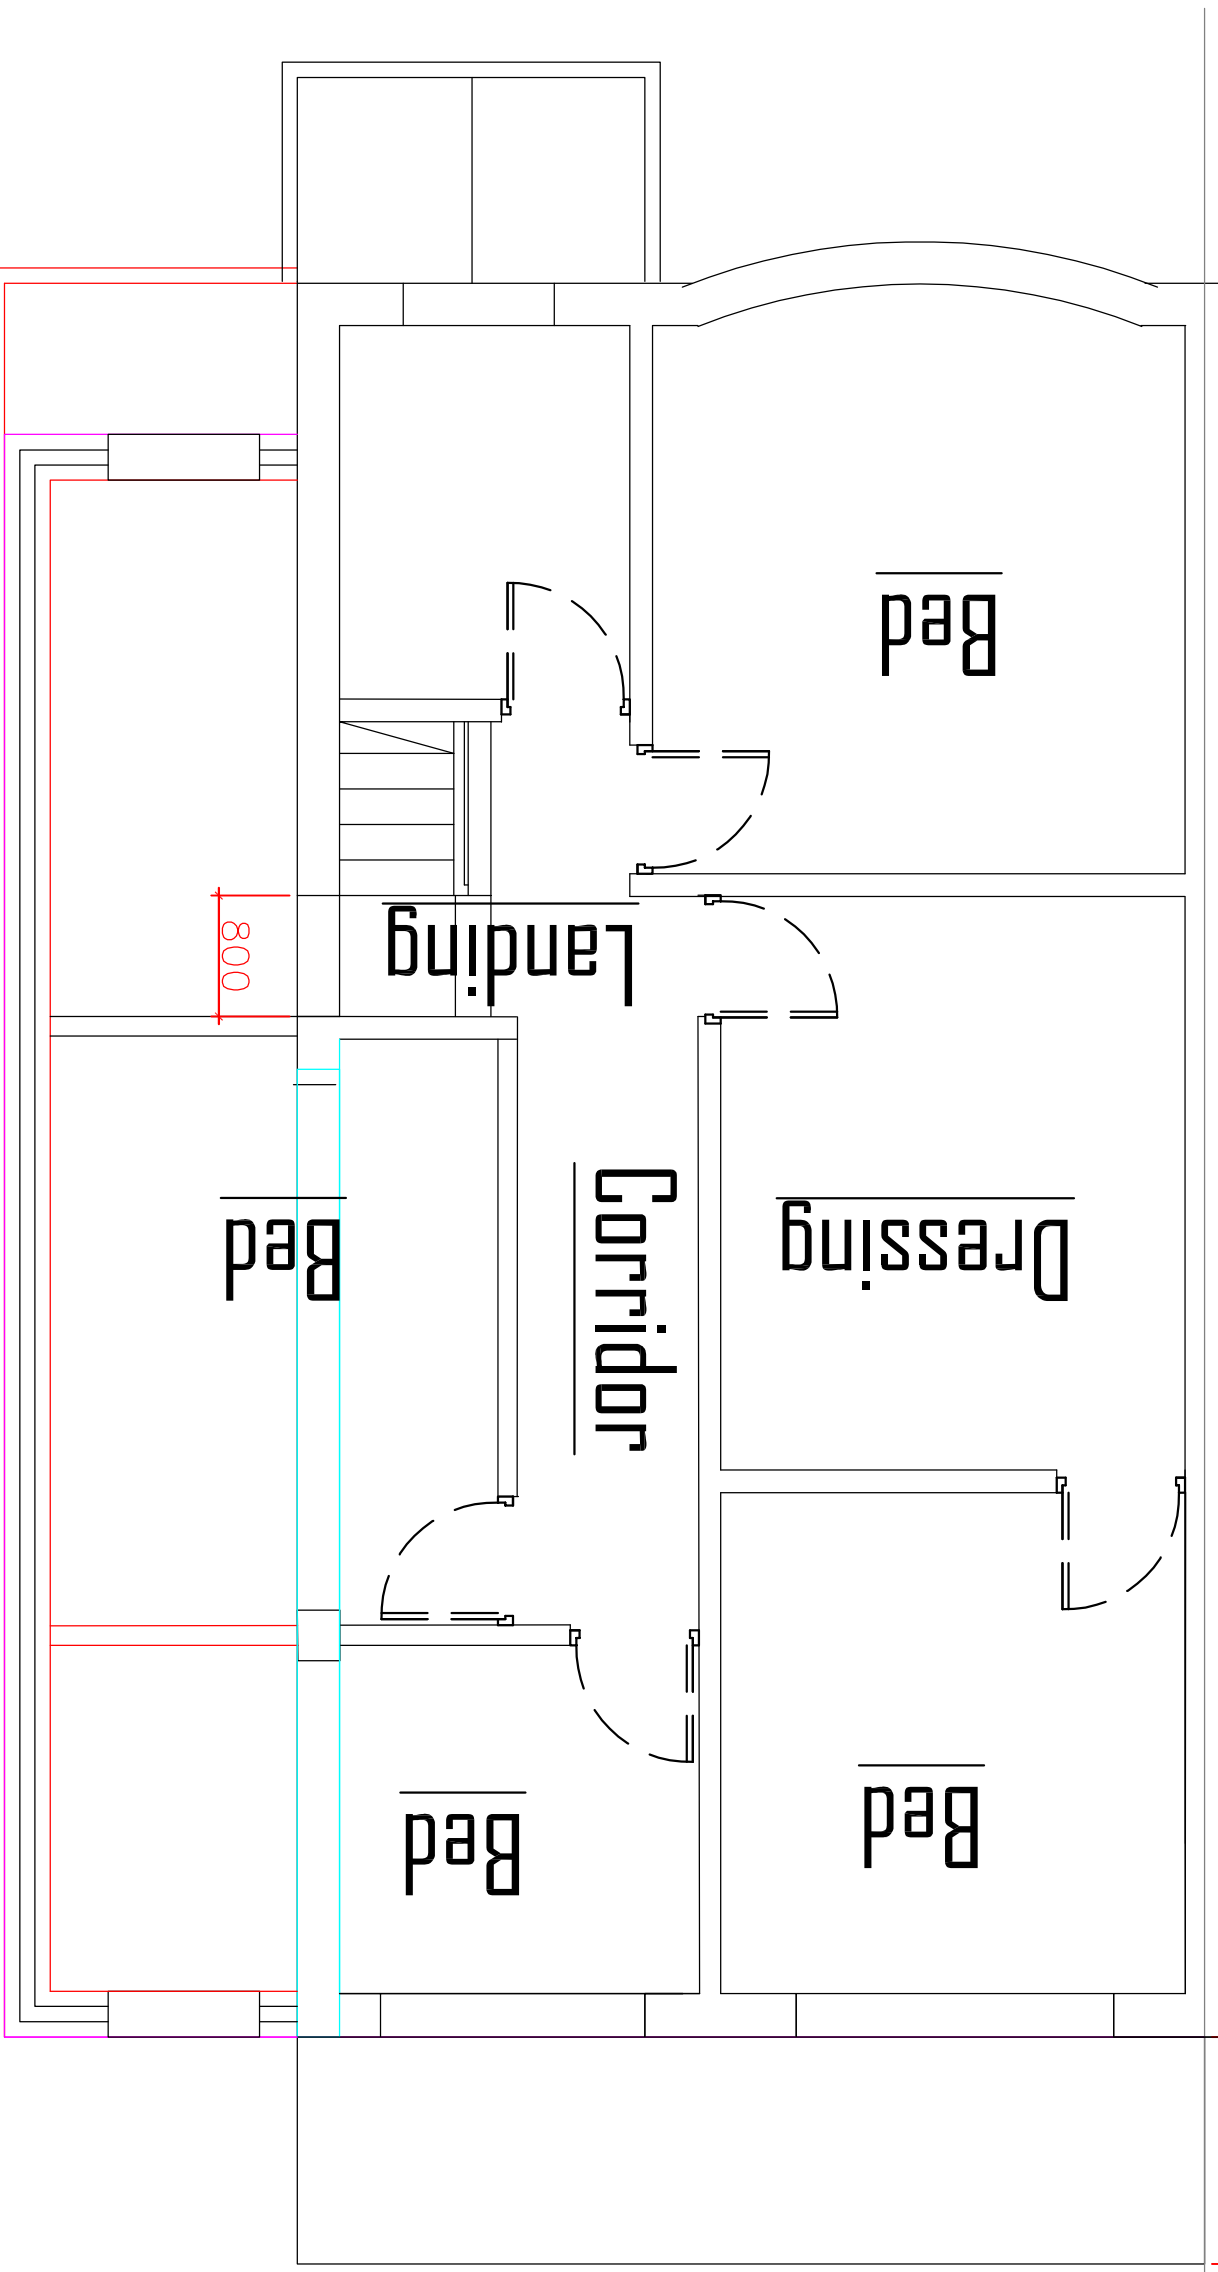

First Floor Plan

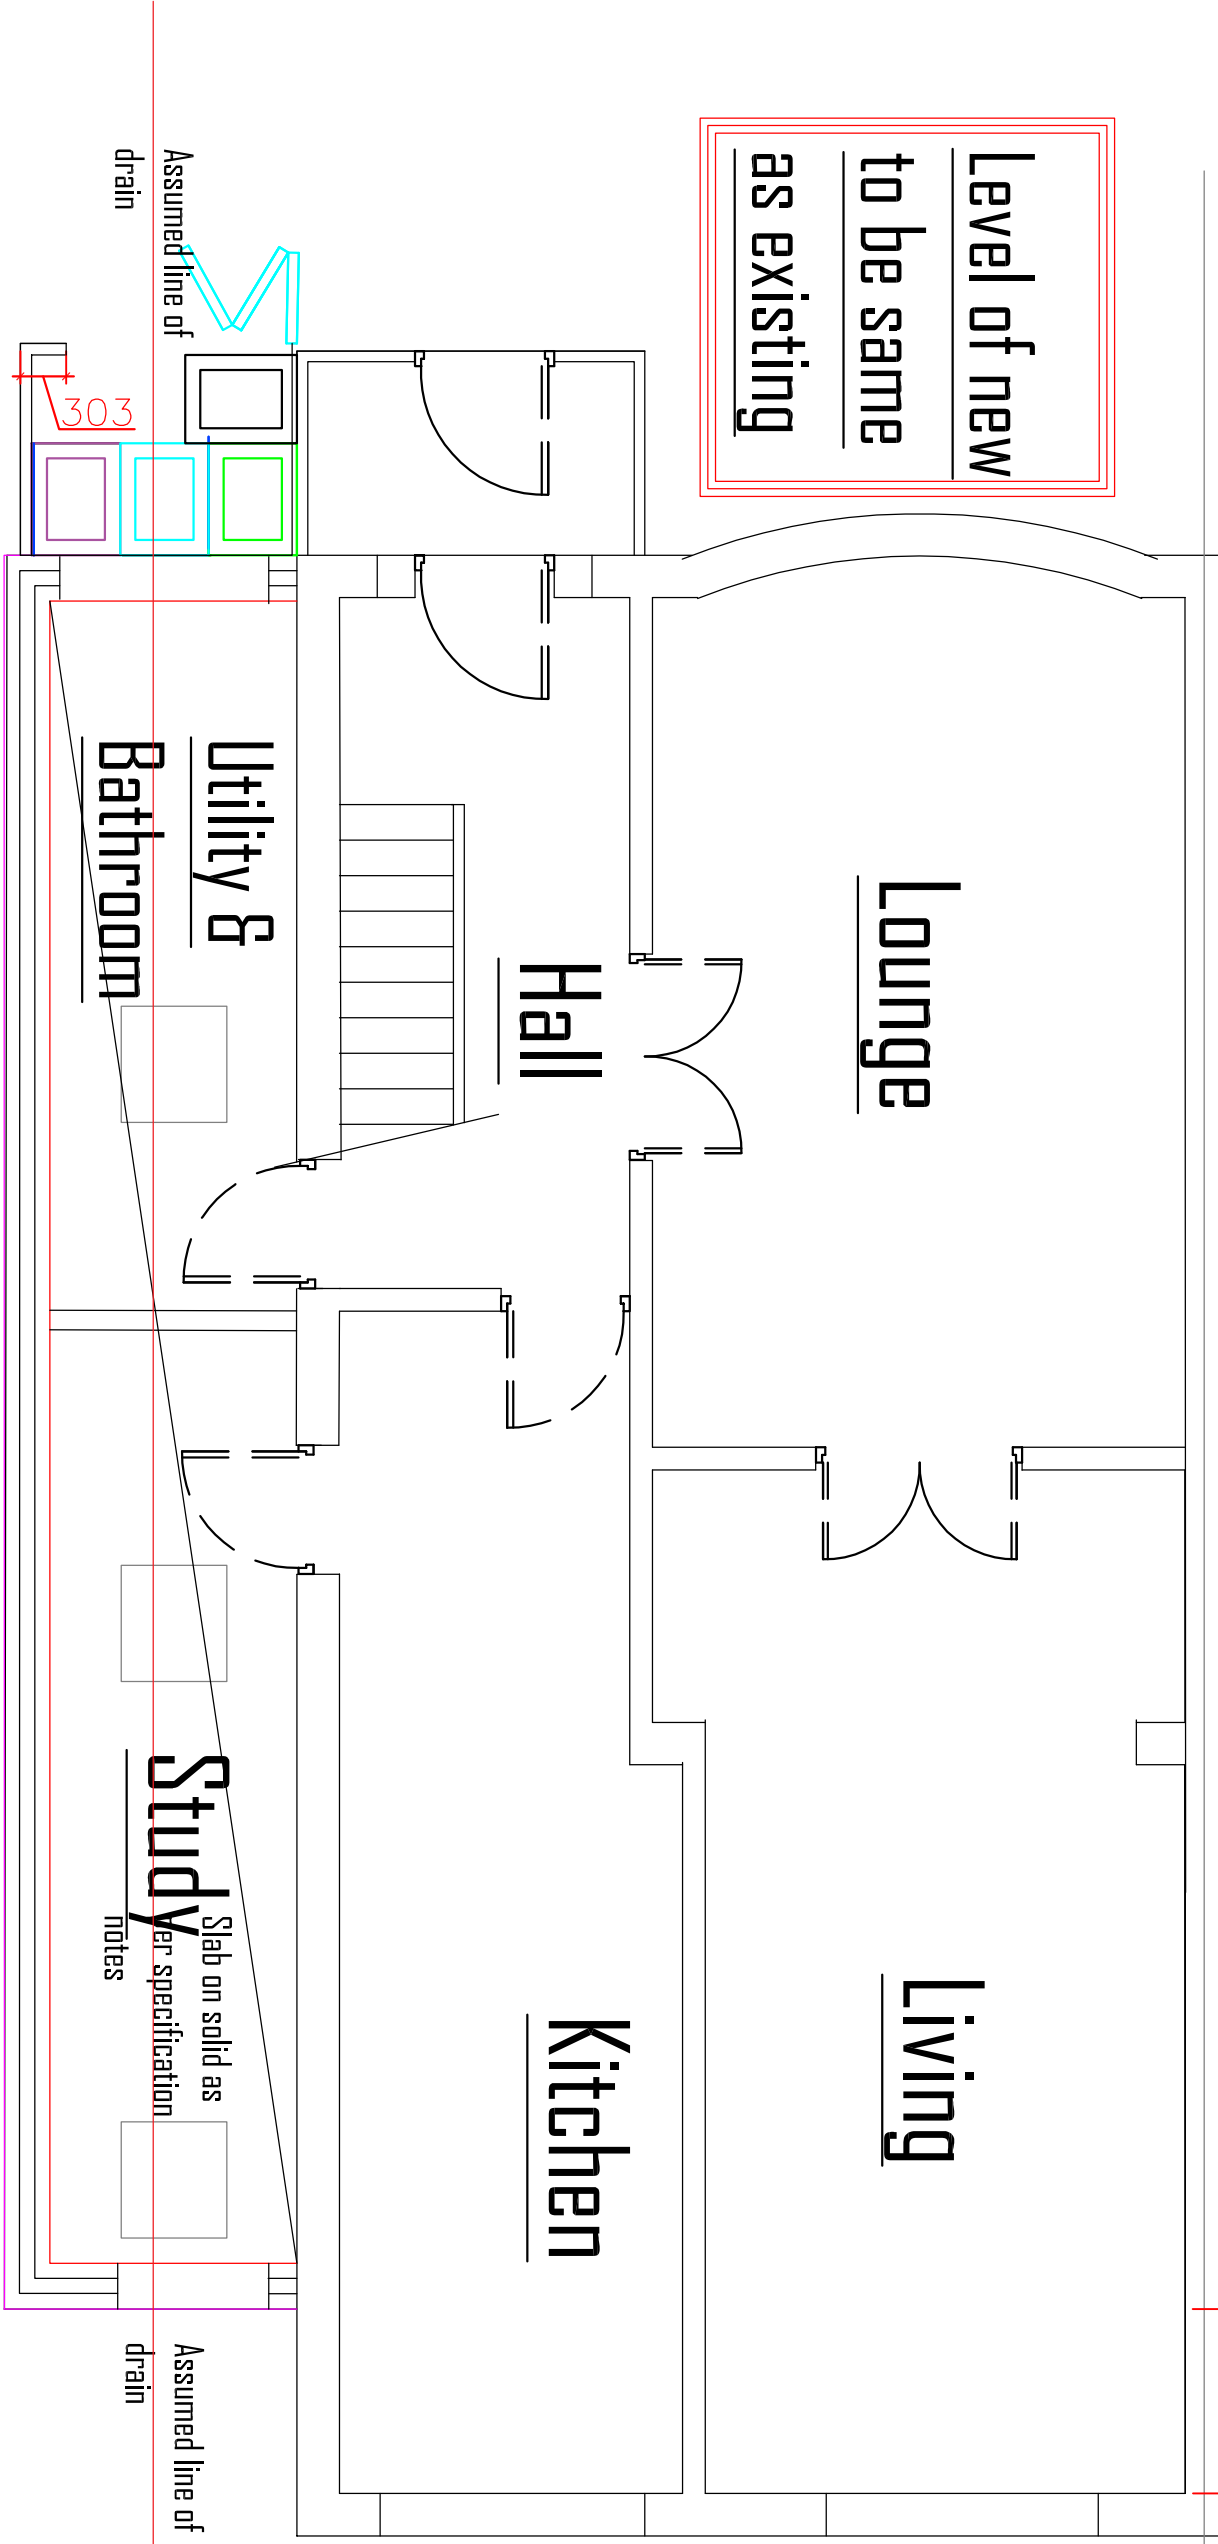

Ground Floor Plan

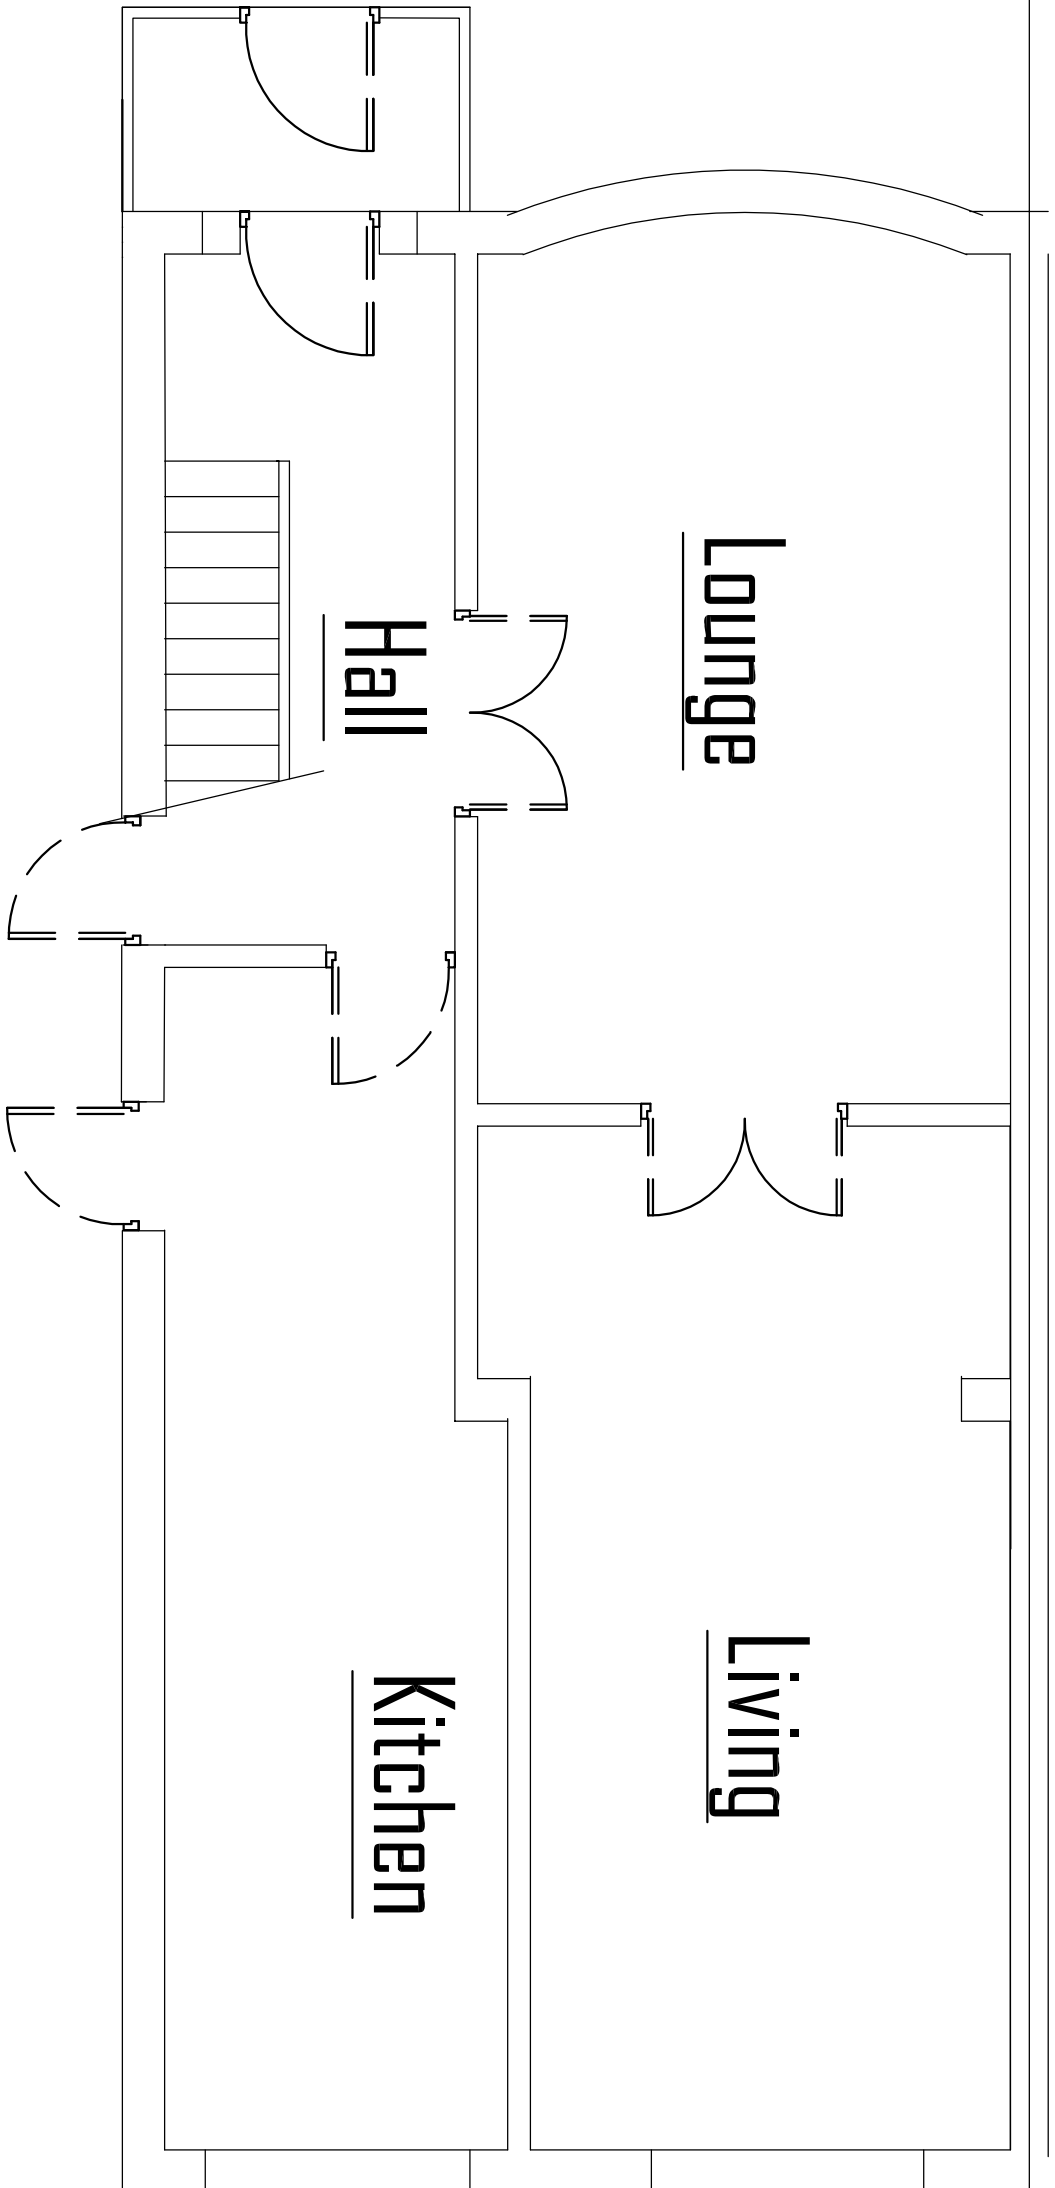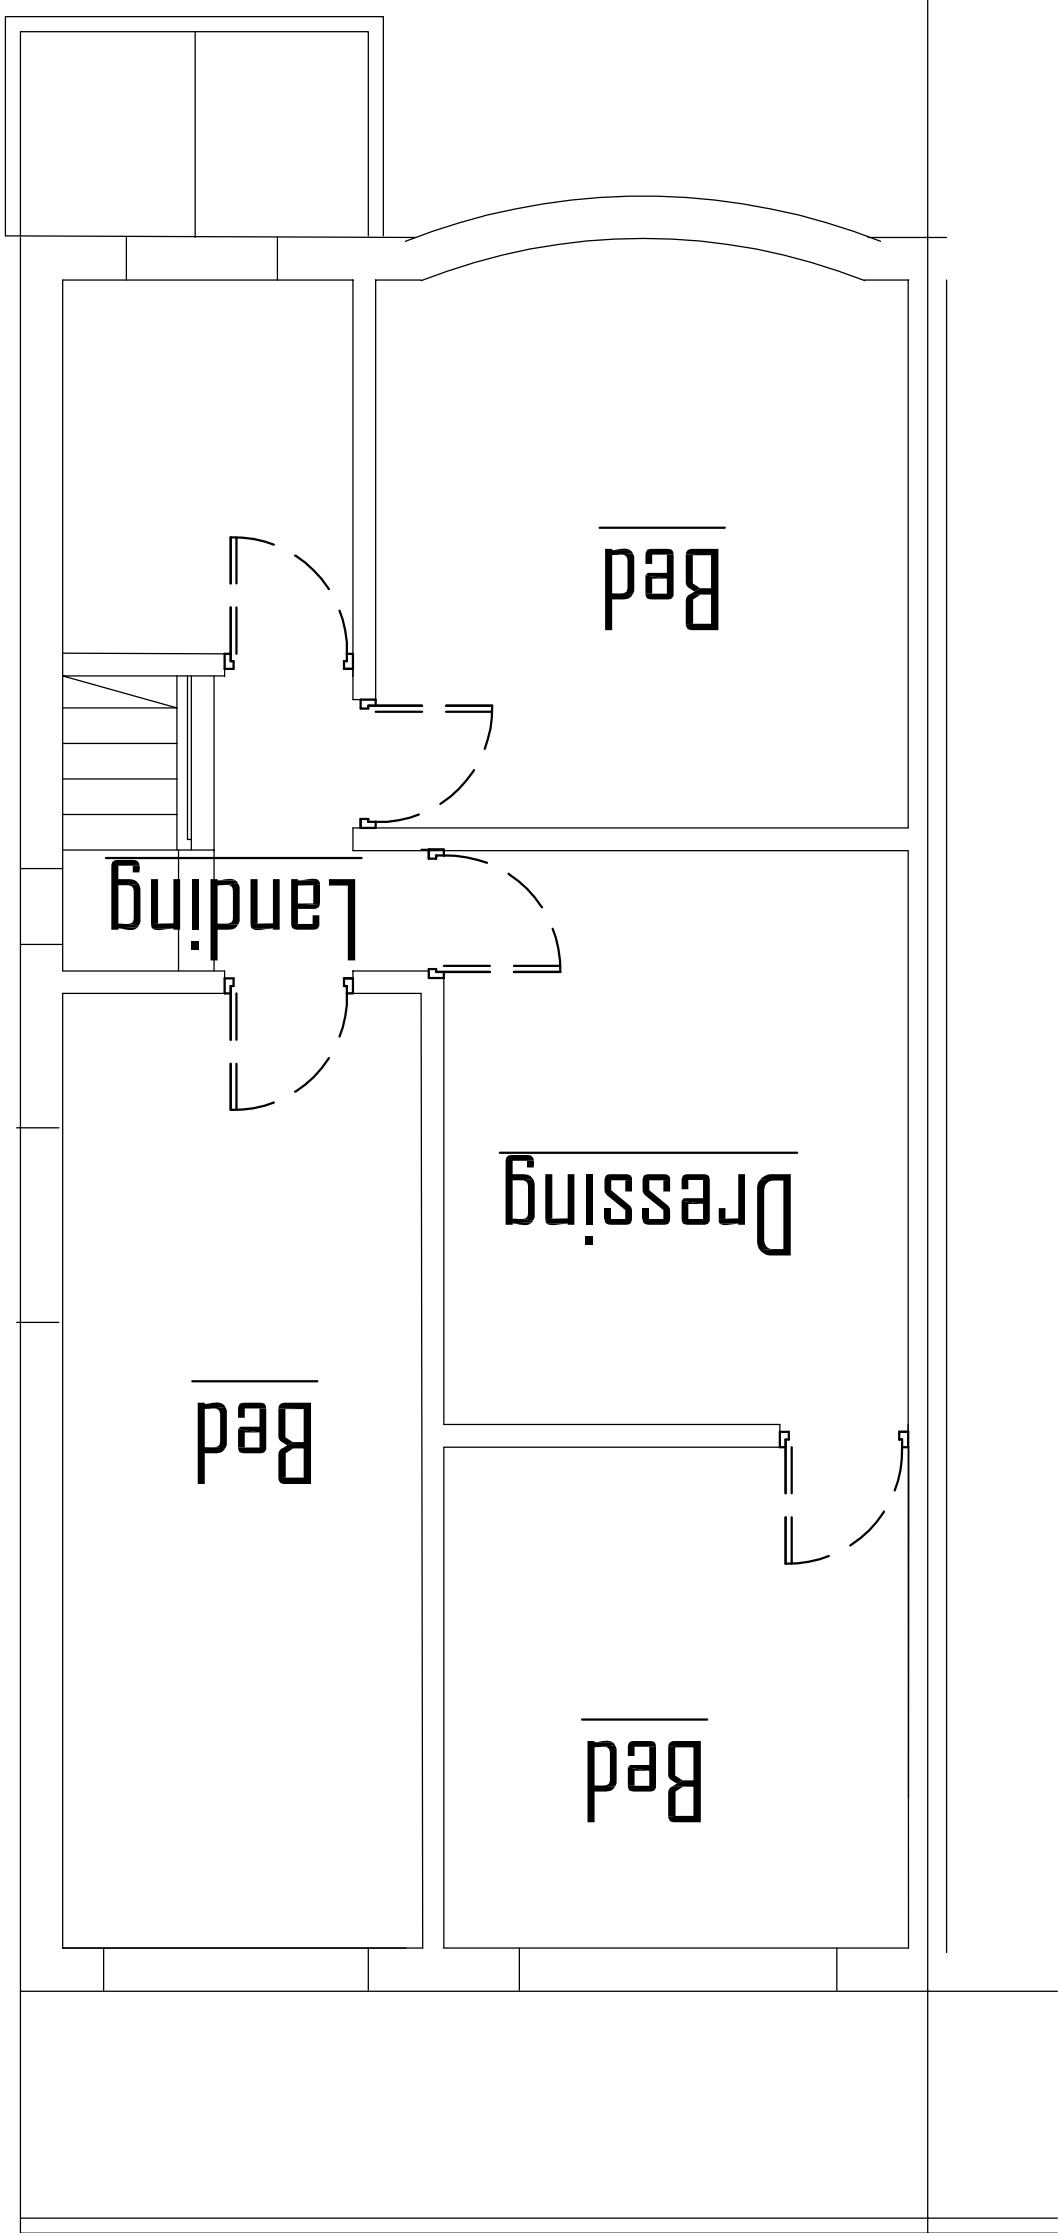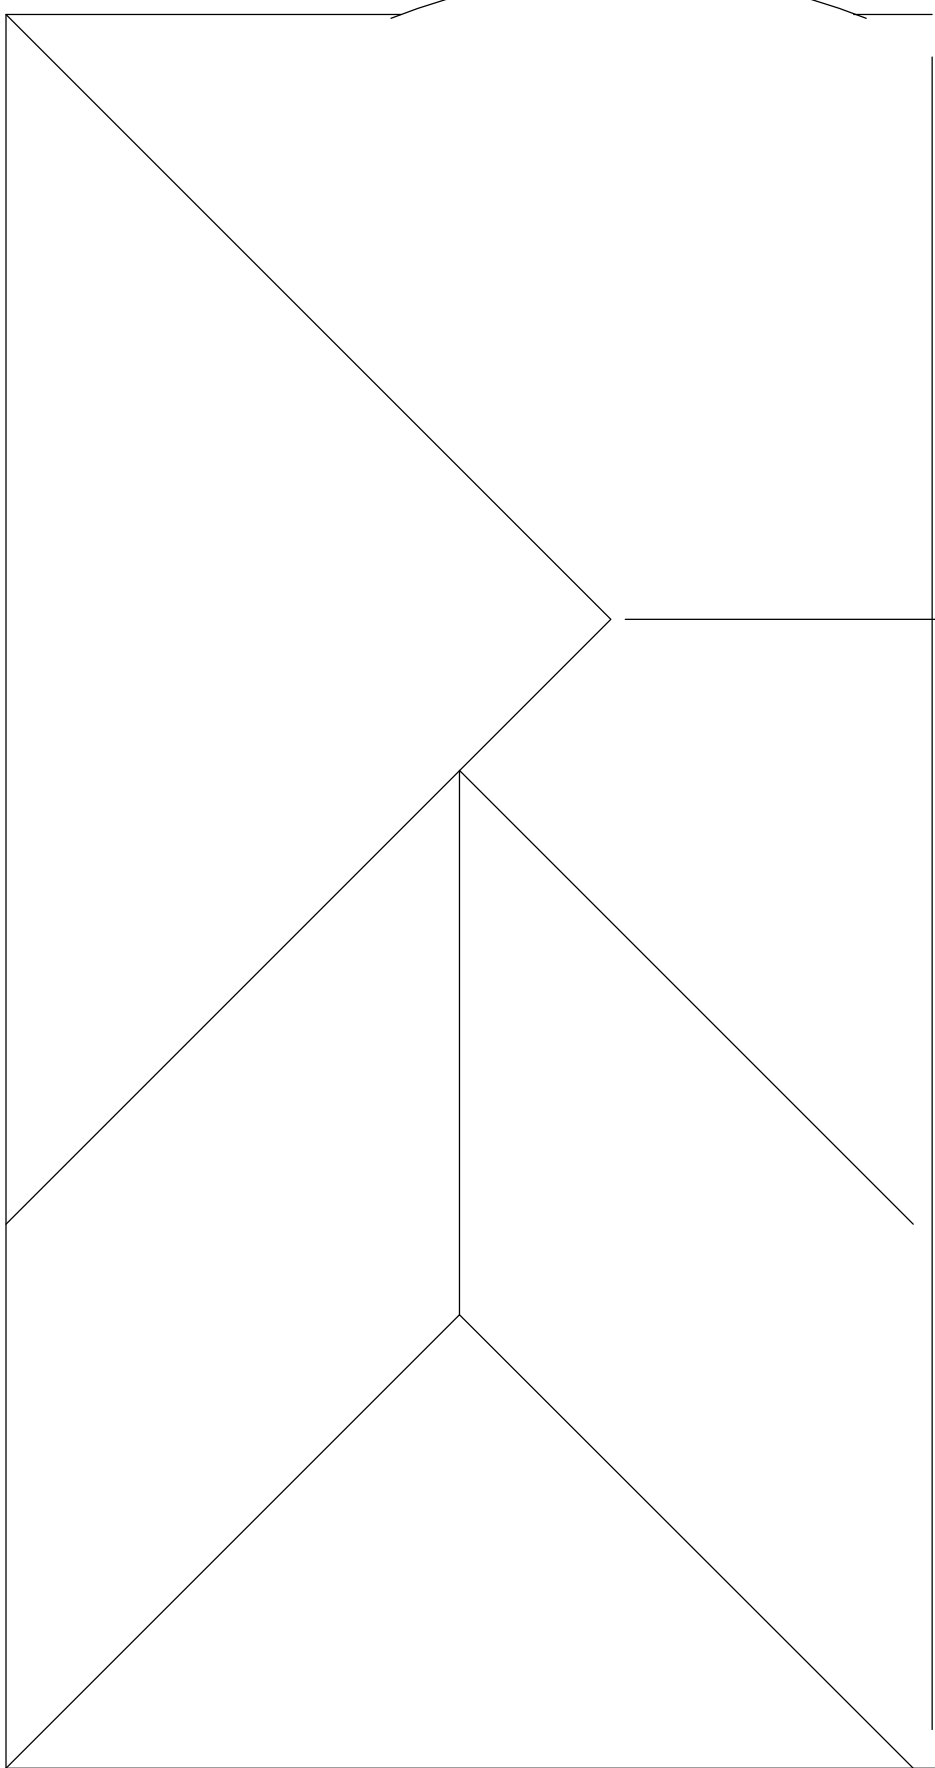

No.	Revision/Issue	Date

F SUMMERFIELD
Residential, Civil and Structural
Chartered Consulting Civil, Structural & Municipal Engineer,
Party Wall Surveyor, (part of Topham Ltd)
216 Heaton Moor Road, Salford, SK4 4PL
Tel: 0161 431 1881 • Mobile: 07962 290627 • Fax: 0161 431 0786
Web Site: <http://www.salford.co.uk/engineer> email: f@topham.co.uk

Project Name and Address
14 Delacourt Road
Fallowfield
Manchester
Front and rear first floor extension,
Proposed Plans

Project	Sheet
19.10.03	02
01.03.22	Rev 0
Scale	1:100 @ A3