


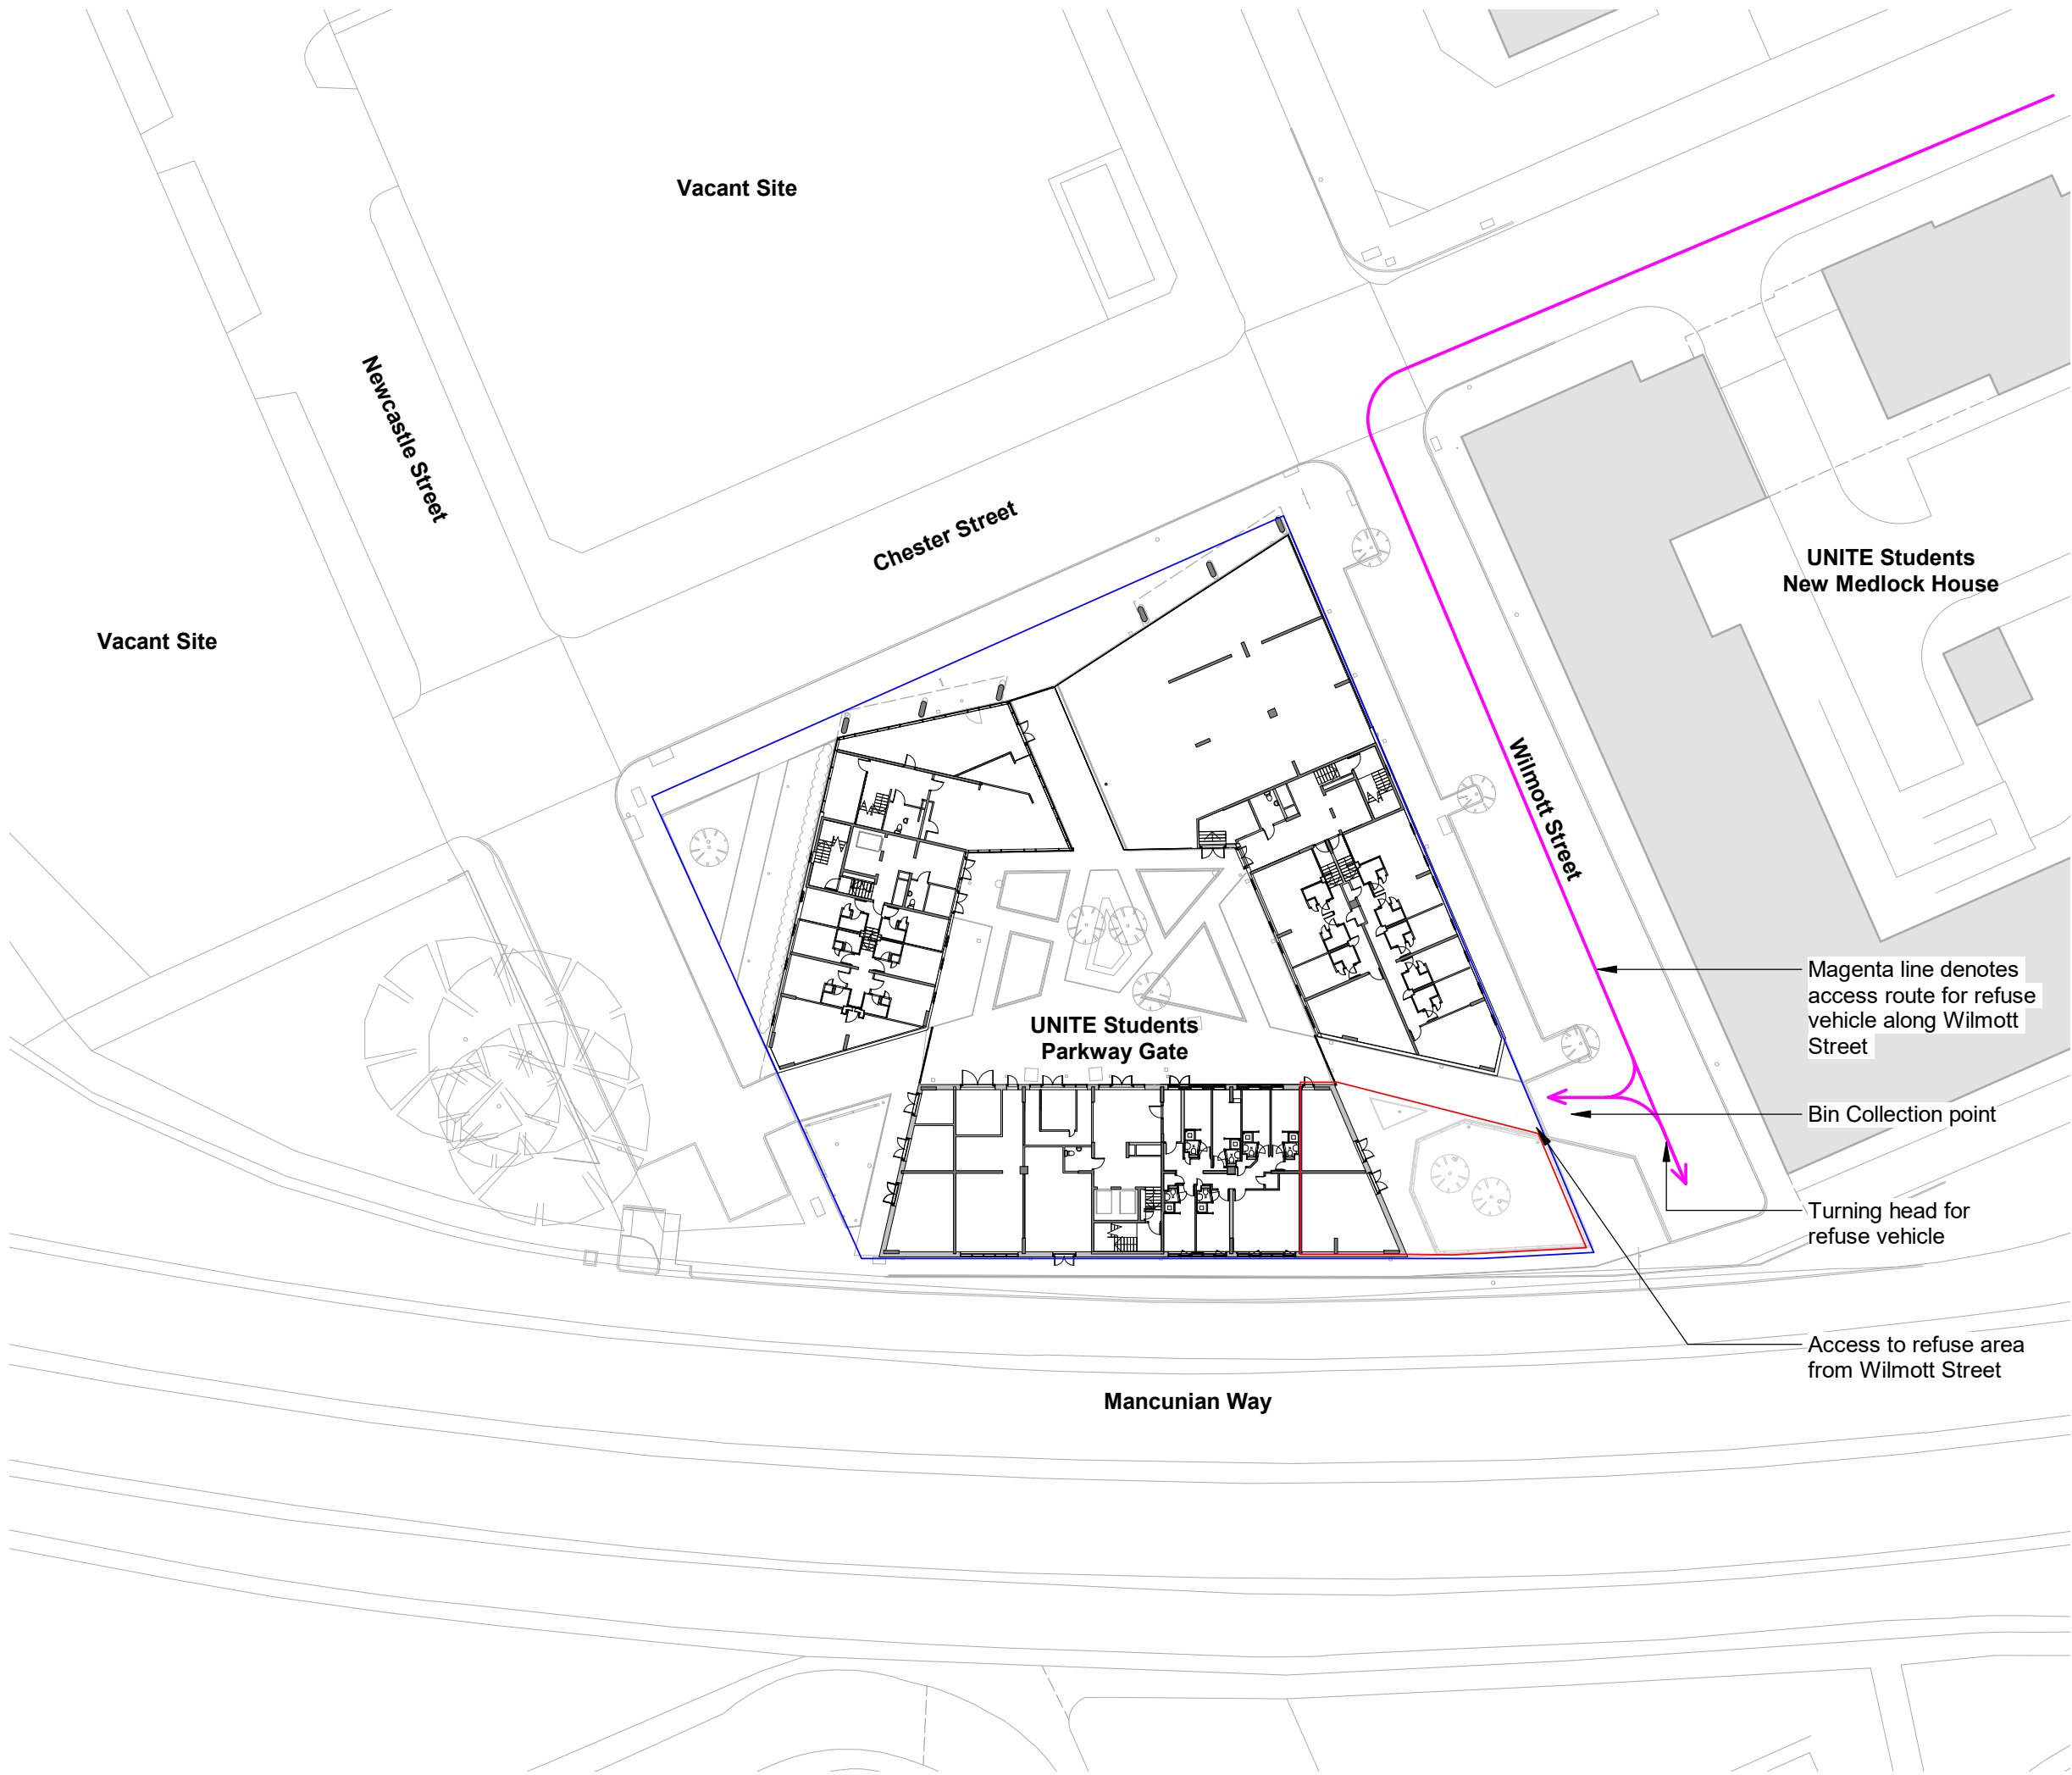


NOTES:

DO NOT SCALE FROM THIS DRAWING.
VERIFY ALL DIMENSIONS AND SETTING OUT ON SITE.
NOTIFY ANY DISCREPANCIES TO THE ARCHITECT.
FOR STRUCTURAL INFORMATION, REFER TO
STRUCTURAL ENGINEER'S DRAWINGS.
FOR M&E INFORMATION, REFER TO M&E
ENGINEER'S AND SUB-CONTRACTOR'S DRAWINGS.
FOR HEALTH & SAFETY INFORMATION, REFER TO
HEALTH & SAFETY RISK ASSESSMENTS.

0 10 20

m
1:500

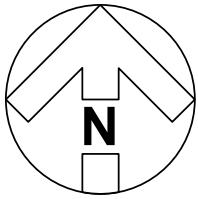

- Red line denotes areas to be considered under this application.
- Blue line denotes extent of Unite ownership.

REVISION: P06	BY: JEM	CHECKED: APS	DATE: 22/04/2022
Further updates to align with ROK comments.			
REVISION: P05	BY: JEM	CHECKED: APS	DATE: 19/04/2022
Further updates to align with ROK comments.			
REVISION: P04	BY: JEM	CHECKED: APS	DATE: 14/04/2022
Further updates to align with ROK comments.			
REVISION: P03	BY: JEM	CHECKED: APS	DATE: 07/04/2022
Further updates to align with ROK comments.			
REVISION: P02	BY: JEM	CHECKED: APS	DATE: 04/04/2022
General updates to align with ROK comments.			
REVISION: P01	BY: JEM	CHECKED: APS	DATE: 04/03/2022
First issue.			

SUTABILITY

CLIENT

S4a | FOR PLANNING

UNITE STUDENTS

PROJECT

Unite Parkway Gate

TITLE

Existing Site Location Plan

Hadfield Cawkwell Davidson

Broomgrove Lodge, 13 Broomgrove Rd, Sheffield, S10 2LZ T 0114 266 8181 www.hcd.co.uk

HCD PROJECT NO.	SCALE	REV.
2020-091	As indicated @ A3	P06
PROJECT NO.	ORIGINATOR	VOLUME
20091	HCD	A0
LEVEL	TYPE	ROLE + NUMBER
00	DR	A-PL-04-000