



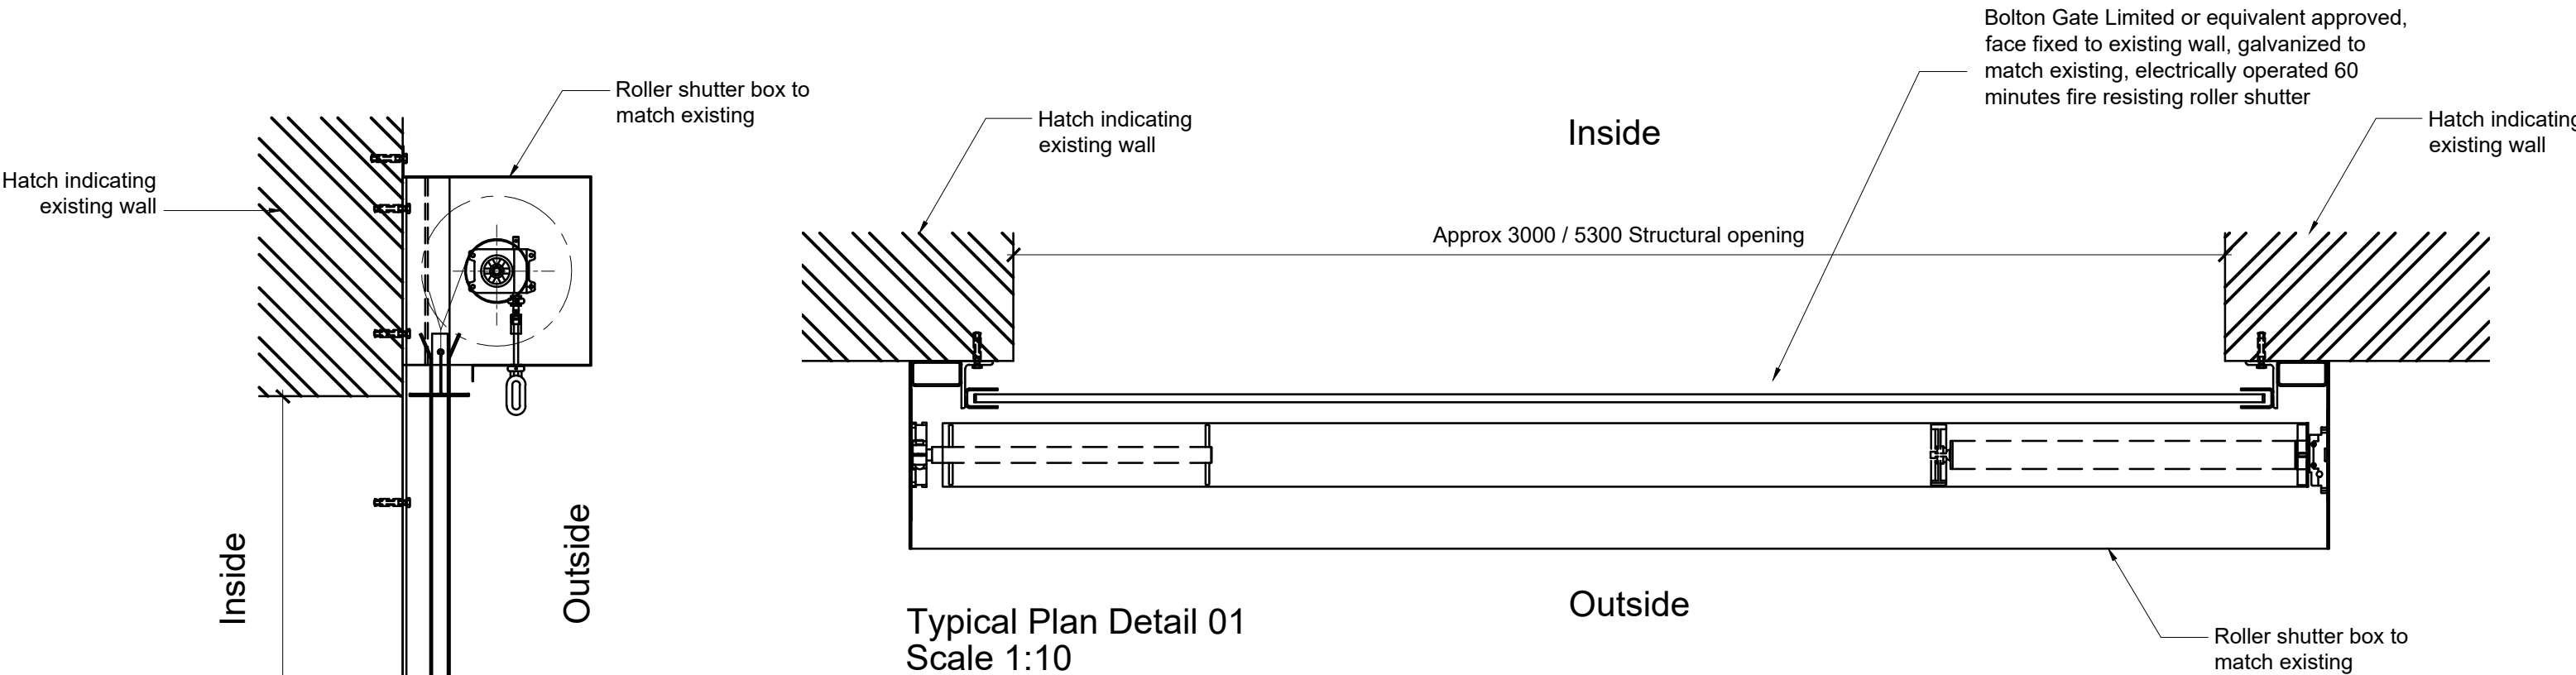

Typical Plan Detail 01
Scale 1:10

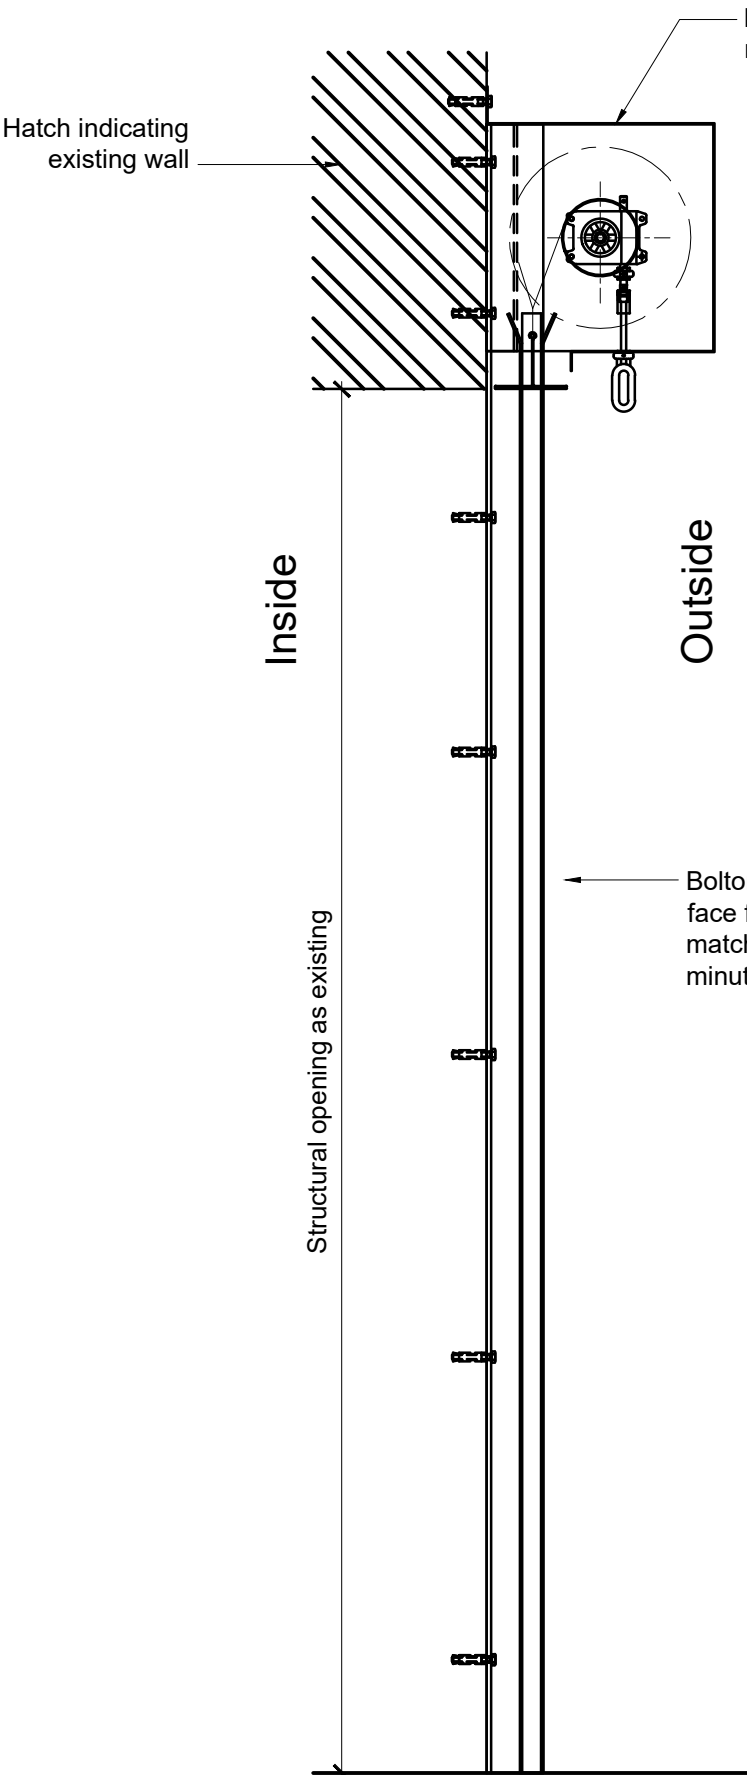

Typical Section Detail 02
Scale 1:10

NOTES

This drawing is the property of Equilibrium Architects and copyright is reserved by them. This drawing is not to be copied or disclosed by or to any unauthorised persons without the prior written consent of Equilibrium Architects.

Do not scale from this drawing.

All dimensions are to be checked on site prior to construction, manufacture of any components and ordering of materials and equipment.

Any discrepancies are to be reported to the architect for clarification.

All materials and workmanship to be in accordance with the current British Standards and codes of practice.

This drawing is to be read in conjunction with all relevant Architectural, Structural Engineers, Mechanical Engineers, Electrical Engineers and Specialists drawings and specifications.

As with all construction projects the CDM 2015 regulations apply and the work on this project may require both the issue of a notification to the HSE (because of the duration of the works on site) and the client may also need to appoint a Principal Designer because there may be more than one contractor working on site. The Principal Designer will be able to coordinate the pre-construction information and also ensure that all duty holders under CDM comply with their relevant duties.

The building owner is to serve a Party Wall Act Notice as applicable to adjoining property owners as outlined in The Party Wall Act 1996. The Building Contactor is to verify the thickness of the party walls prior to commencement of the proposed works.

Curtain

Constructed from 76mm curved section galvanised steel laths with pressed steel endlocks fitted to alternate laths to prevent lateral movement.

Guides



The side guides are formed from galvanised steel channels and prepared for fixing to the opening structure by means of continuous fixing angles.

Roller


The roller is manufactured from mild steel tube of sufficient diameter and wall thickness to resist deflection and is mounted in bearings or cups on each end plate.

Operation

Electrical operation is by means of a direct geared motor mounted on the outside of one endplate. The motor has an inherent safety brake thus meeting all relevant Health & Safety requirements and the standard unit is pre-wired obviating the need for a site electrician.

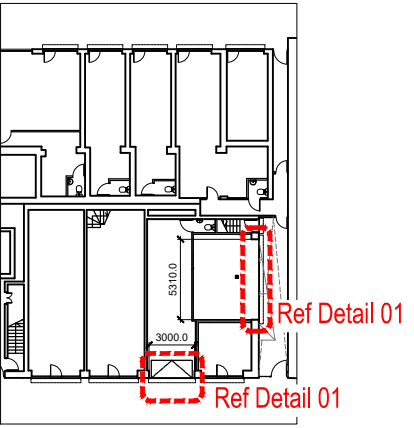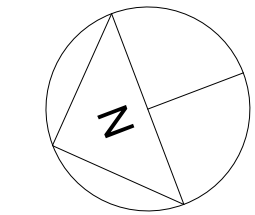

Key Plan Detail
Scale 1:200

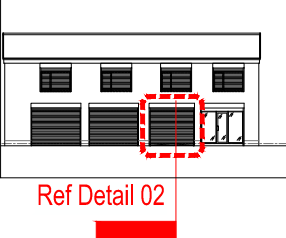

Key Elevation
Scale 1:200

Drawing Status:	PLANNING
-----------------	----------

REV	DESCRIPTION	CHECK	DATE
-----	-------------	-------	------

CLIENT
Colin Gee

PROJECT
9 - 11 Broughton Lane, Manchester, M8 9TY.
Proposed garage conversion to bin store and small unit

DRAWING
Proposed Roller Shutter Details

SCALE	DATE	DRAWN	CHECKED
1:10 @ A3	Feb 2022	PB	
DRAWING NO.	CAD REFERENCE NO.	REVISION	
C-0472-15			

