


Flat 14, Brazil House, 2 Brazil Street, M1 3PW

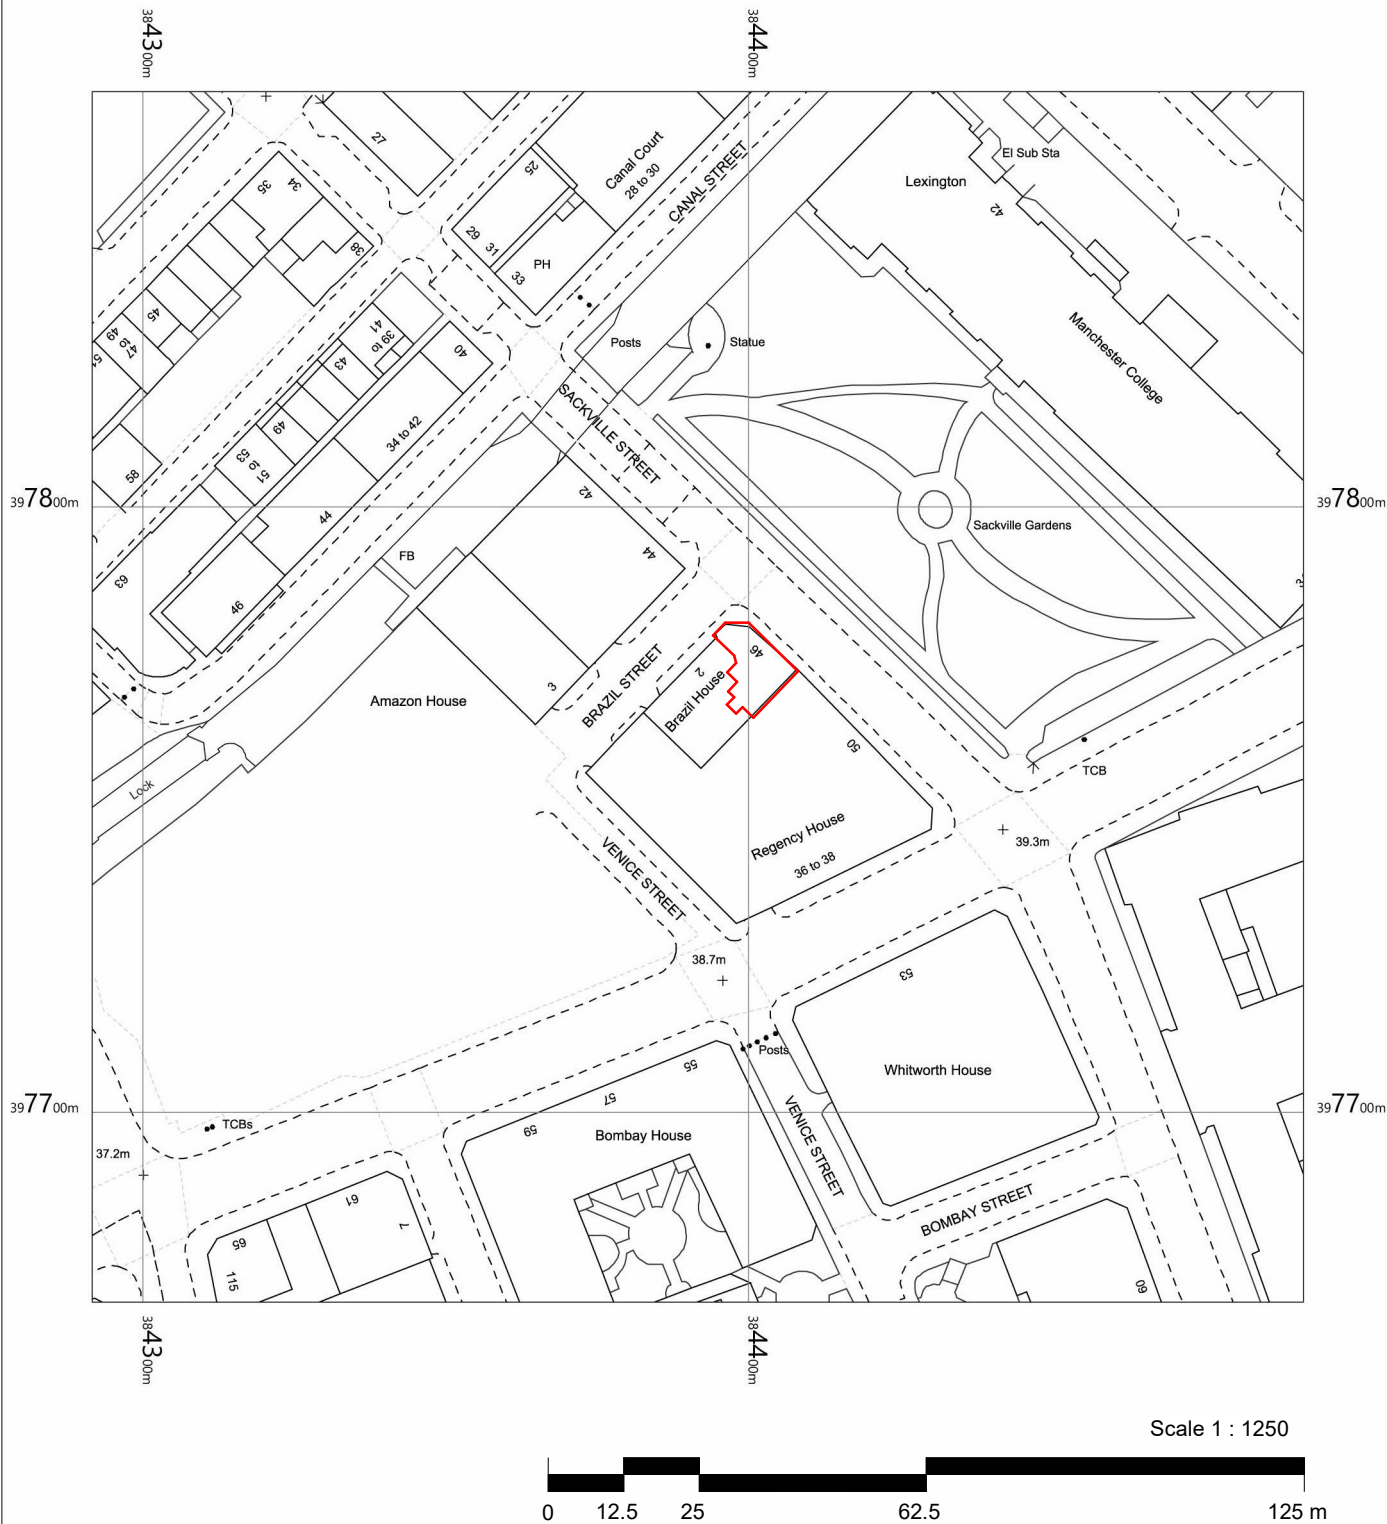

Planning

Jennifer Sewart ARB Registered Architect jennifer.sewart@googlemail.com M: 07779 028968		NOTE: To be read in conjunction with relevant structural engineer's drawings. Do not scale from drawing, work to figured dimensions only. All dimensions to be checked by Contractor/Fabricator prior to construction, report all discrepancies to the Architect. Any existing dimensions noted on the drawing are to be checked by the Contractor prior to commencement of the works.		Client Ellie Kuitunen & Rick Gardner	
				Project Window changes	
				Address Flat 14, Brazil House, M1 3PW	
				Drawing Location Plan	
A		Planning Issue		01/09/20	
Revision		Description		Date	
				Scale	Date
				Drawing No.	Rev
				P04_P_01	A