


General Notes:
1.This drawing is to be read in conjunction with all relevant architectural information and other consultants drawings.
2.Discrepancies must be reported directly to the Architect.
3.All dimensions must be checked on site and not scaled from drawing.
4.This drawing is copyright.

REVISIONS

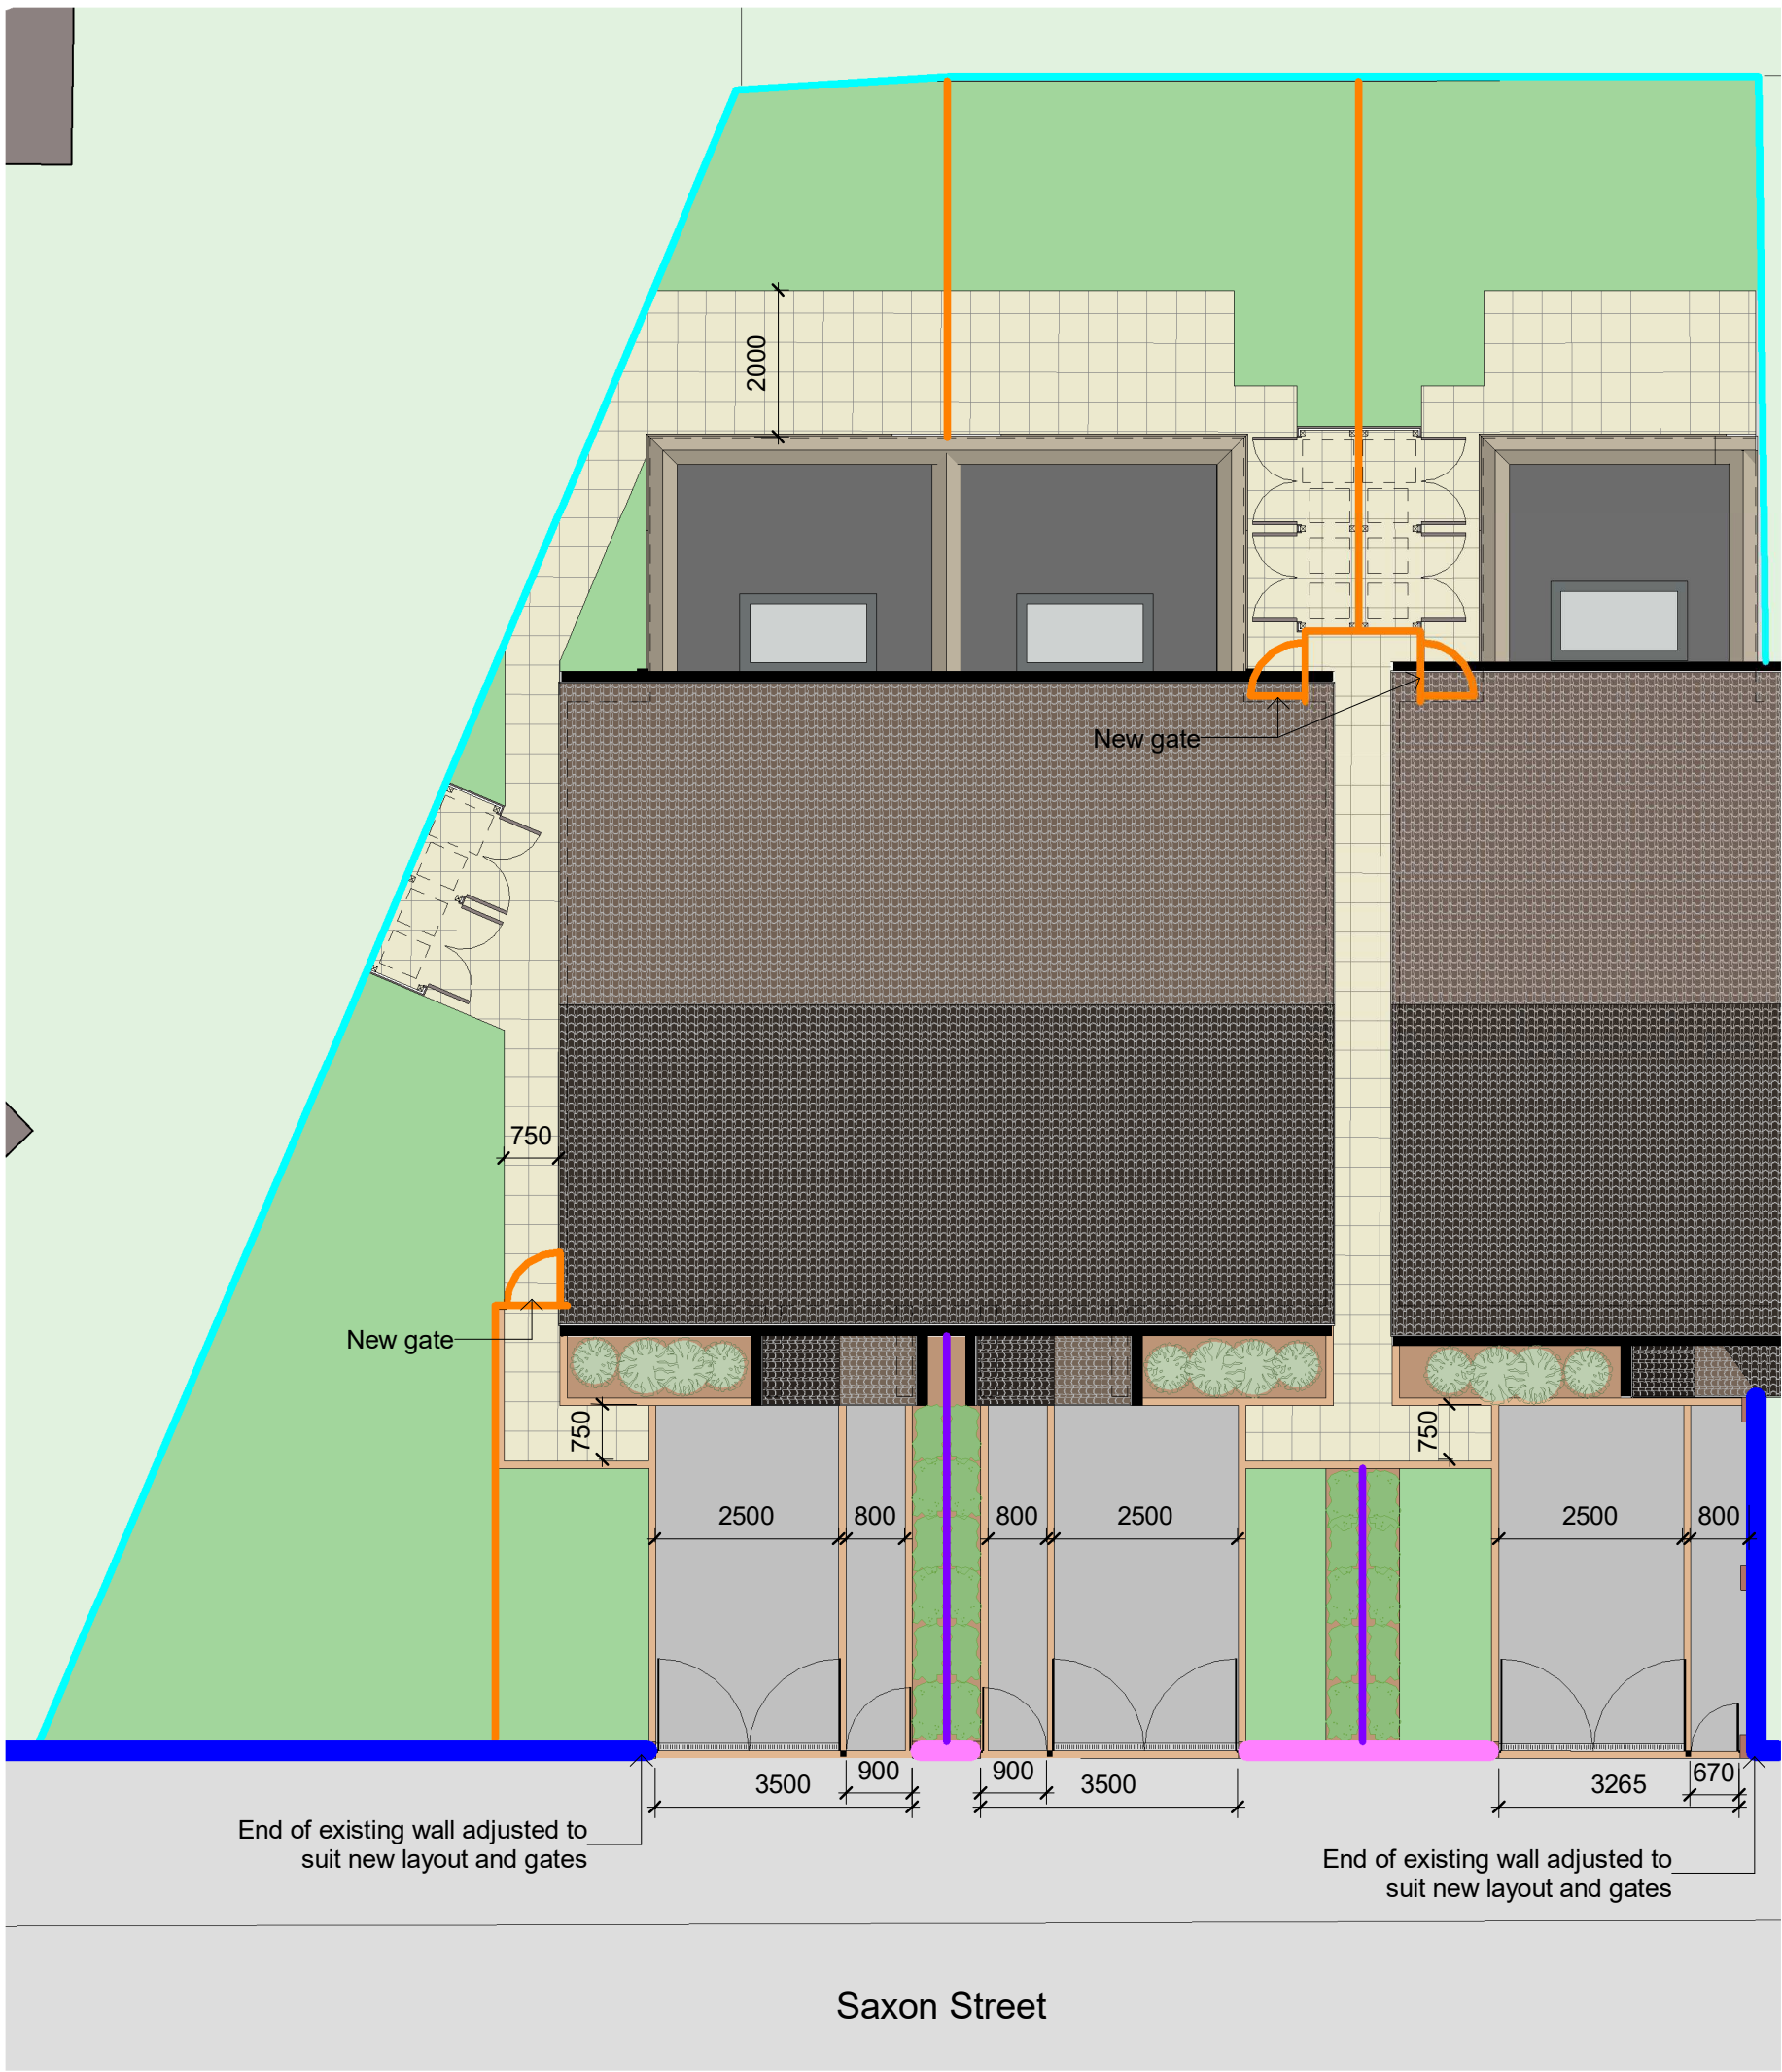

Proposed Boundary Treatment Plan
1 : 100

Hard/Soft Landscaping Key

- Replace existing fence panels with new Super Lap Pressure Treated Fence Panel 6ft x 6ft. Retain existing concrete slotted posts. Check condition of posts and adjust to suit new panels. Panels to receive stain finish.
- New Super Lap Pressure Treated Fence Panel 6ft x 6ft fixed between concrete slotted posts. Posts set in concrete haunching. Panels to receive stain finish.
- Existing brick wall. Ends and pillars adjusted to suit new layout. Existing curved railings replaced with straight wrought iron railings with black hot dip galvanized finish.
- New brick wall to match existing with straight wrought iron railings with black hot dip galvanized finish. Existing foundation reused if possible - to be reviewed on site.
- 600mm High straight wrought iron railings with black hot dip galvanised finish. Posts set in concrete haunching.
- Wrought iron gates - double vehicular gate and side pedestrian gate with post. Manor style in black hot dip galvanised finish.

Scale (A1)	1 : 100		
Issue	TENDER		
 Jeffrey Jordan Architects w: jeffreyjordanarchitects.co.uk e: jsmith@jeffreyjordanarchitects.co.uk t: +447706865487			
Project Address	16 Saxon Street, Manchester		
Project Description	Two Semi-Detached Houses		
Drawing Title	Proposed Boundary Treatment		
Drawing No.	Plan 1111	REV.	