



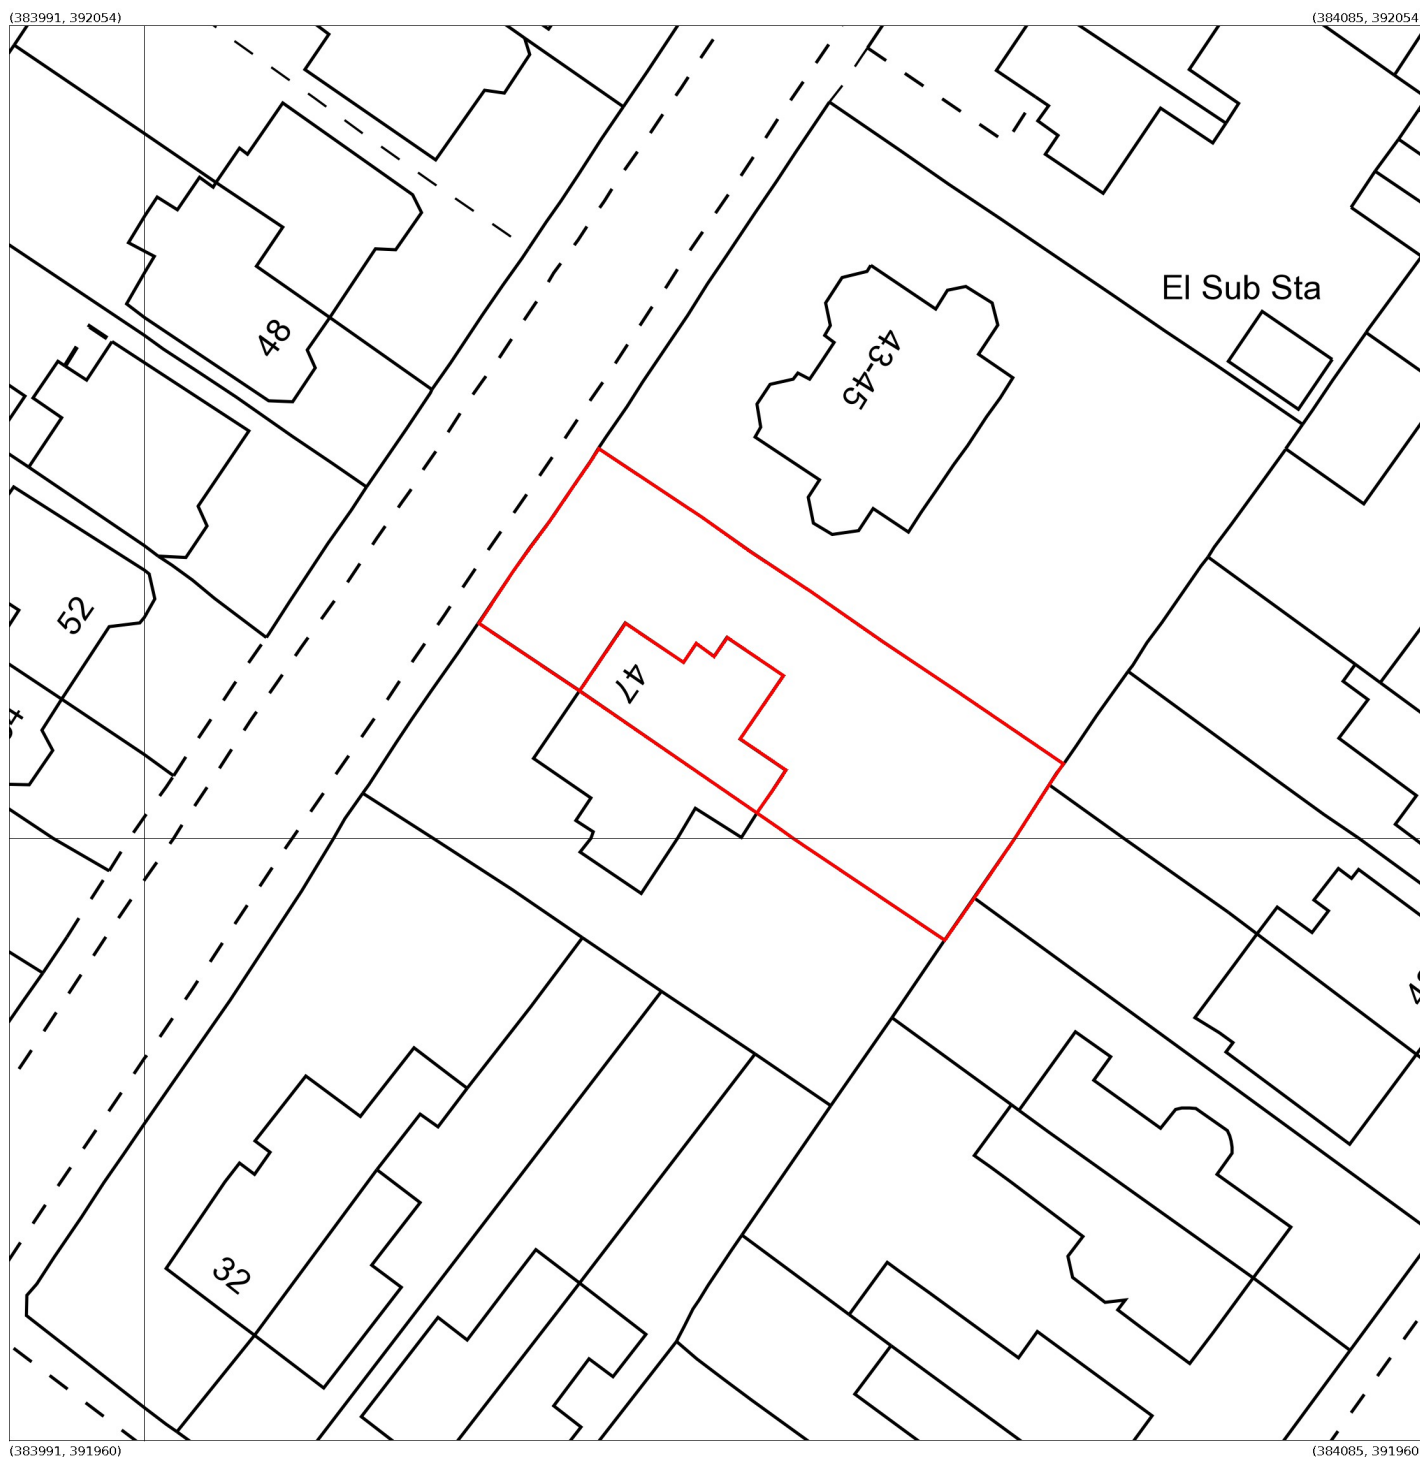

Produced 25 Jul 2018 from the Ordnance Survey MasterMap (Topography) Database and incorporating surveyed revision available at this date.

The representation of a road, track or path is no evidence of a right of way. The representation of features as lines is no evidence of a property boundary.

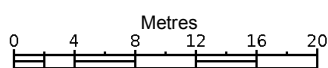

1:500



47, Clyde Rd, Manchester
M20 2JJ

Supplied by: **Stanfords 25 Jul 2018**
Licence: © Crown Copyright and
database rights 2018 OS100035409
Order Licence Reference: OI1249882
Centre coordinates: 384038 392007