


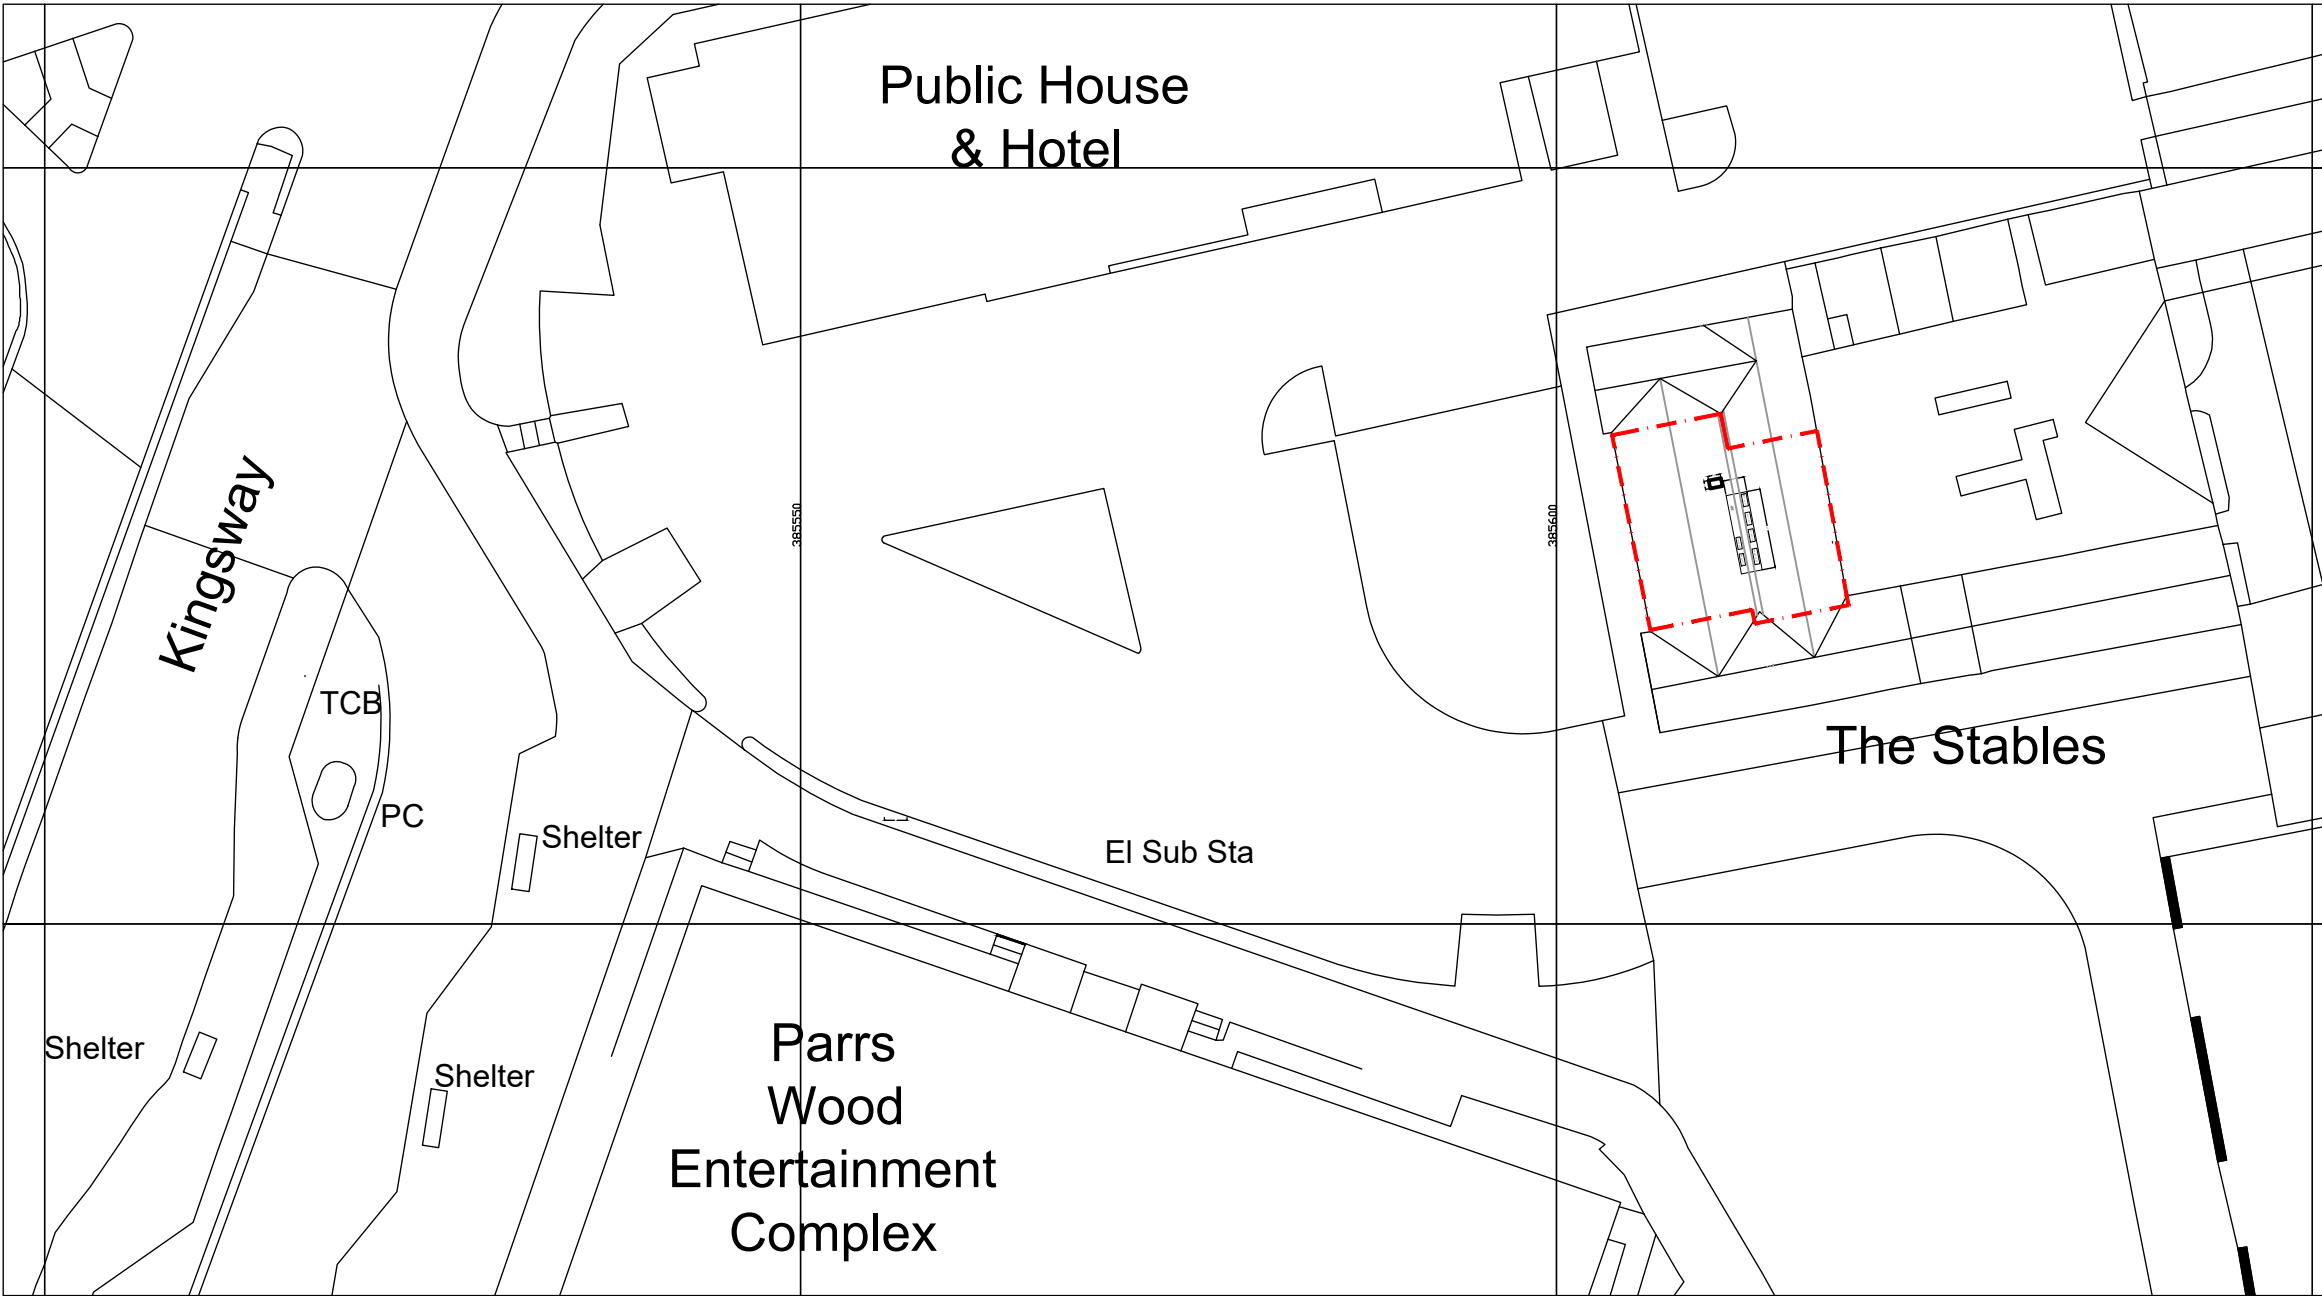

Ordnance Survey, (c) Crown Copyright 2022. All rights reserved. Licence number 100022432

Site Location Plan (1 to 500)

Client Made By Zen		Rev	Description	Date	By	Chck'd
Project Title 3 The Stables Parrs Wood Didsbury Manchester		B W P CONSTRUCTION AND PROPERTY CONSULTANTS		6 Hewitt Street Manchester M15 4GB T 0161 236 8133 www.bwpconsultants.co.uk		
Scale @ A3 1/500						
Date 04.01.22		Description Site/Location Plan		Job 2967		
By DMB	Checked	DO NOT SCALE THIS DRAWING. CHECK ALL DIMENSIONS ON SITE		Drg 2967501		Rev C1