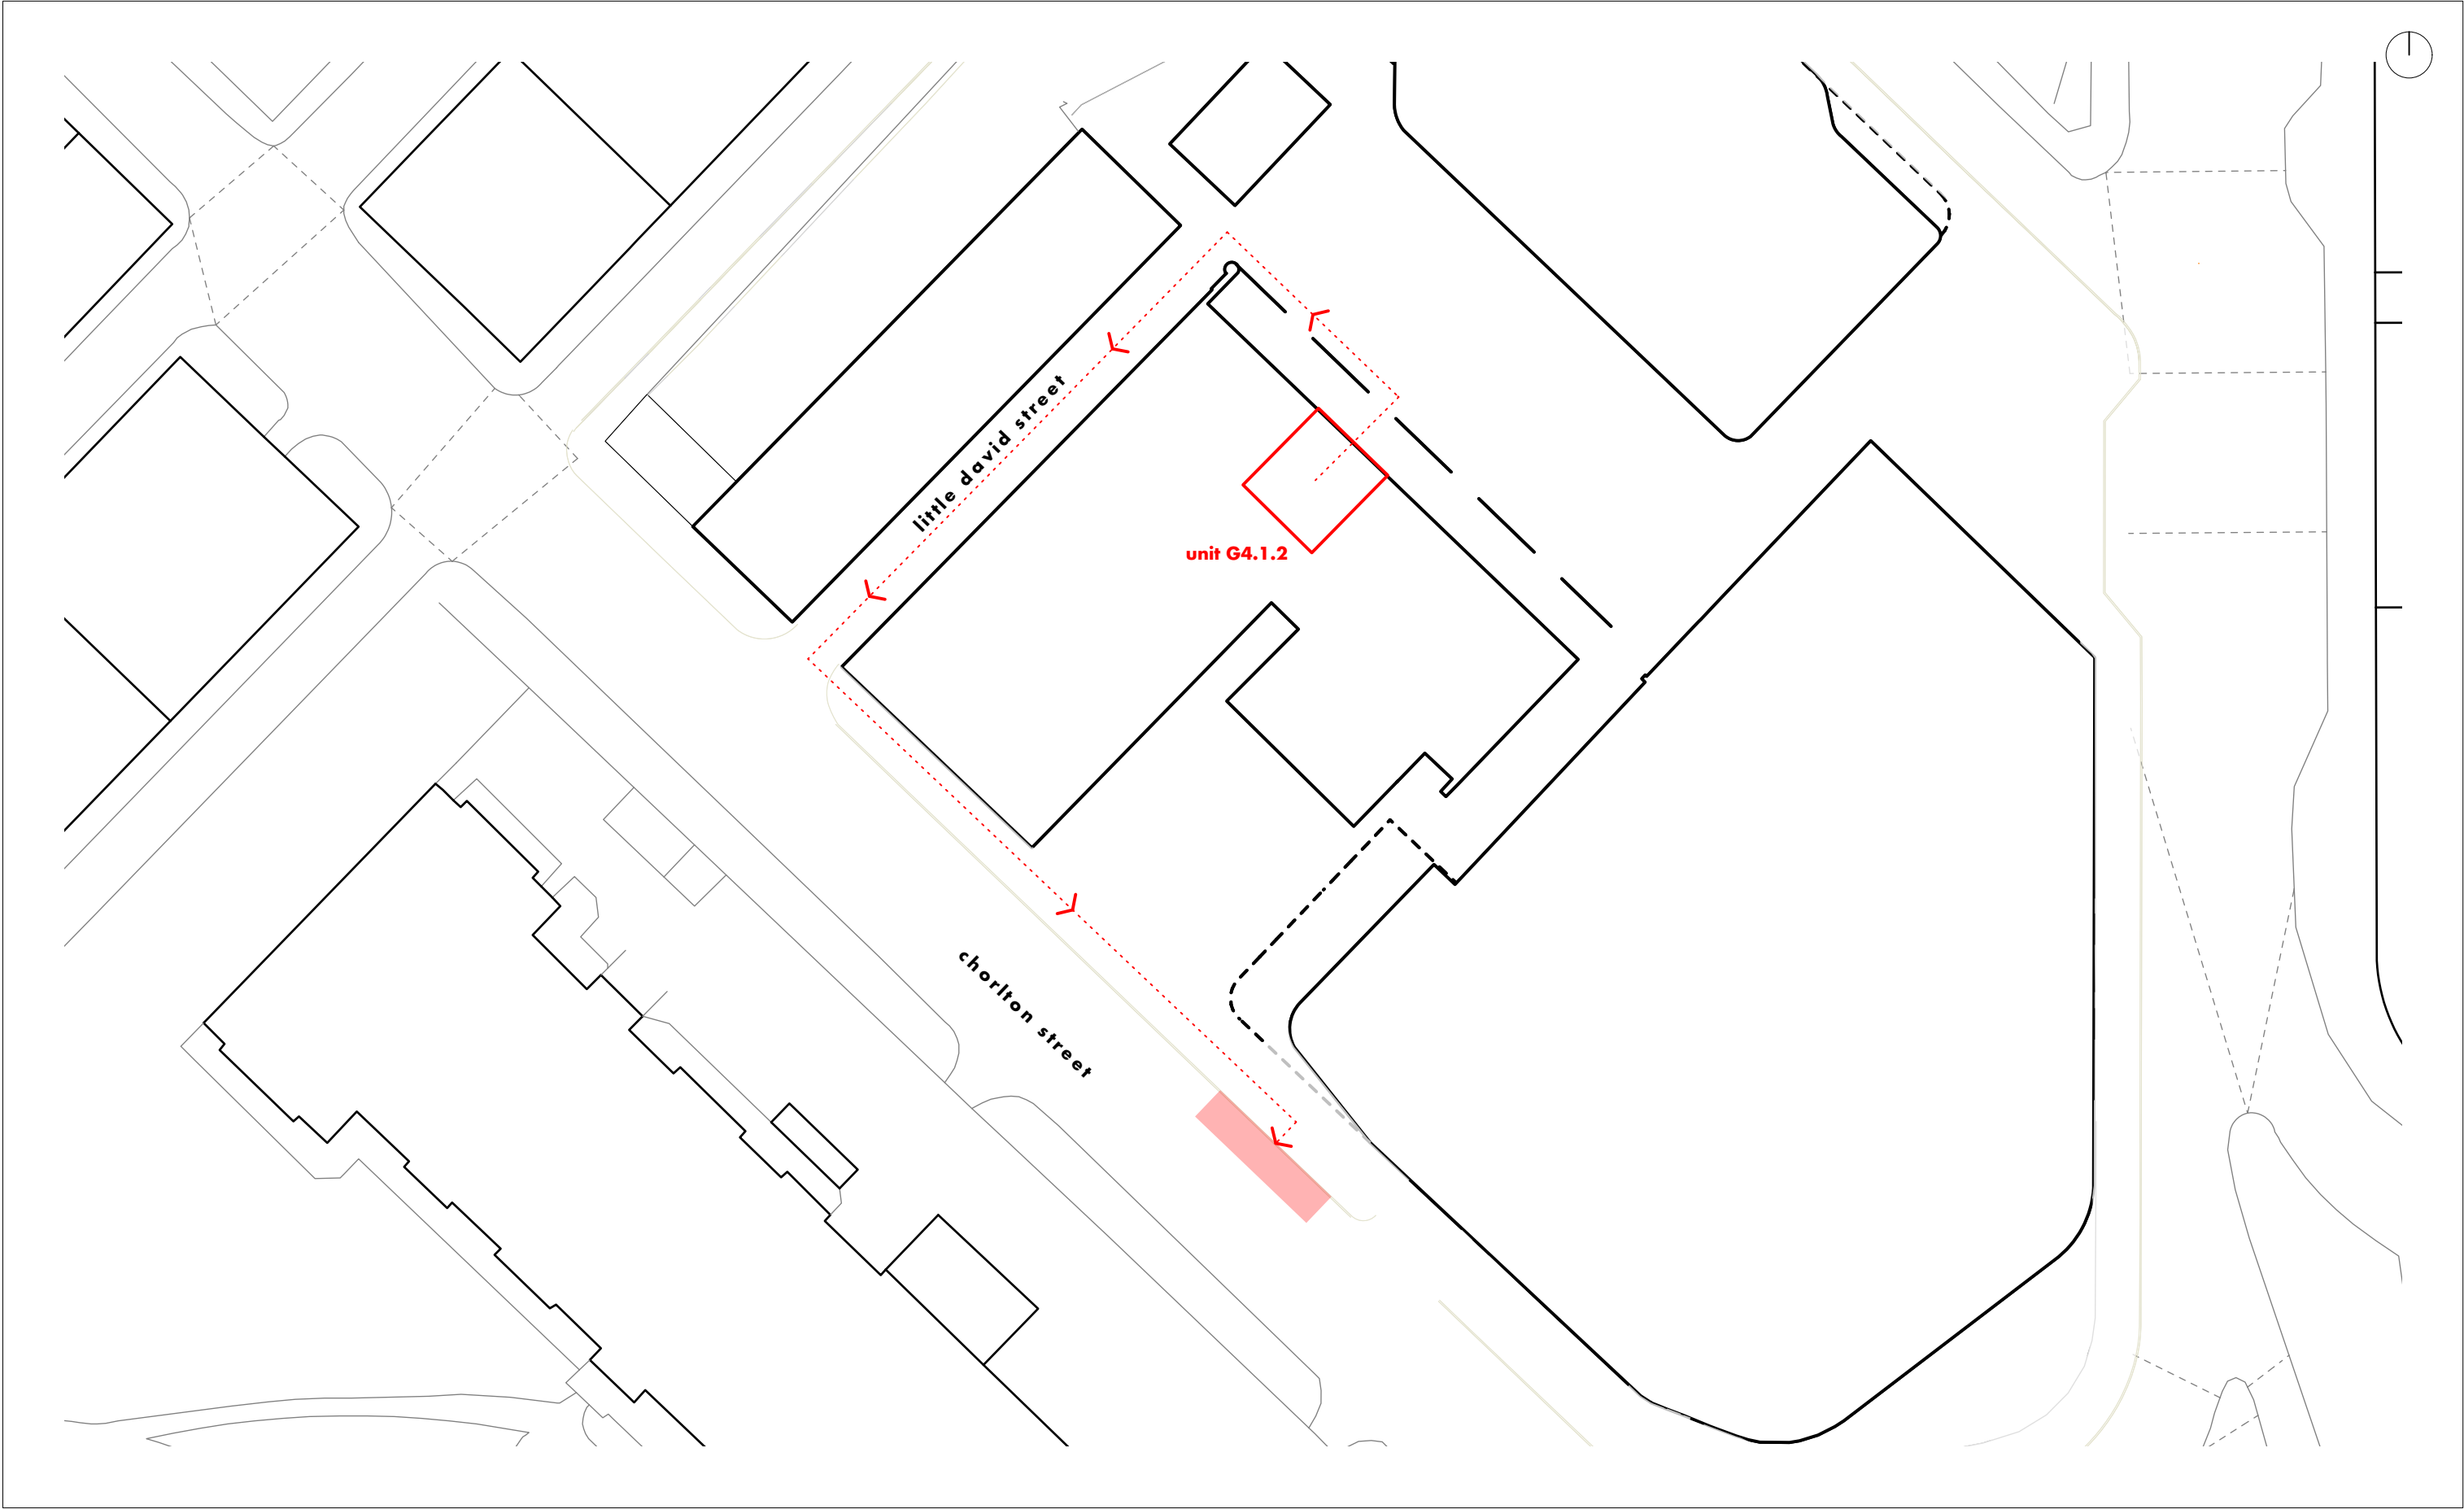


shedkm		+44 (0)151 709 8211 +44 (0)207 253 8881
project	kampus listed	
client	mount anvil	
drawing number	G4.1.2 SK09	
scale	1:500 @ a3	
status	listed building application	
barkside • site refuse route		