



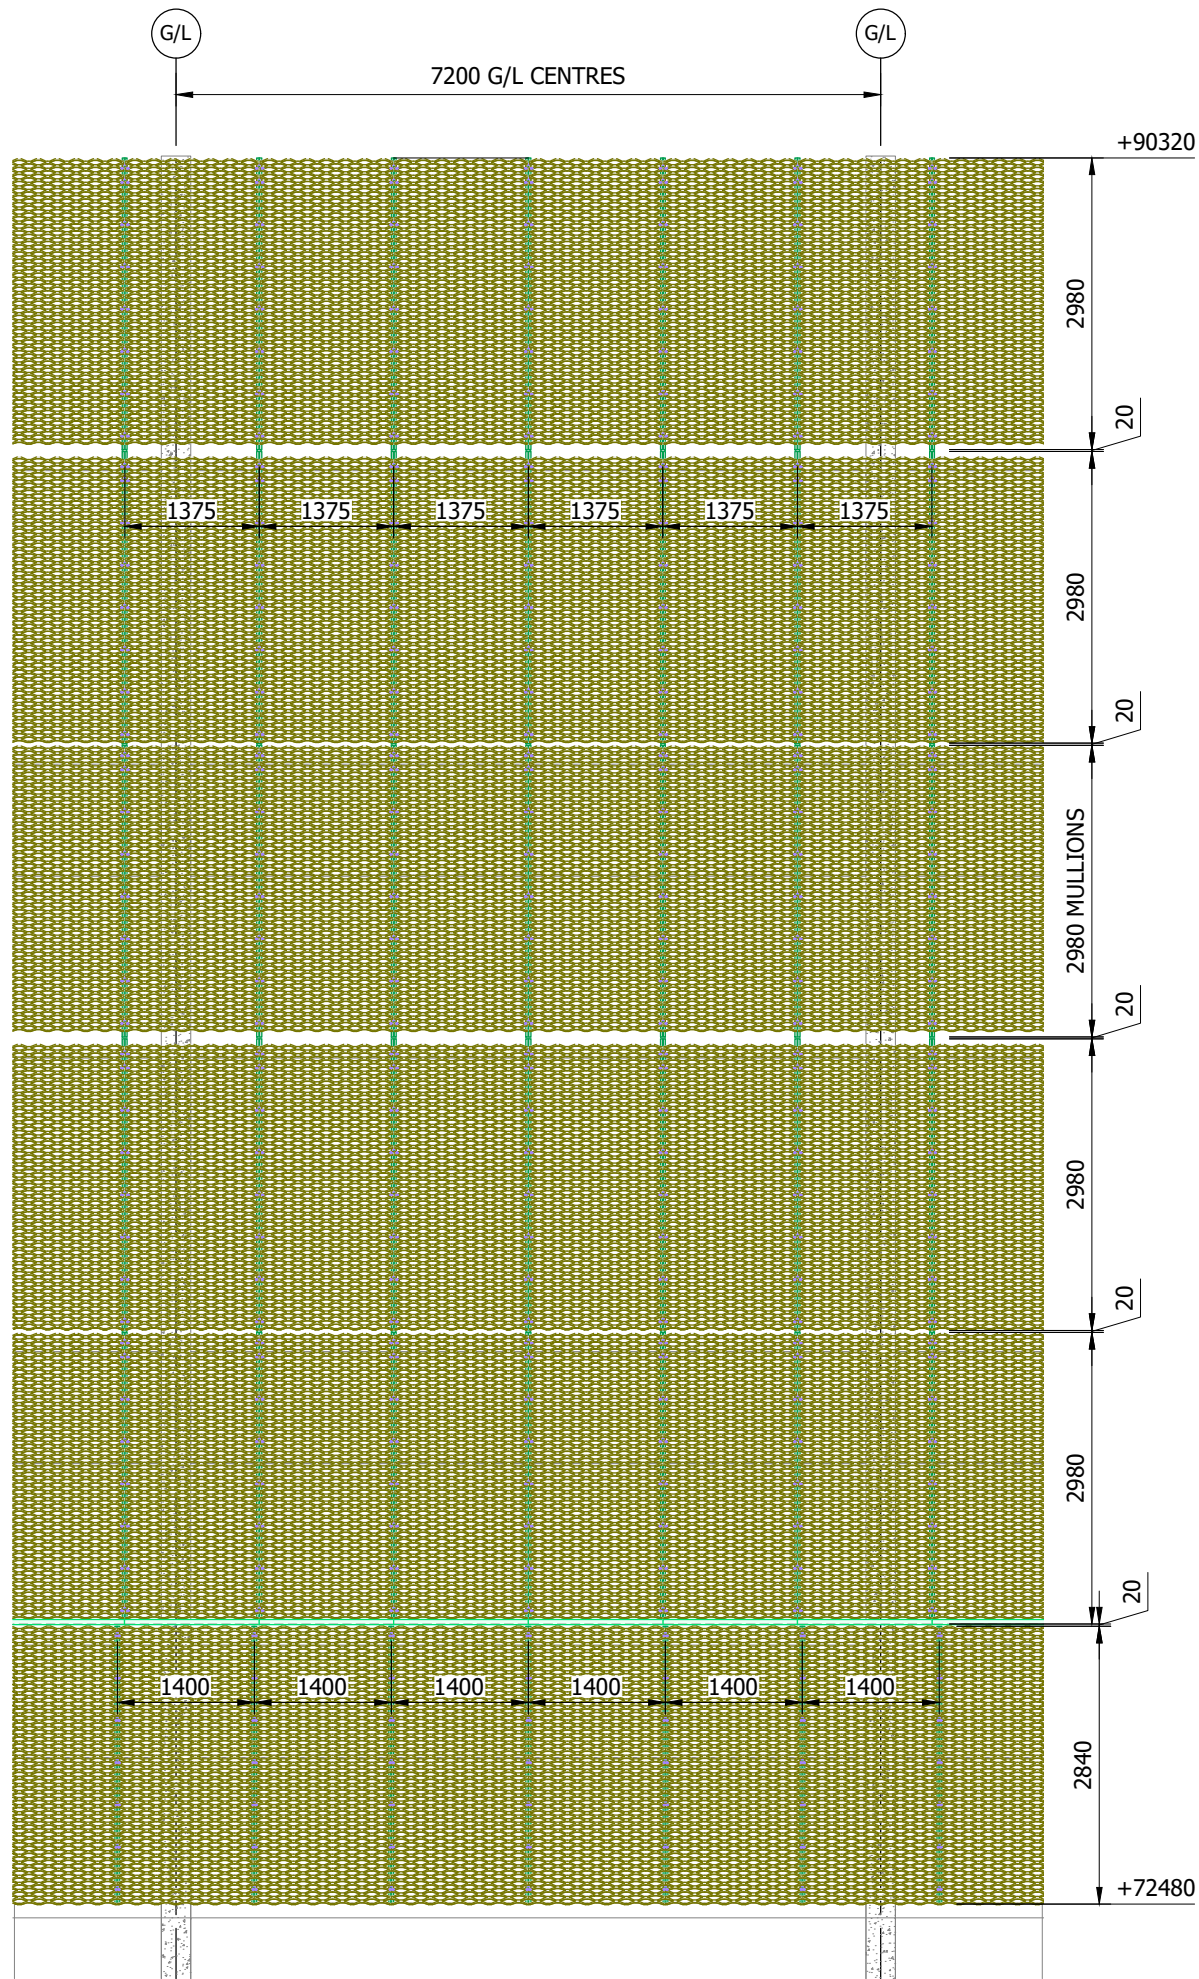

TYPICAL BAY EXPANDED MESH ELEVATION

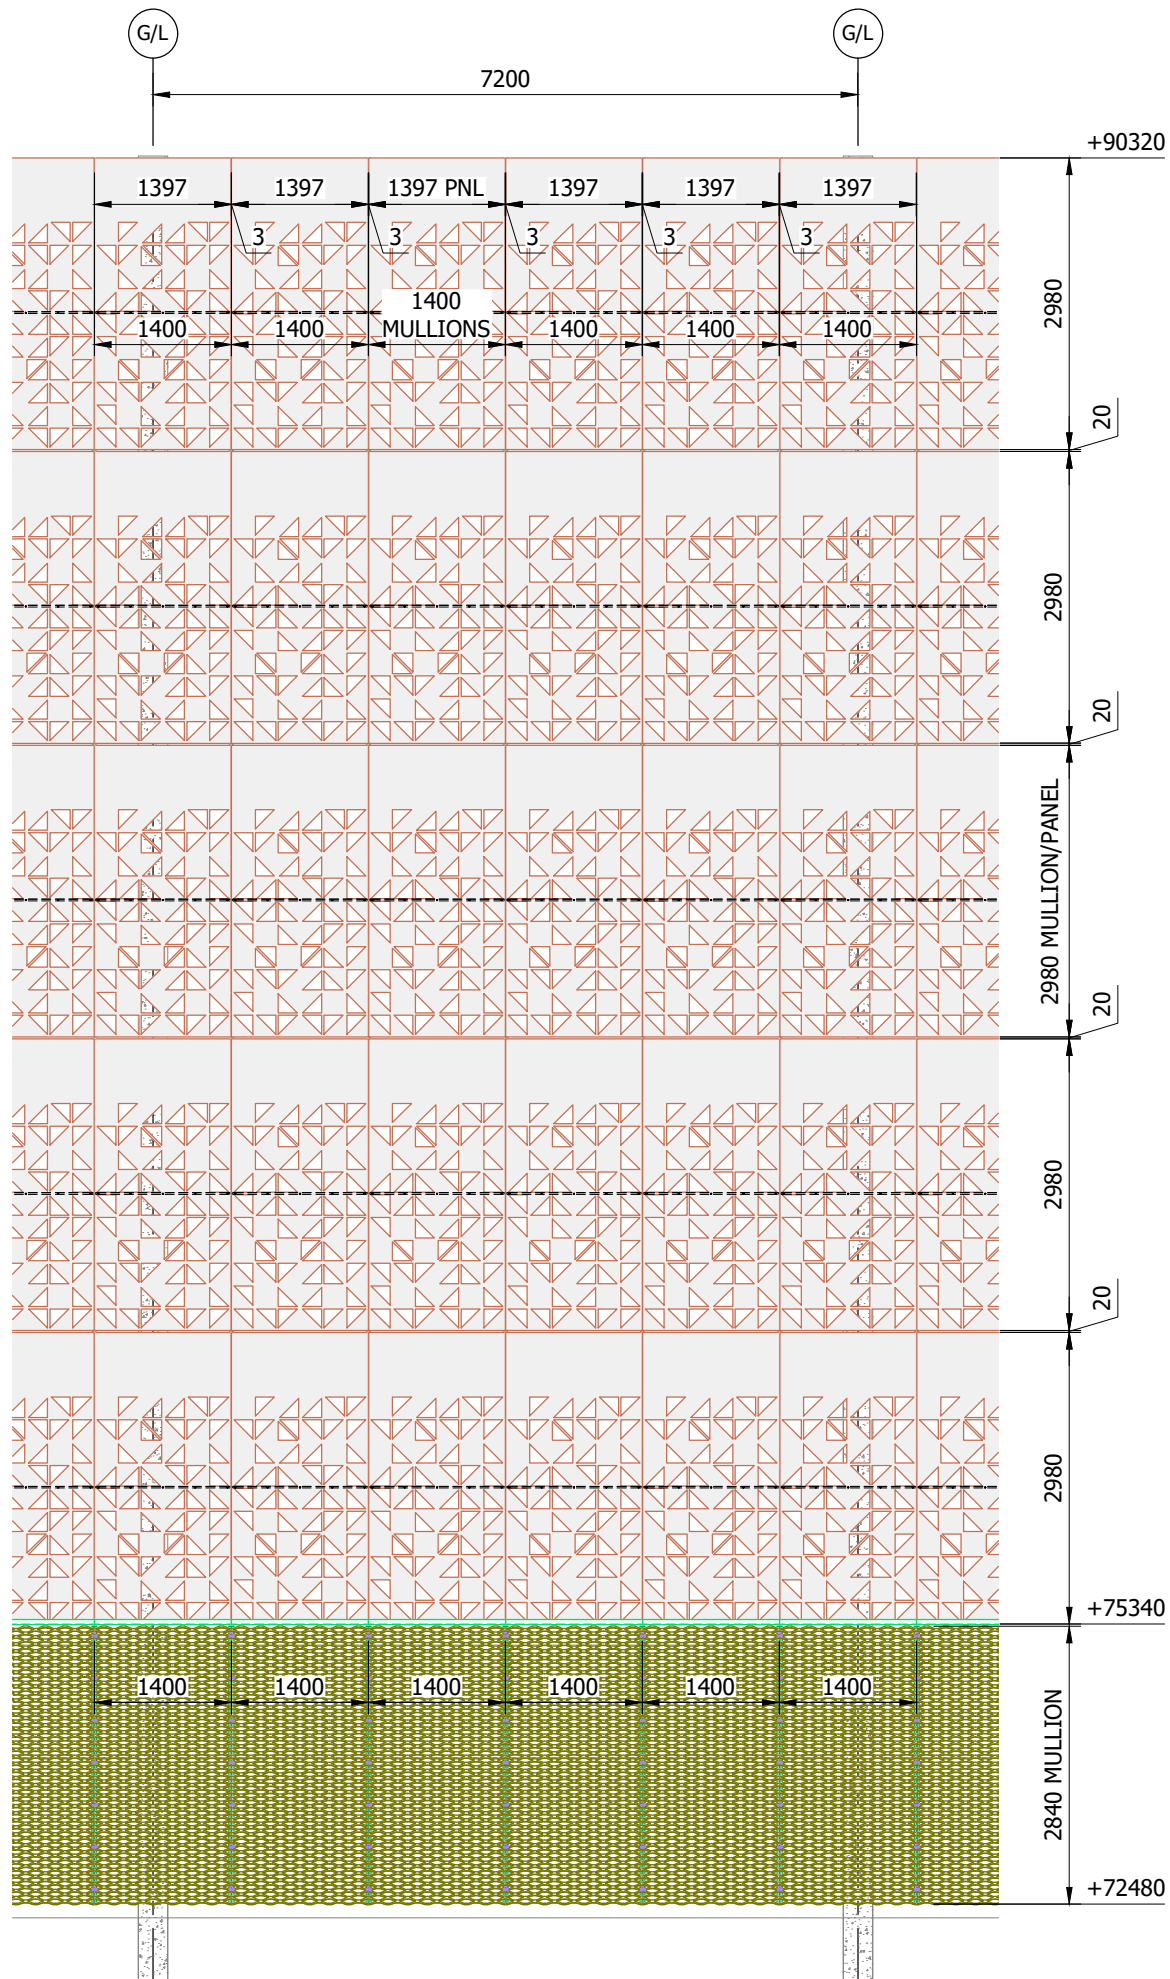

TYPICAL BAY LASER CUT PANEL ELEVATION

FINISH SPECIFICATION

FINISH TYPE: ANODISED

THICKNESS: AA25

COLOUR REF: TBC

NOTE: DESIGN IS SUBJECT TO STRUCTURAL ANALYSIS.

- Notes:
- All orthographic projections are in third angle.
 - Stainless steel fixings cannot be painted due to lack of adhesion.
 - All set screws to be hex head c/w nyloc nuts U.N.O.
 - Anodised components from different sources/alloys may exhibit colour variation.
 - Tolerance is $\pm 1\text{mm}$ U.N.O.
 - Penetrations in building envelope to be weathered by others.
 - Maximum tolerance of other trades:
 - Brick/block & steel $\pm 10\text{mm}$
 - Concrete $\pm 15\text{mm}$

This drawing & copyright belongs to Maple Sunscreening Ltd. Do not copy, reproduce or supply any information without prior written permission.

E	EMG 28/10/21	CHANGED SET OUT & SHOW HALFEN CHANNELS.	
D	EMG 19/10/21	CHANGED SET OUT & FRAME TO CONCRETE.	
C	EMG 30/07/21	REMOVED FLASHINGS FROM LVL 3, 5 & TOP.	
B	EMG 24/06/21	LEVEL 3 & 5 FLASHINGS ADDED BACK IN.	
A	EMG 18/06/21	REVISED DRG TO SHOW TOP FLASHING.	
Rev:	Init/Date:	Revision:	Chk:

MAPLE

Units 11a-11d Bramhall Technology Park, Pepper Rd,
Hazel Grove, Stockport, Cheshire, SK7 5SA

Tel: 0161 456 6644

www.maplesunscreening.co.uk

Project Title:
NORTH MANCHESTER GENERAL HOSPITAL

Client:
MORGAN SINDALL

Maple Project Ref: EX31618
Maple Element Ref:

Site Address:

Drawing Title:
LASER CUT PANELS & EXP. MESH FACADE
TYPICAL BAY ELEVATIONS

Drawn: EMG
Checked: ADJ
Date: 17/06/2021

Scale: DO NOT SCALE
Paper Size: A3 LANDSCAPE

Status: PROPOSAL
Revision: E

Document Reference:
EX31618-01C-D-E01