
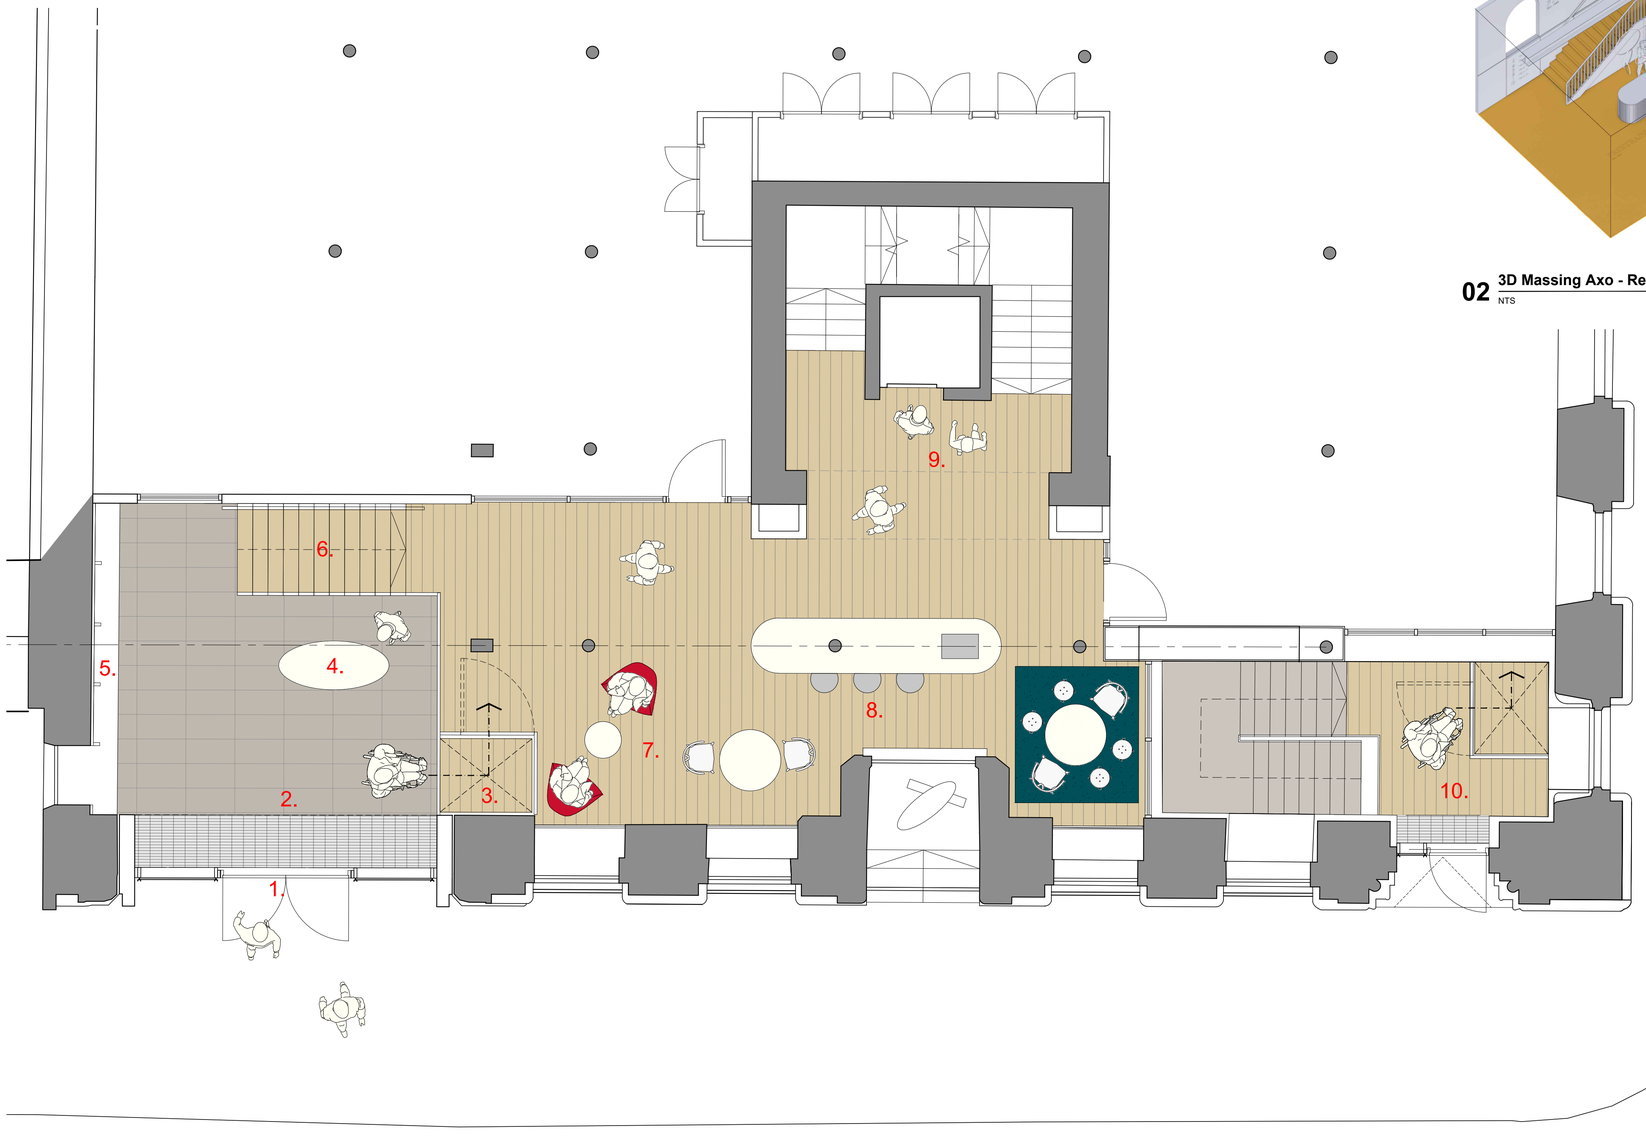


01 Proposed Reception Layout
1:50

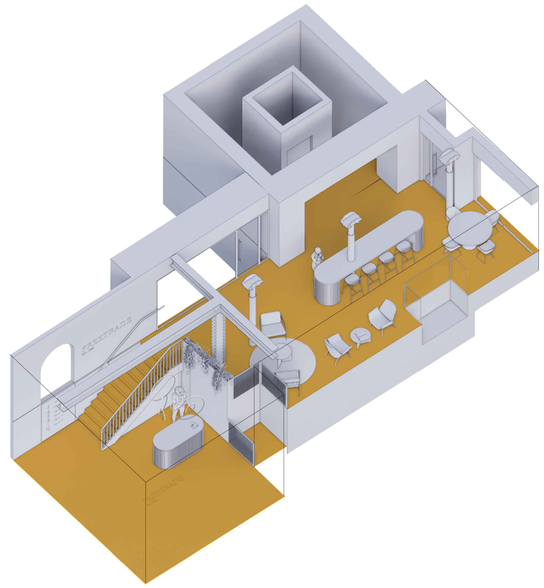

02 3D Massing Axo - Reception
NTS

KEY:

1. LINE OF NEW CURTAIN WALL SYSTEM WITH INTEGRATED ACCESS DOOR SETS
2. ARRIVAL / MAIN ENTRANCE
3. PLATFORM LIFT
4. RECEPTION / CONCIERGE DESK
5. SEATING
6. STAIRS
7. WAITING AREA
8. BUSINESS LOUNGE
9. LIFT LOBBY
10. LOWER GROUND FLOOR ENTRANCE

0 0.2 0.4 0.6 0.8 1m 1:20@A1

rev.	date	details	by
A	10.02.22	Issued for Planning	AW

MICHAEL LAIRD ARCHITECTS
5 Forres Street Edinburgh EH3 6DE
T 0131 226 6991 F 0131 226 2771
mail@michaellaird.co.uk

Freetrade Exchange Refurbishment
Clearbell
27 Peter Street, Manchester, M2 5GB

drawing title
Proposed Layout
Ground Floor

scale	date	drawn	format
1:20	Sept 2021	BC	a1

status
Planning

drawing number	revision
CFM.AR(PL)104	A