



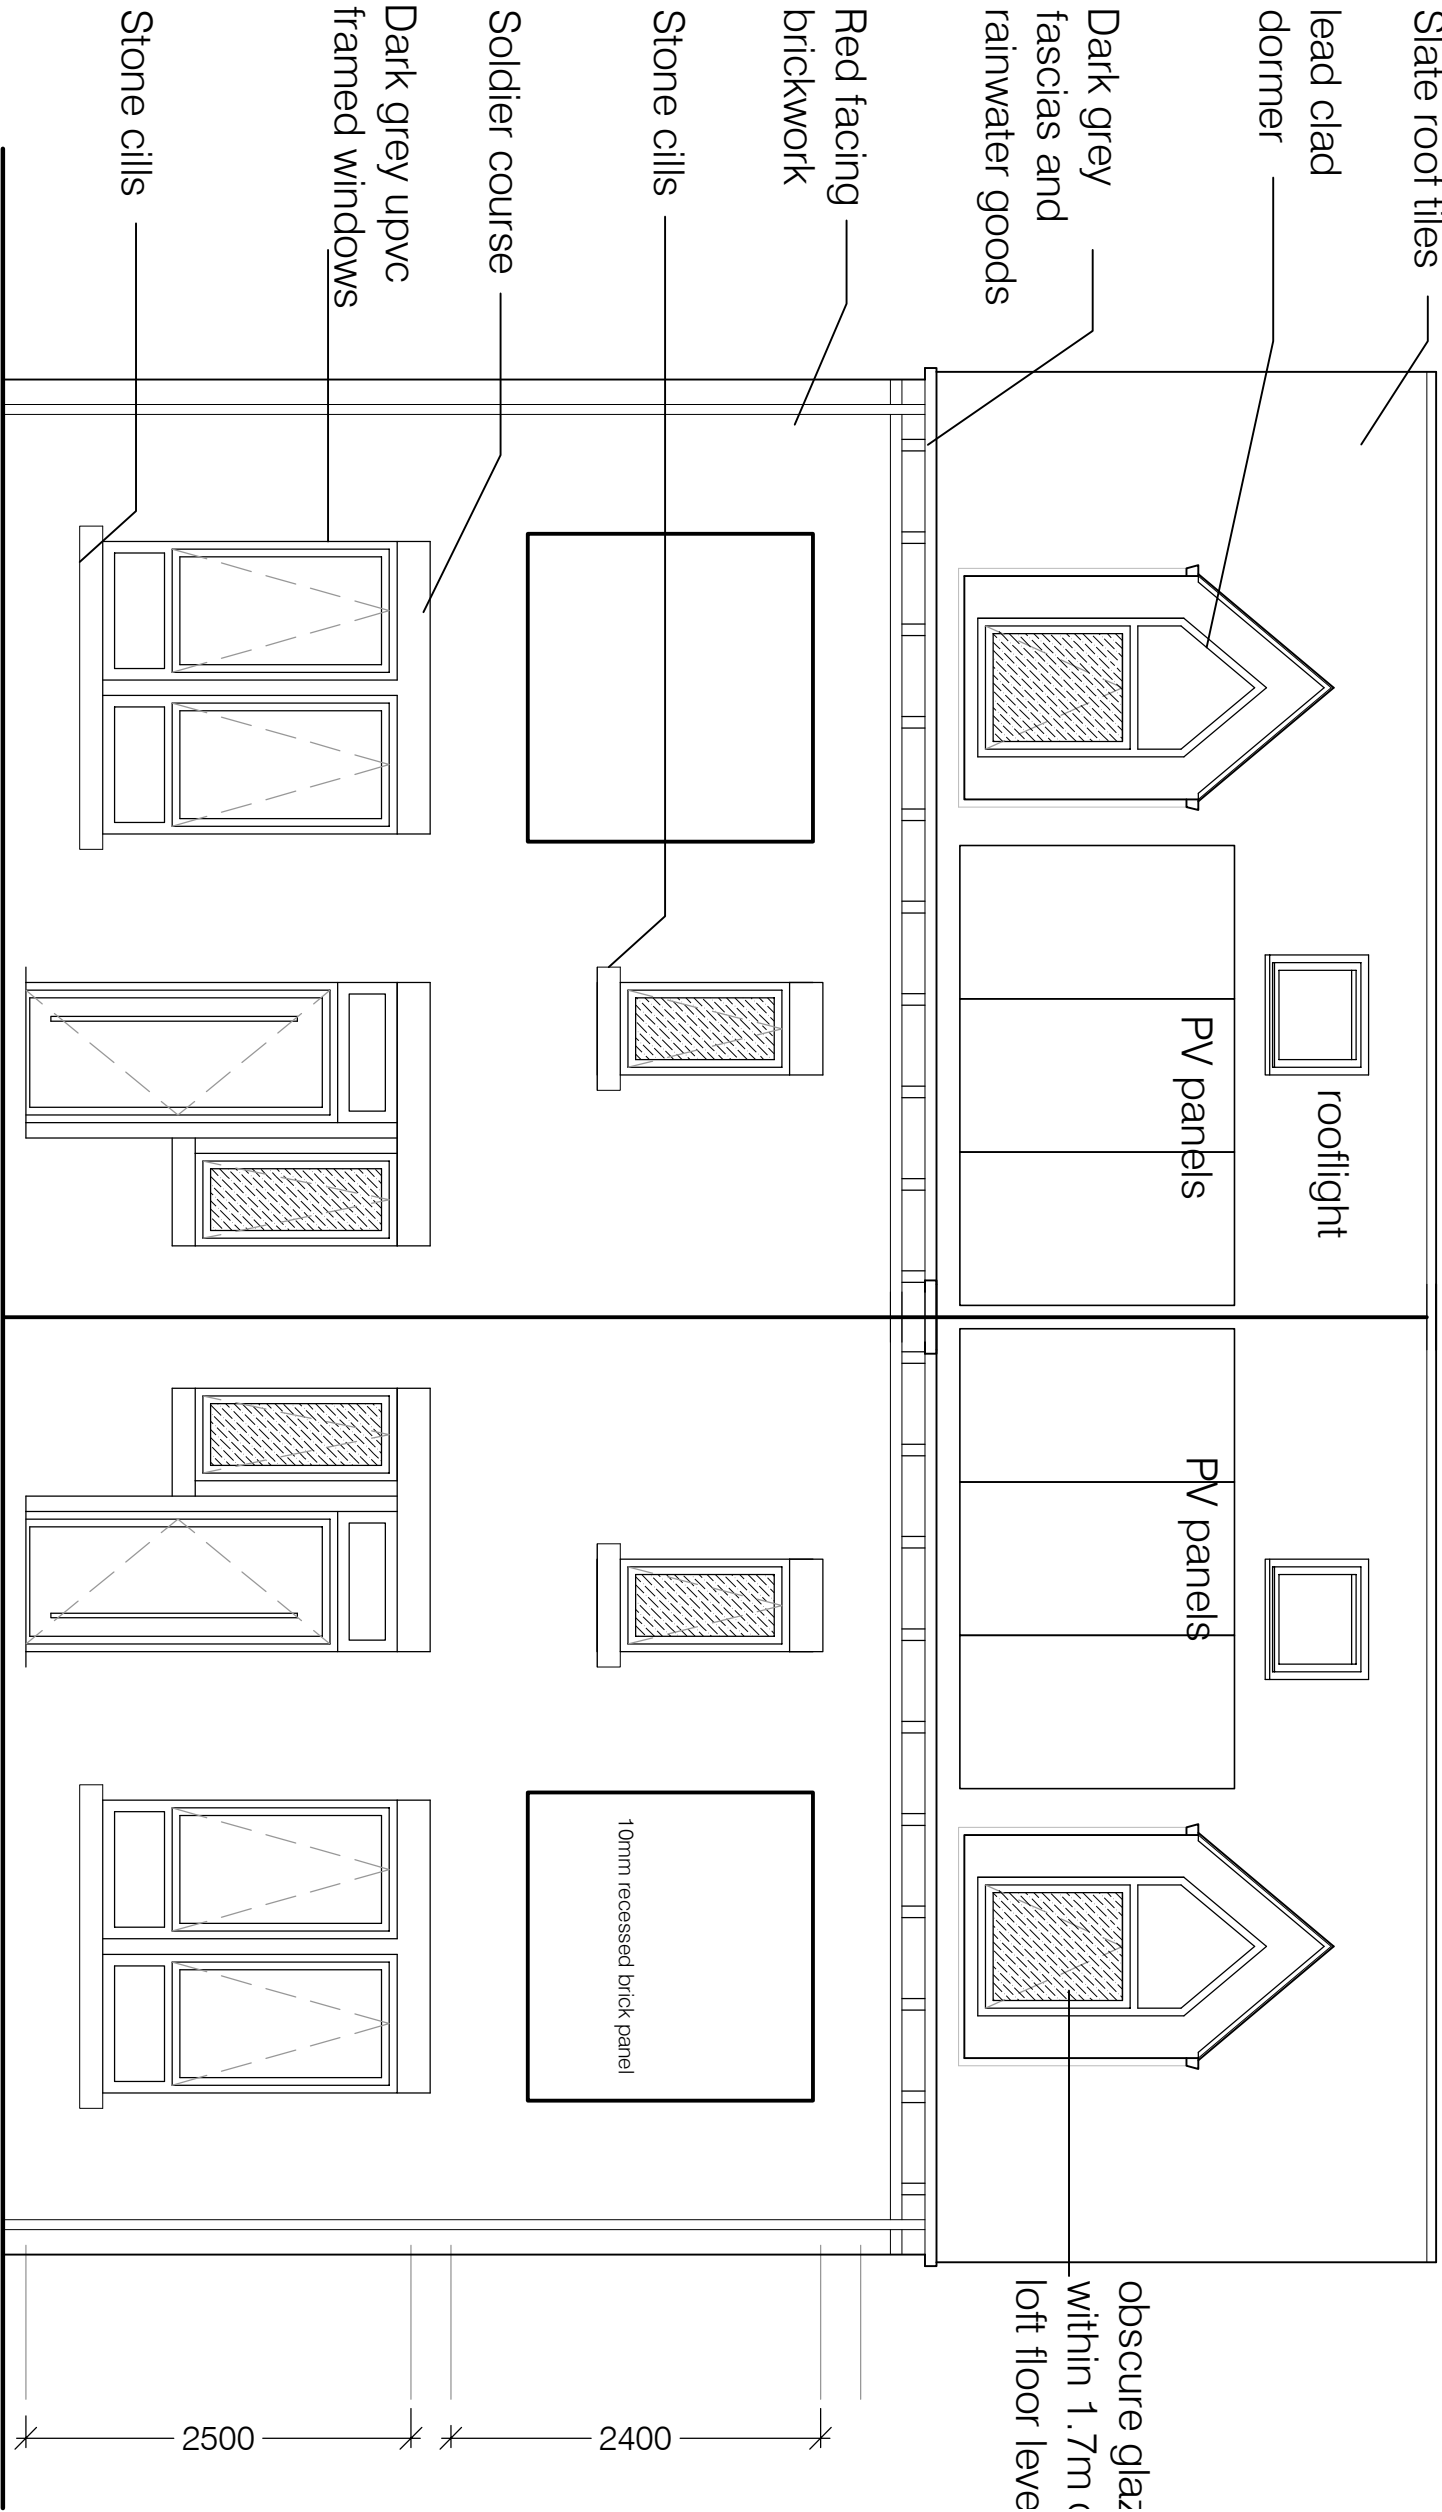


Front Elevation

Plot 14A

Plot 14B

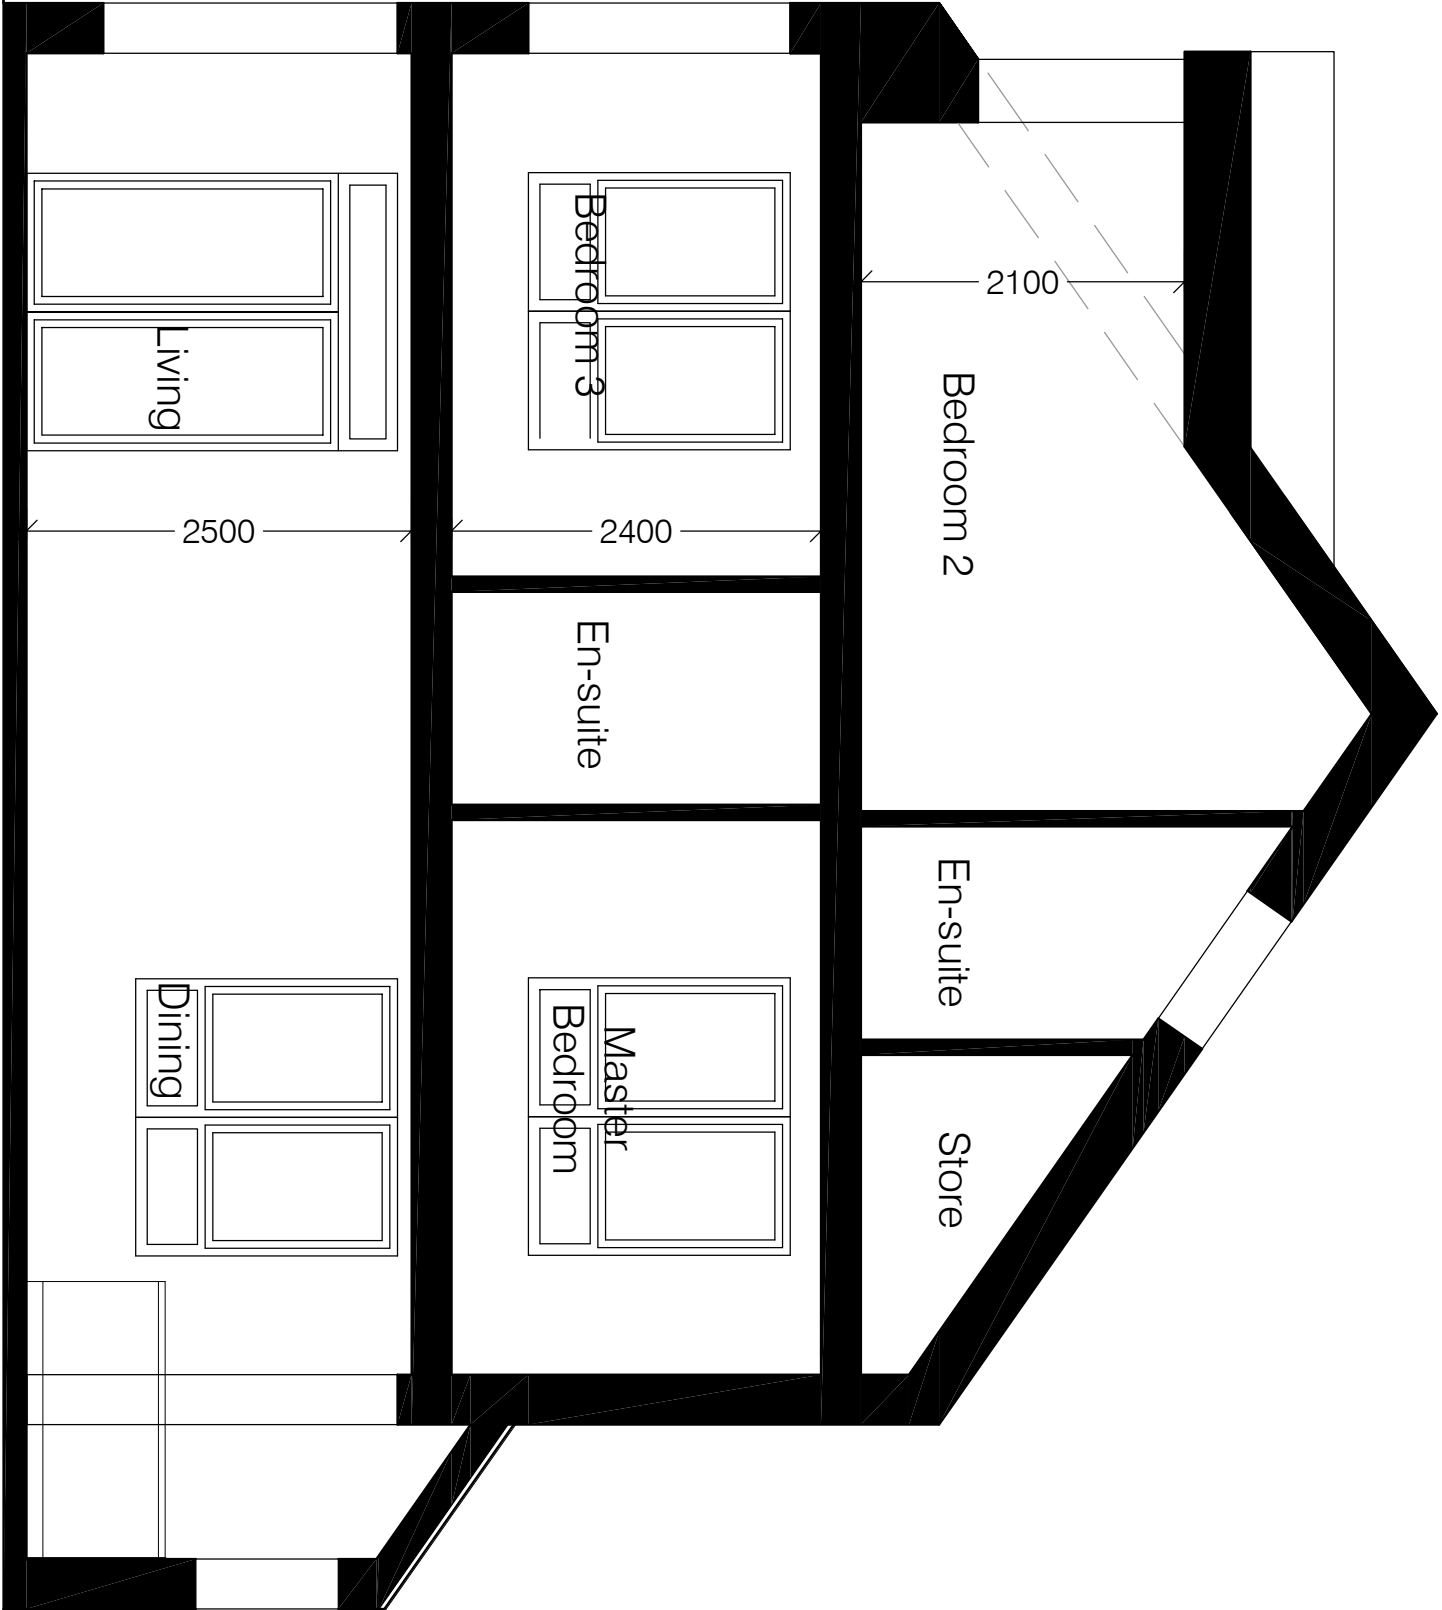


Section

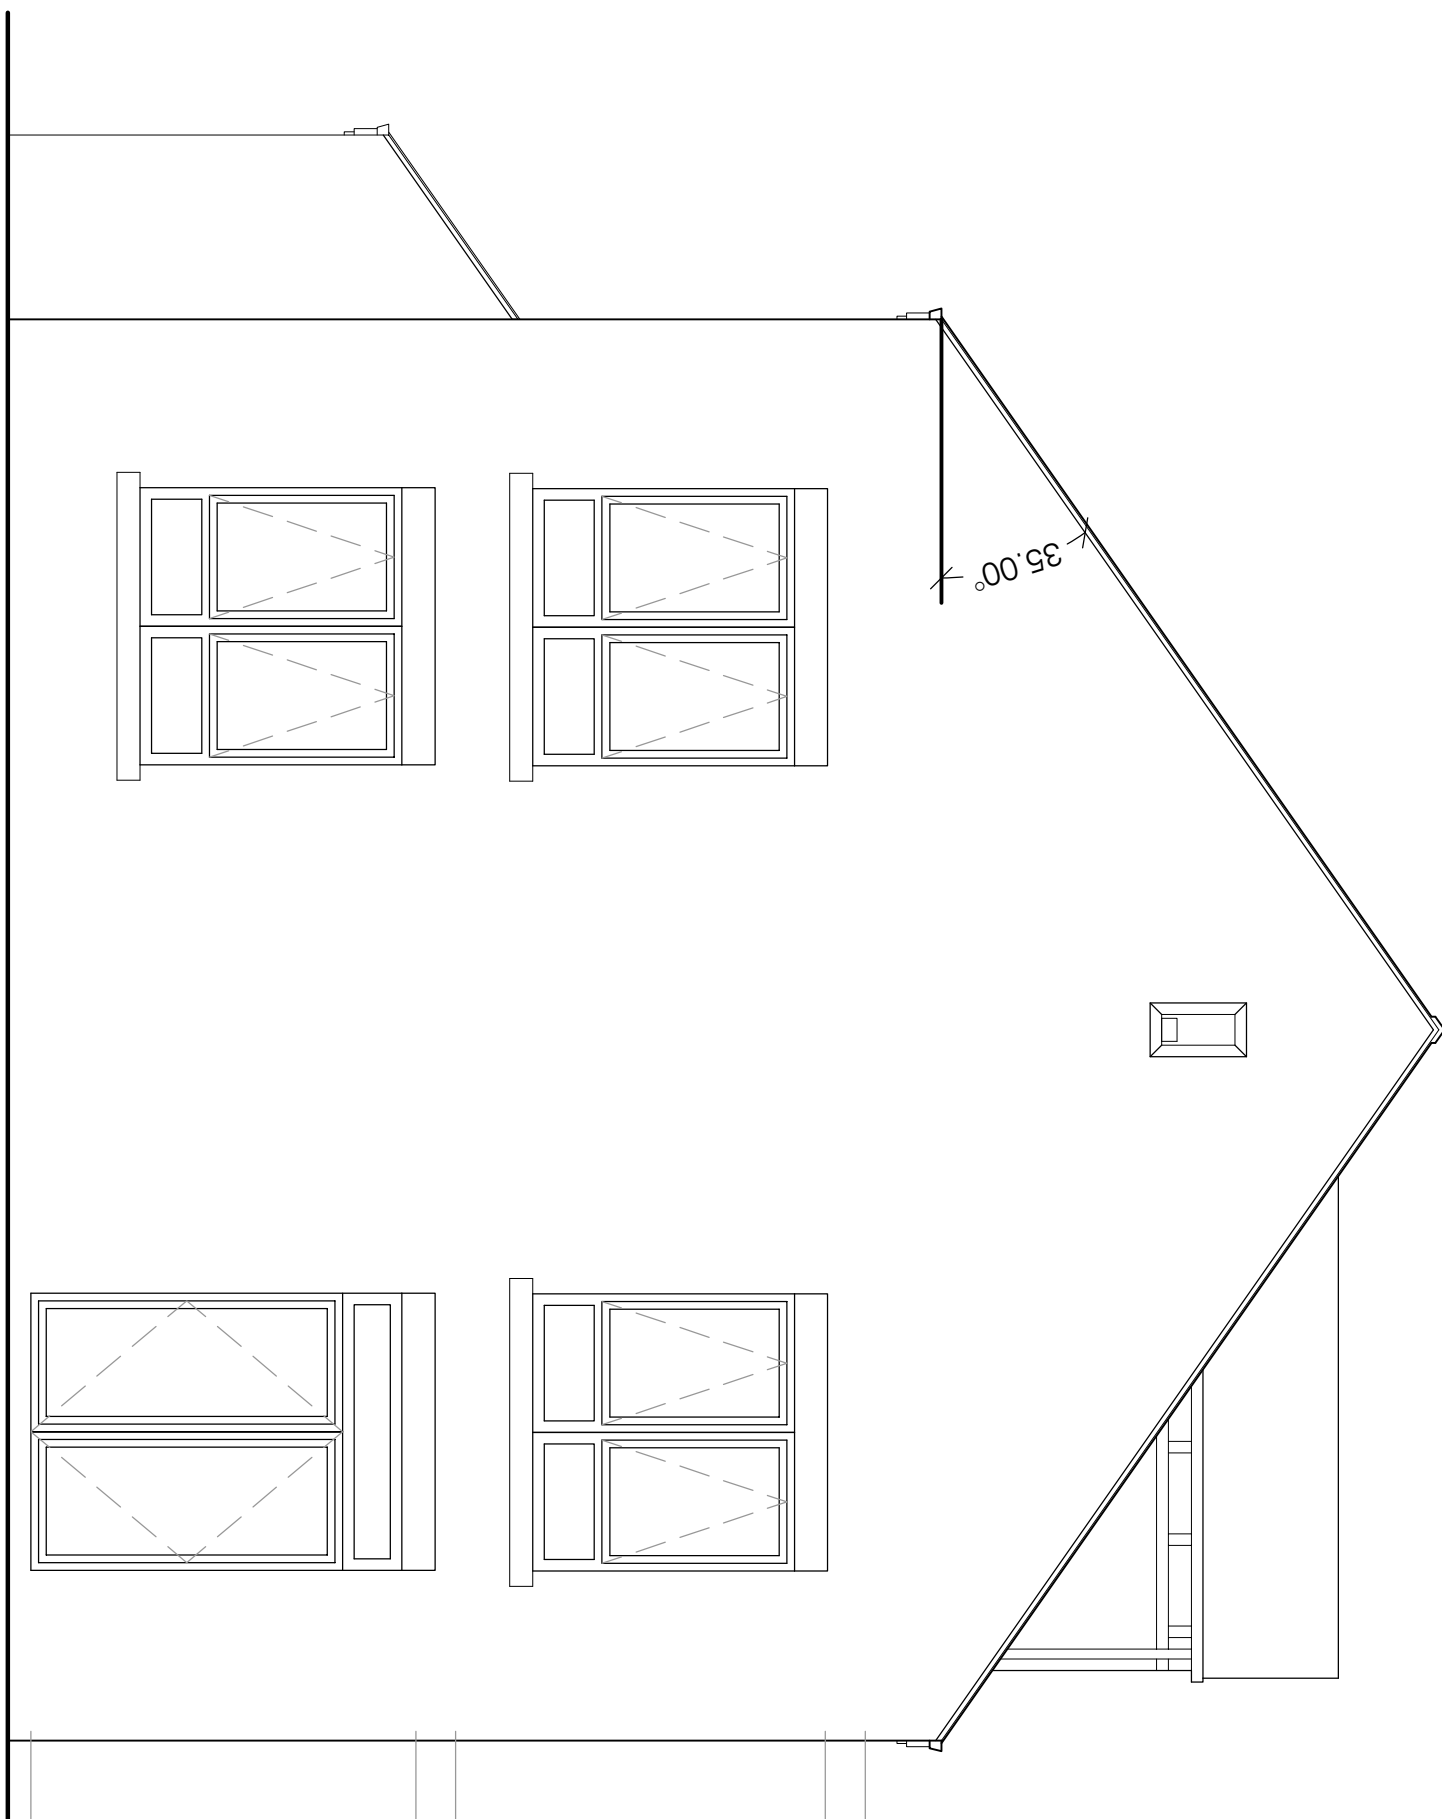


Side Elevation

Plot 14A

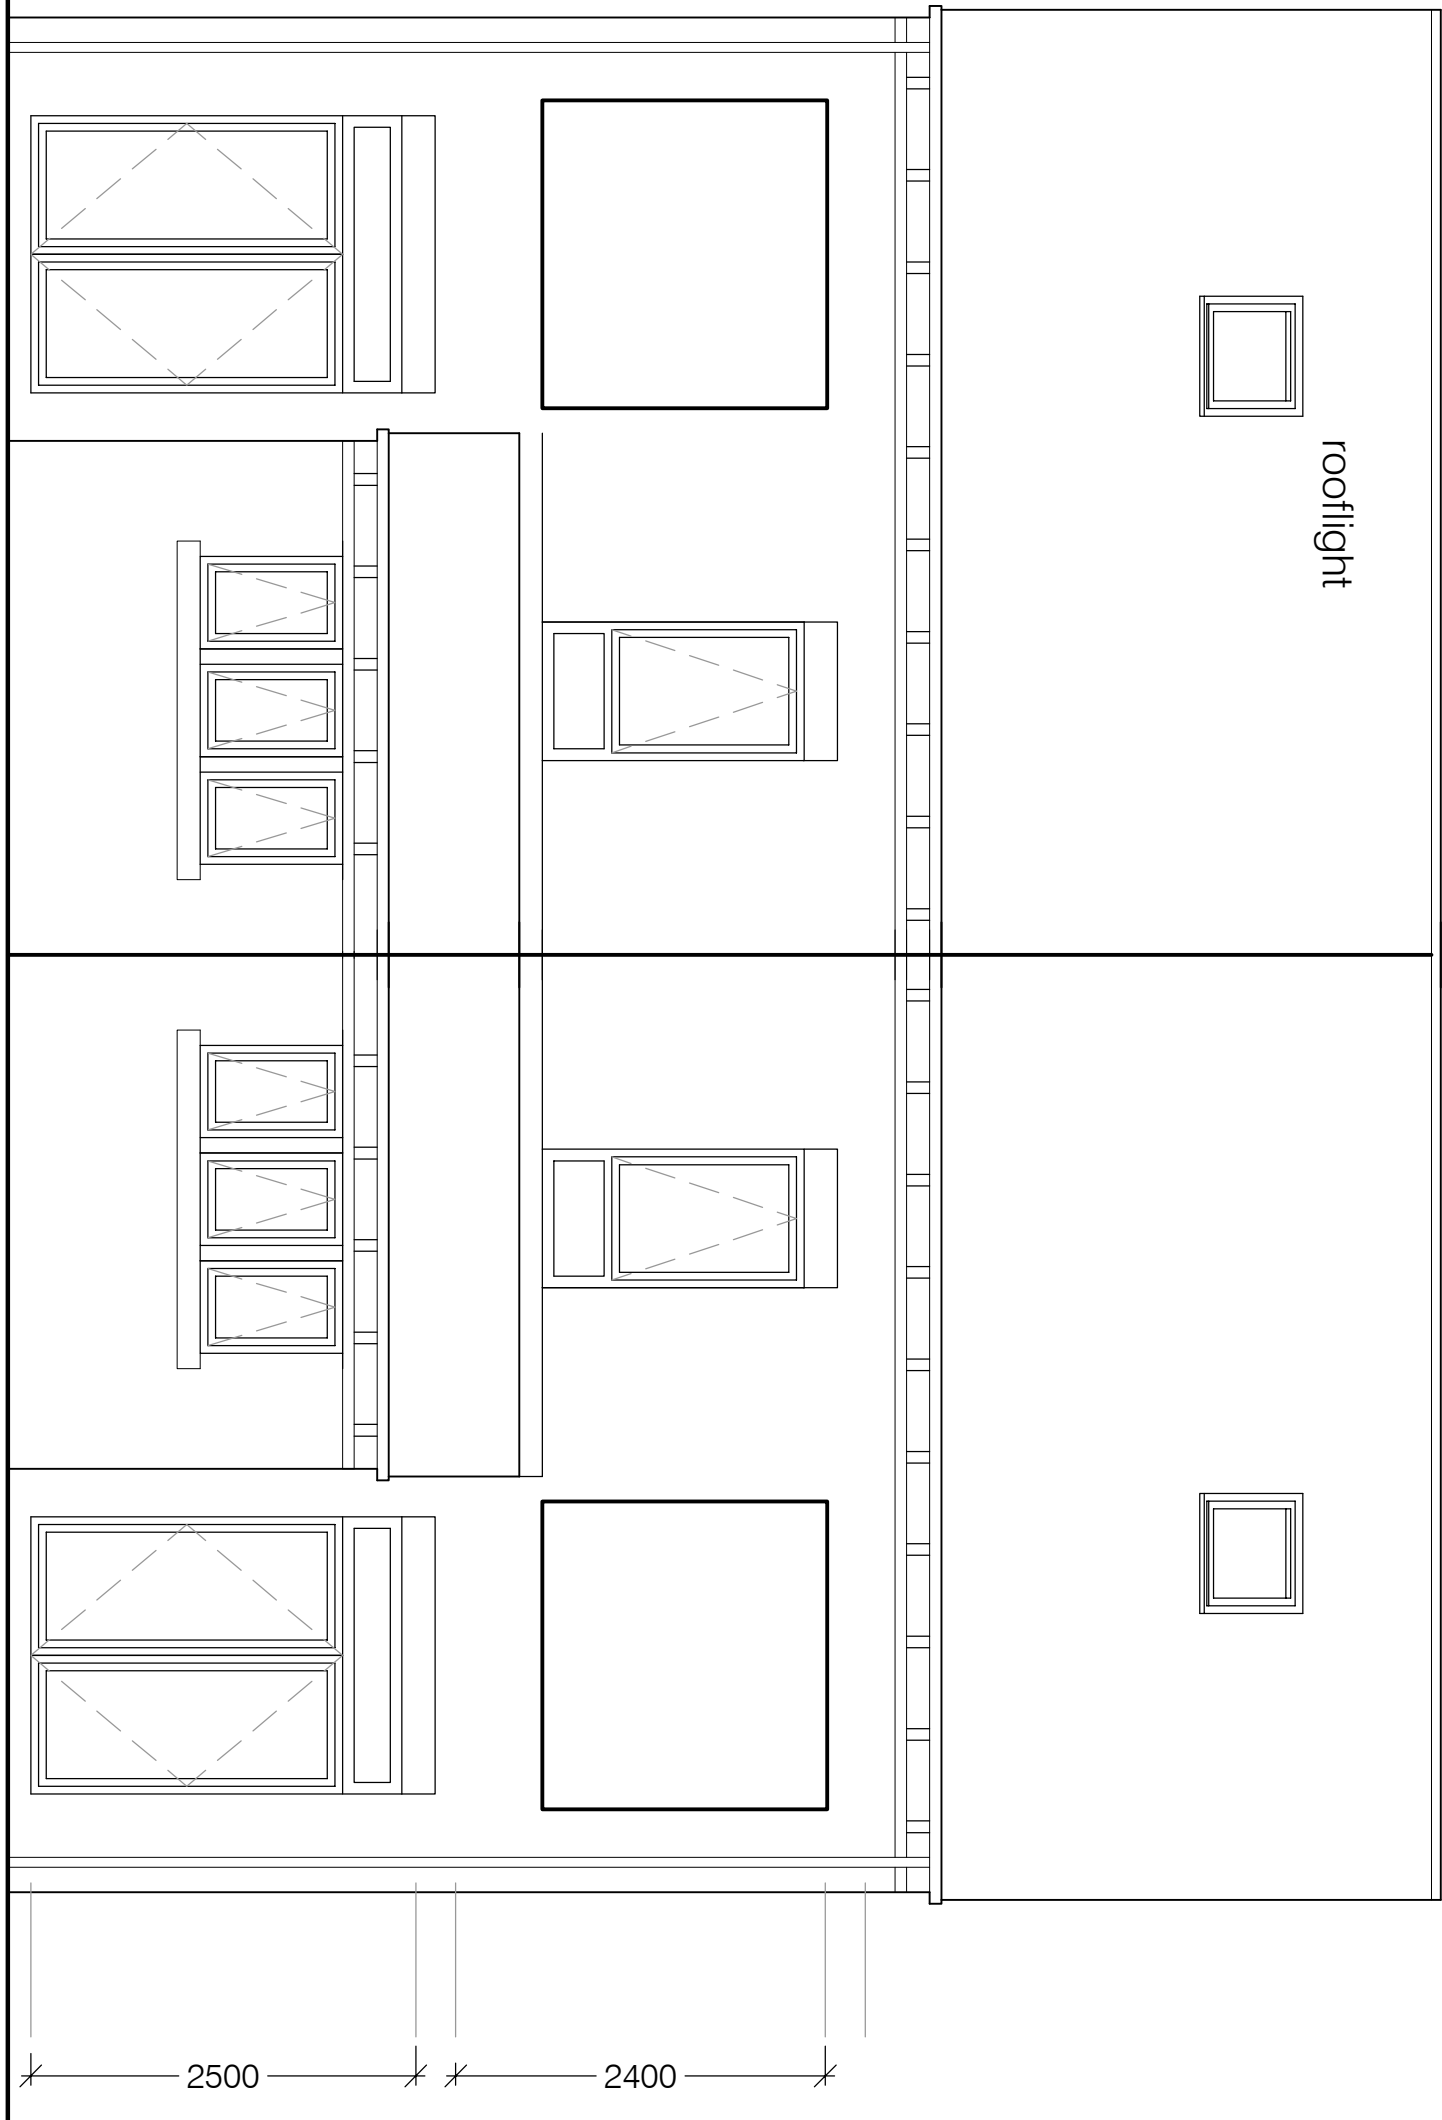

Rear Elevation

Plot 14A

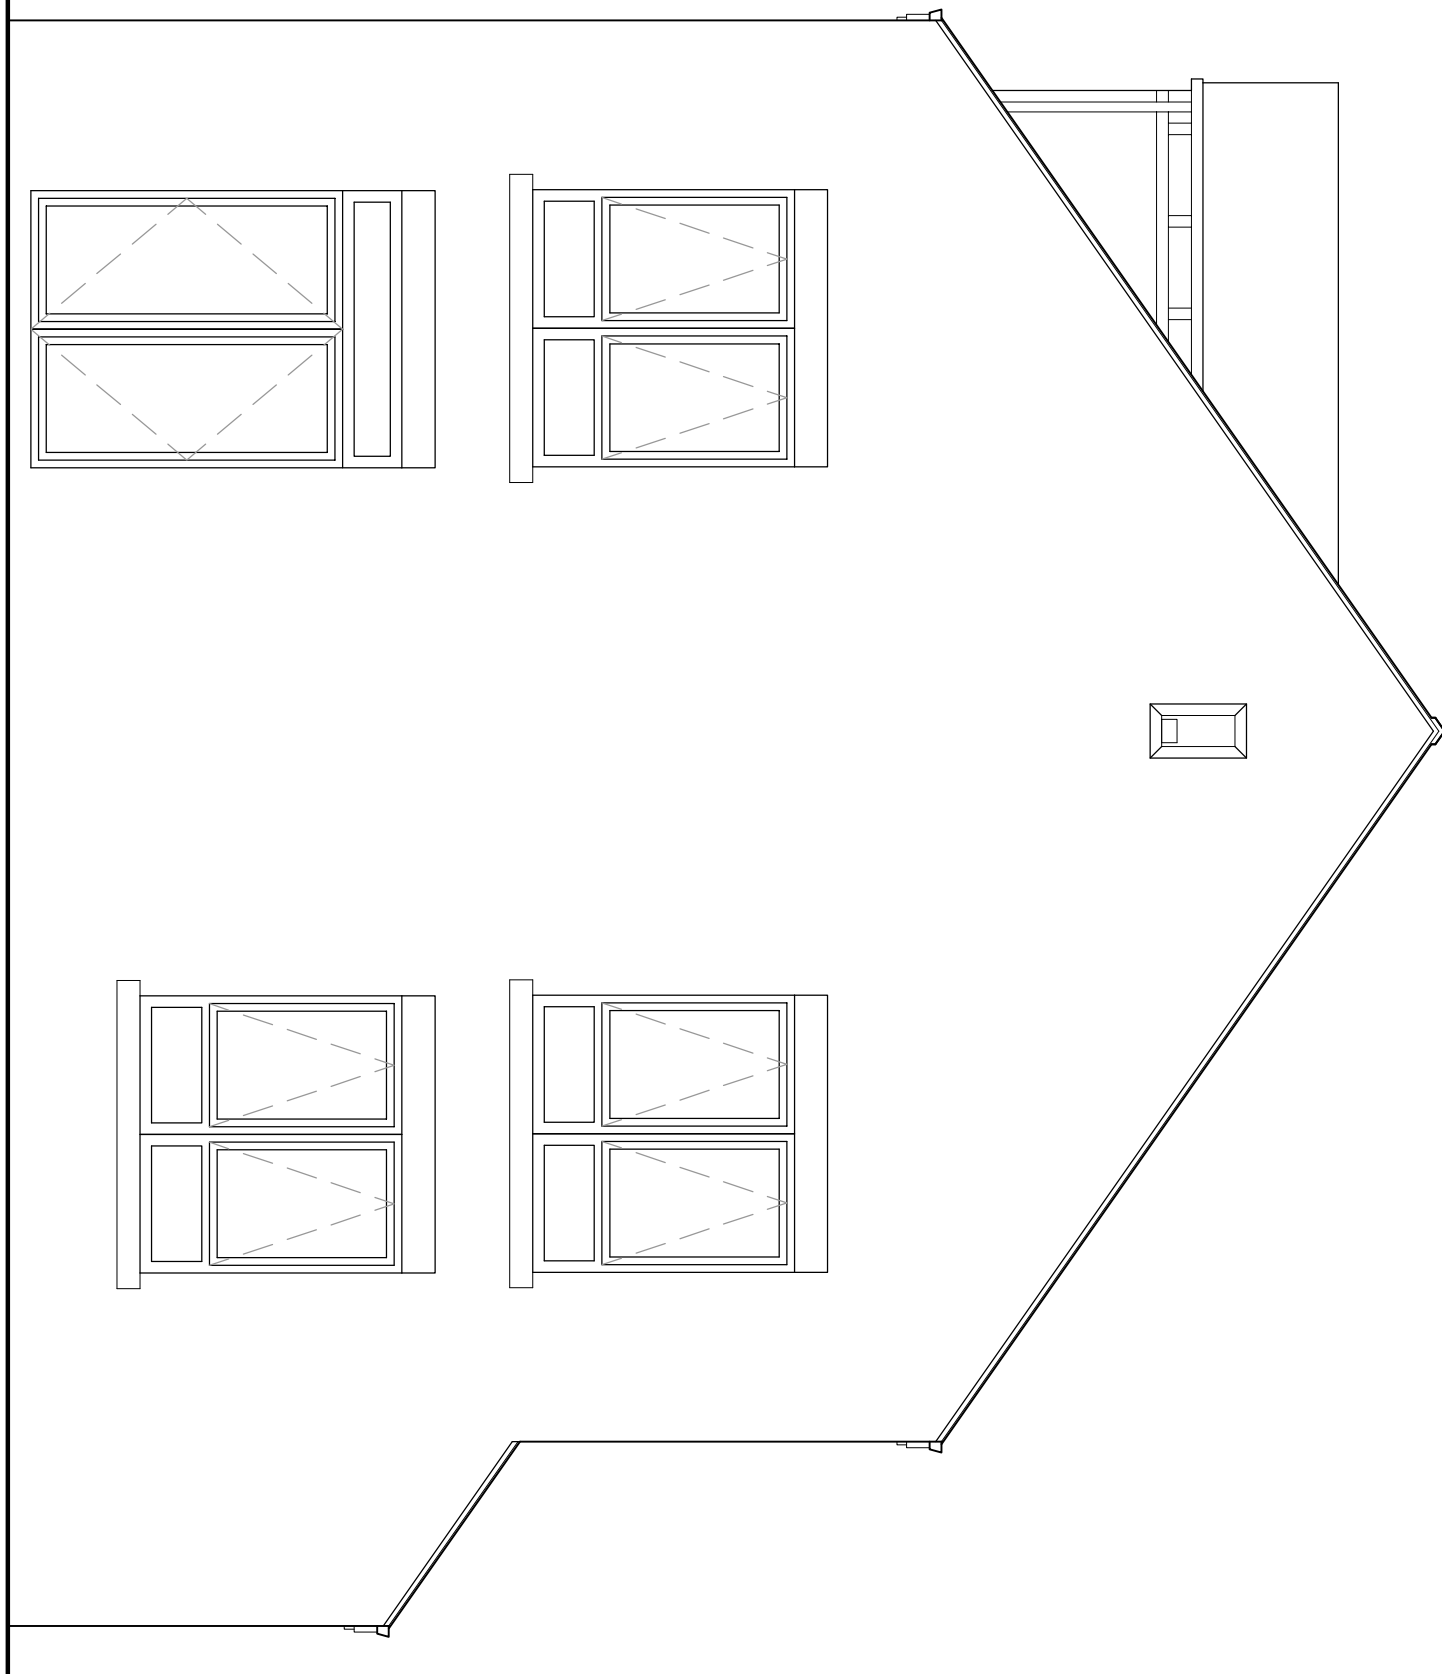

Side Elevation

Plot 14B