


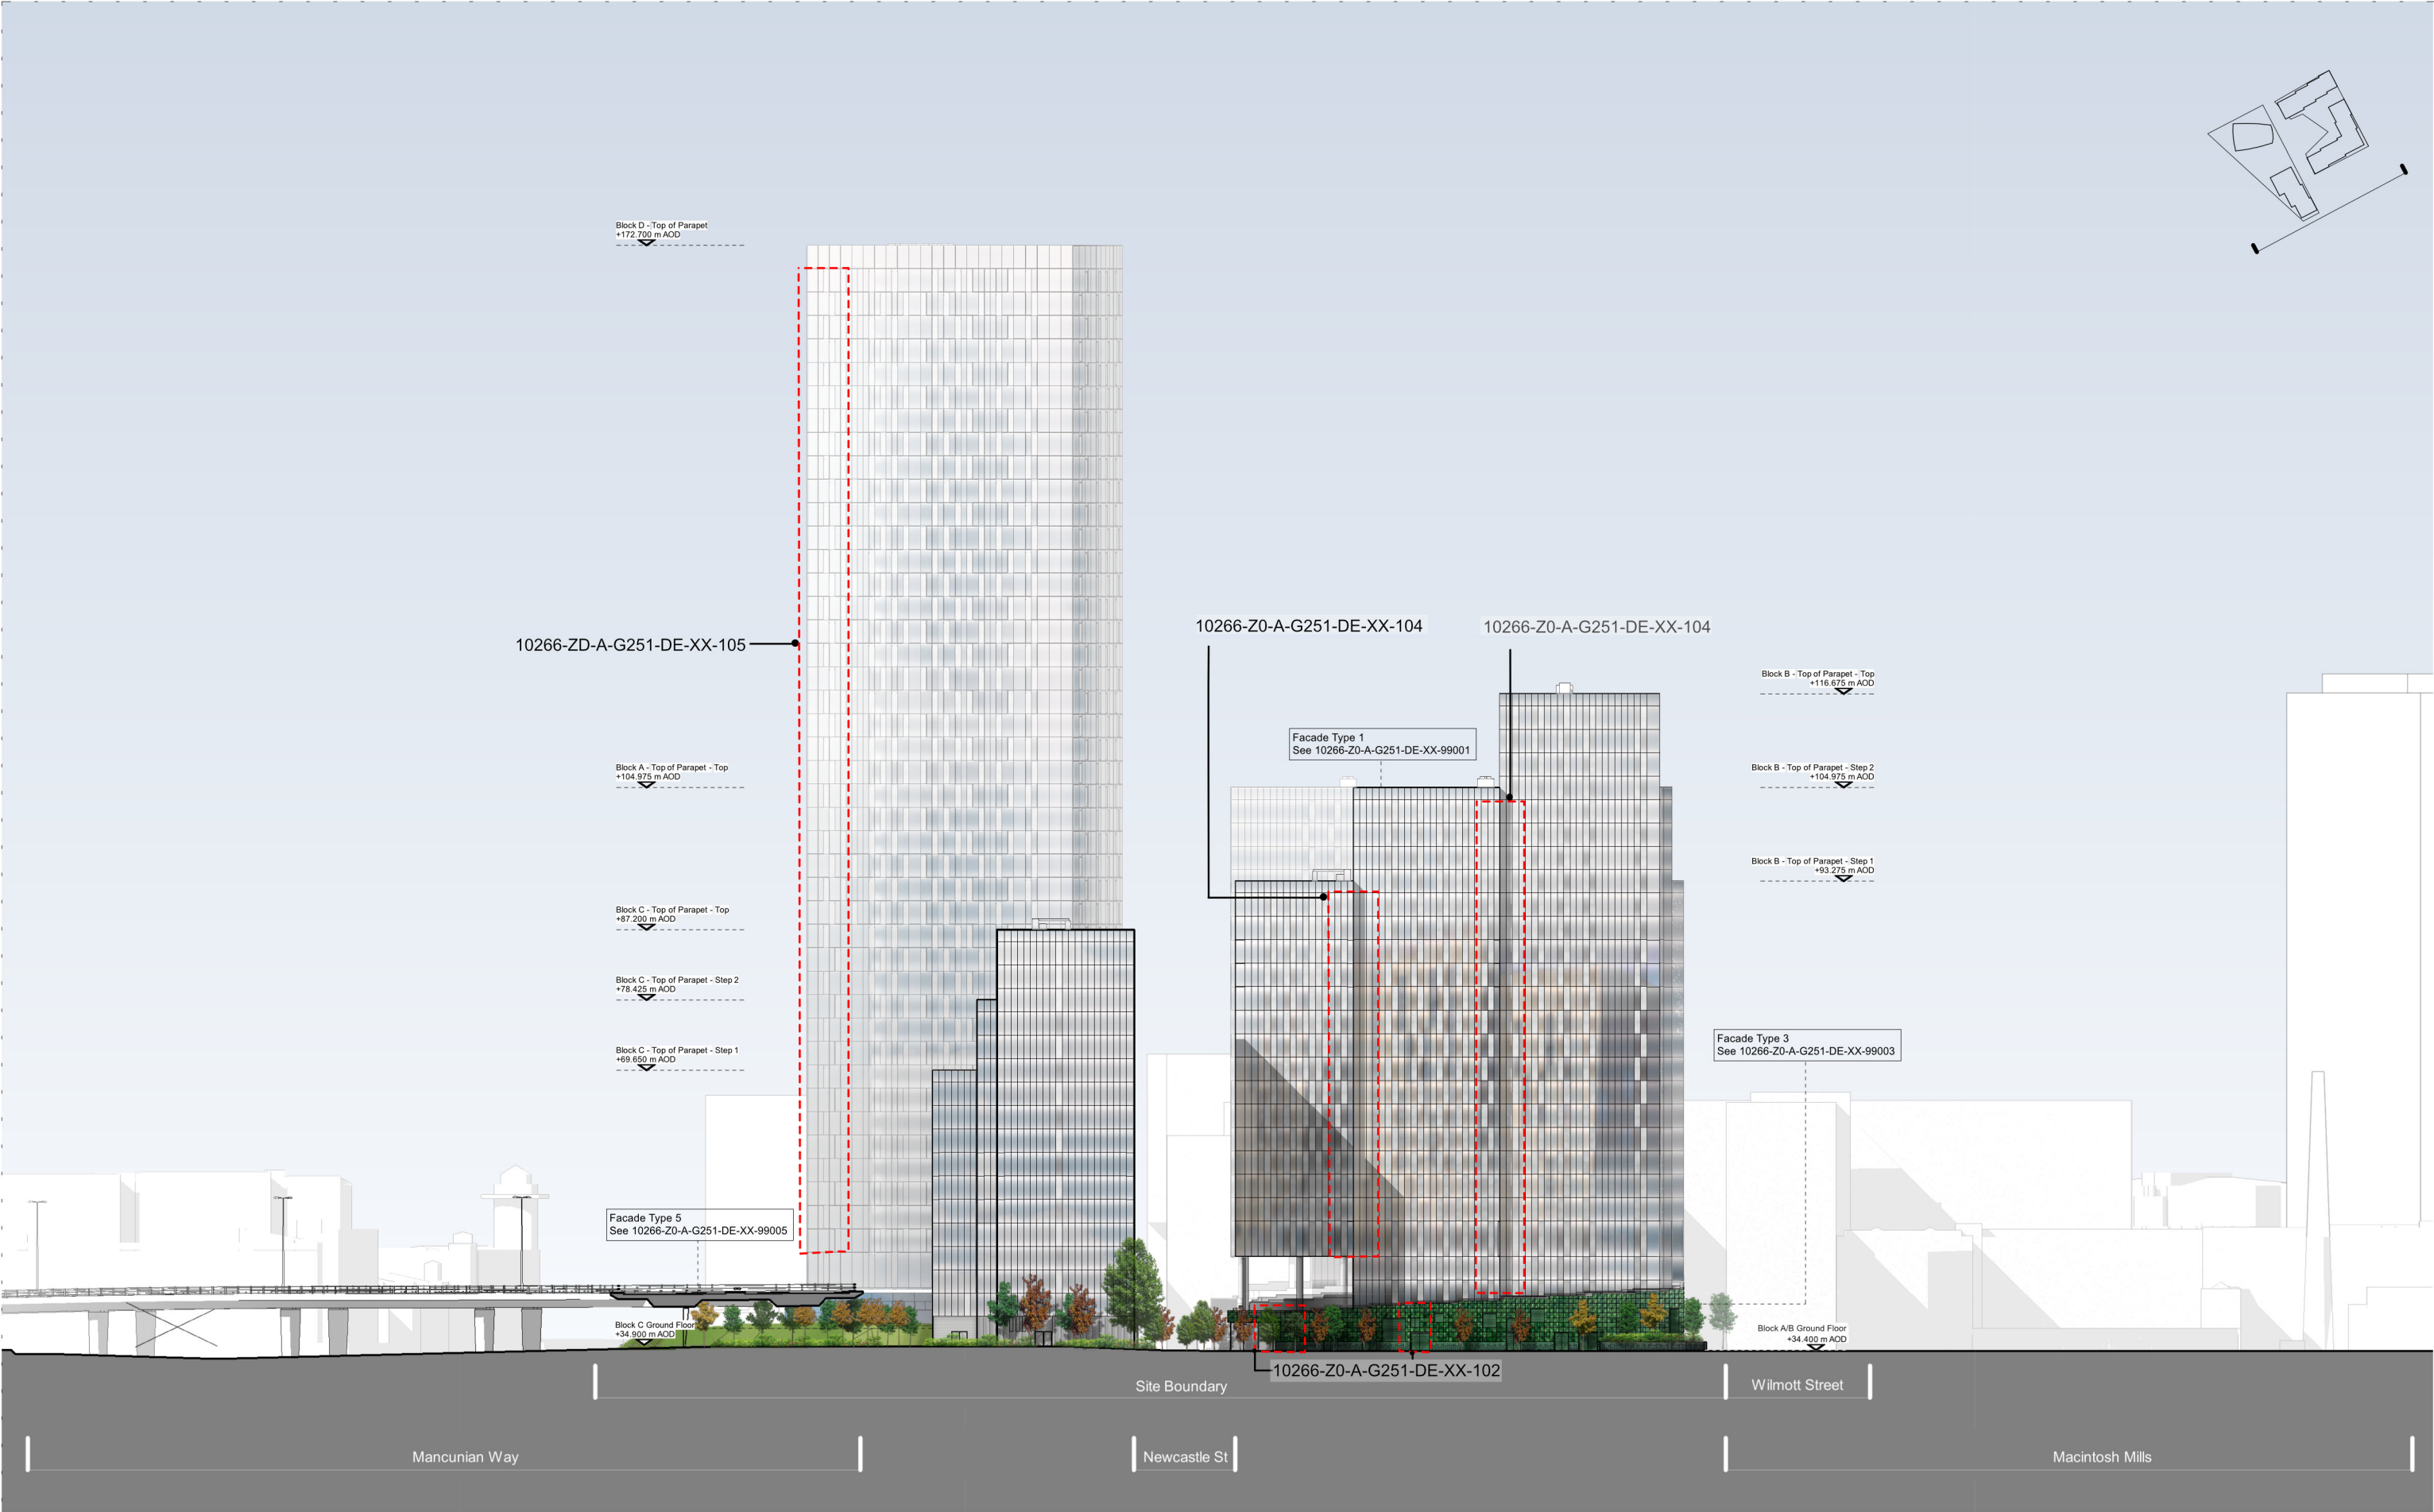

	10266	10266-Z0-A-G100-EL-ES-99002		simpsonhaugh Manchester +44 (0)161 835 2345 London +44 (0)20 7549 4000
	PLANNING	March 2022		
	South Elevation - Indicative VMU Location	10266	1:750@ A3	