




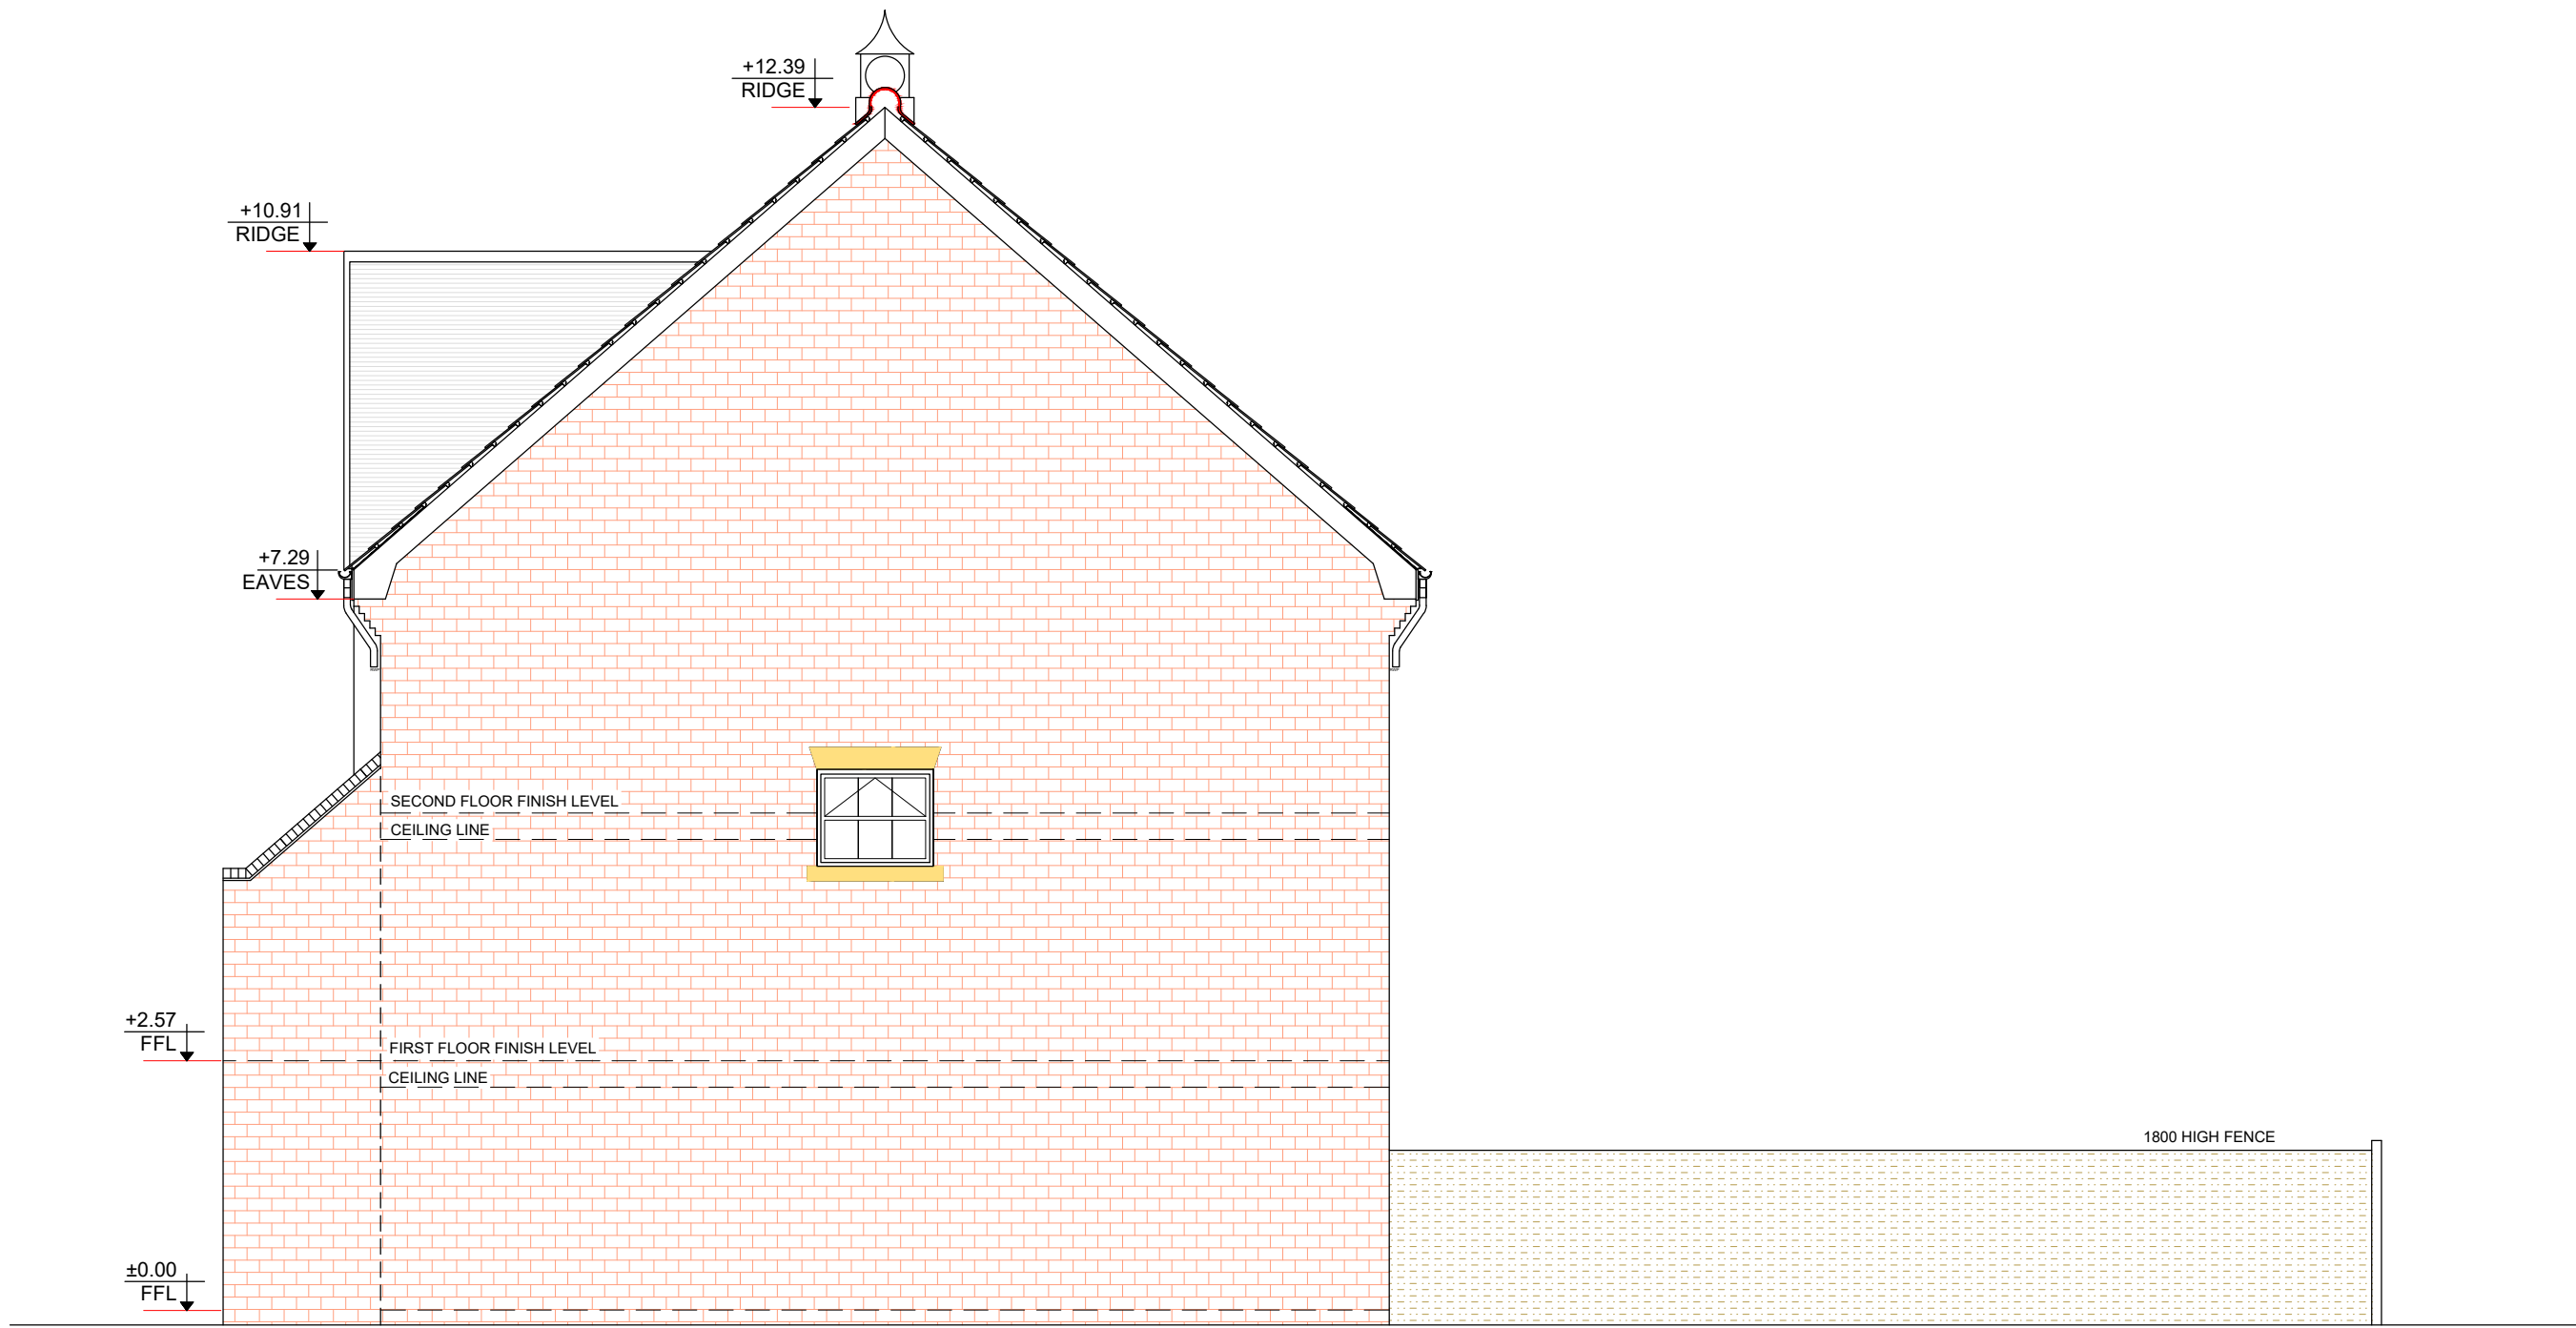


EXISTING SIDE ELEVATION
SCALE 1:100
(VIEW FROM PROPERTY No. 10.)

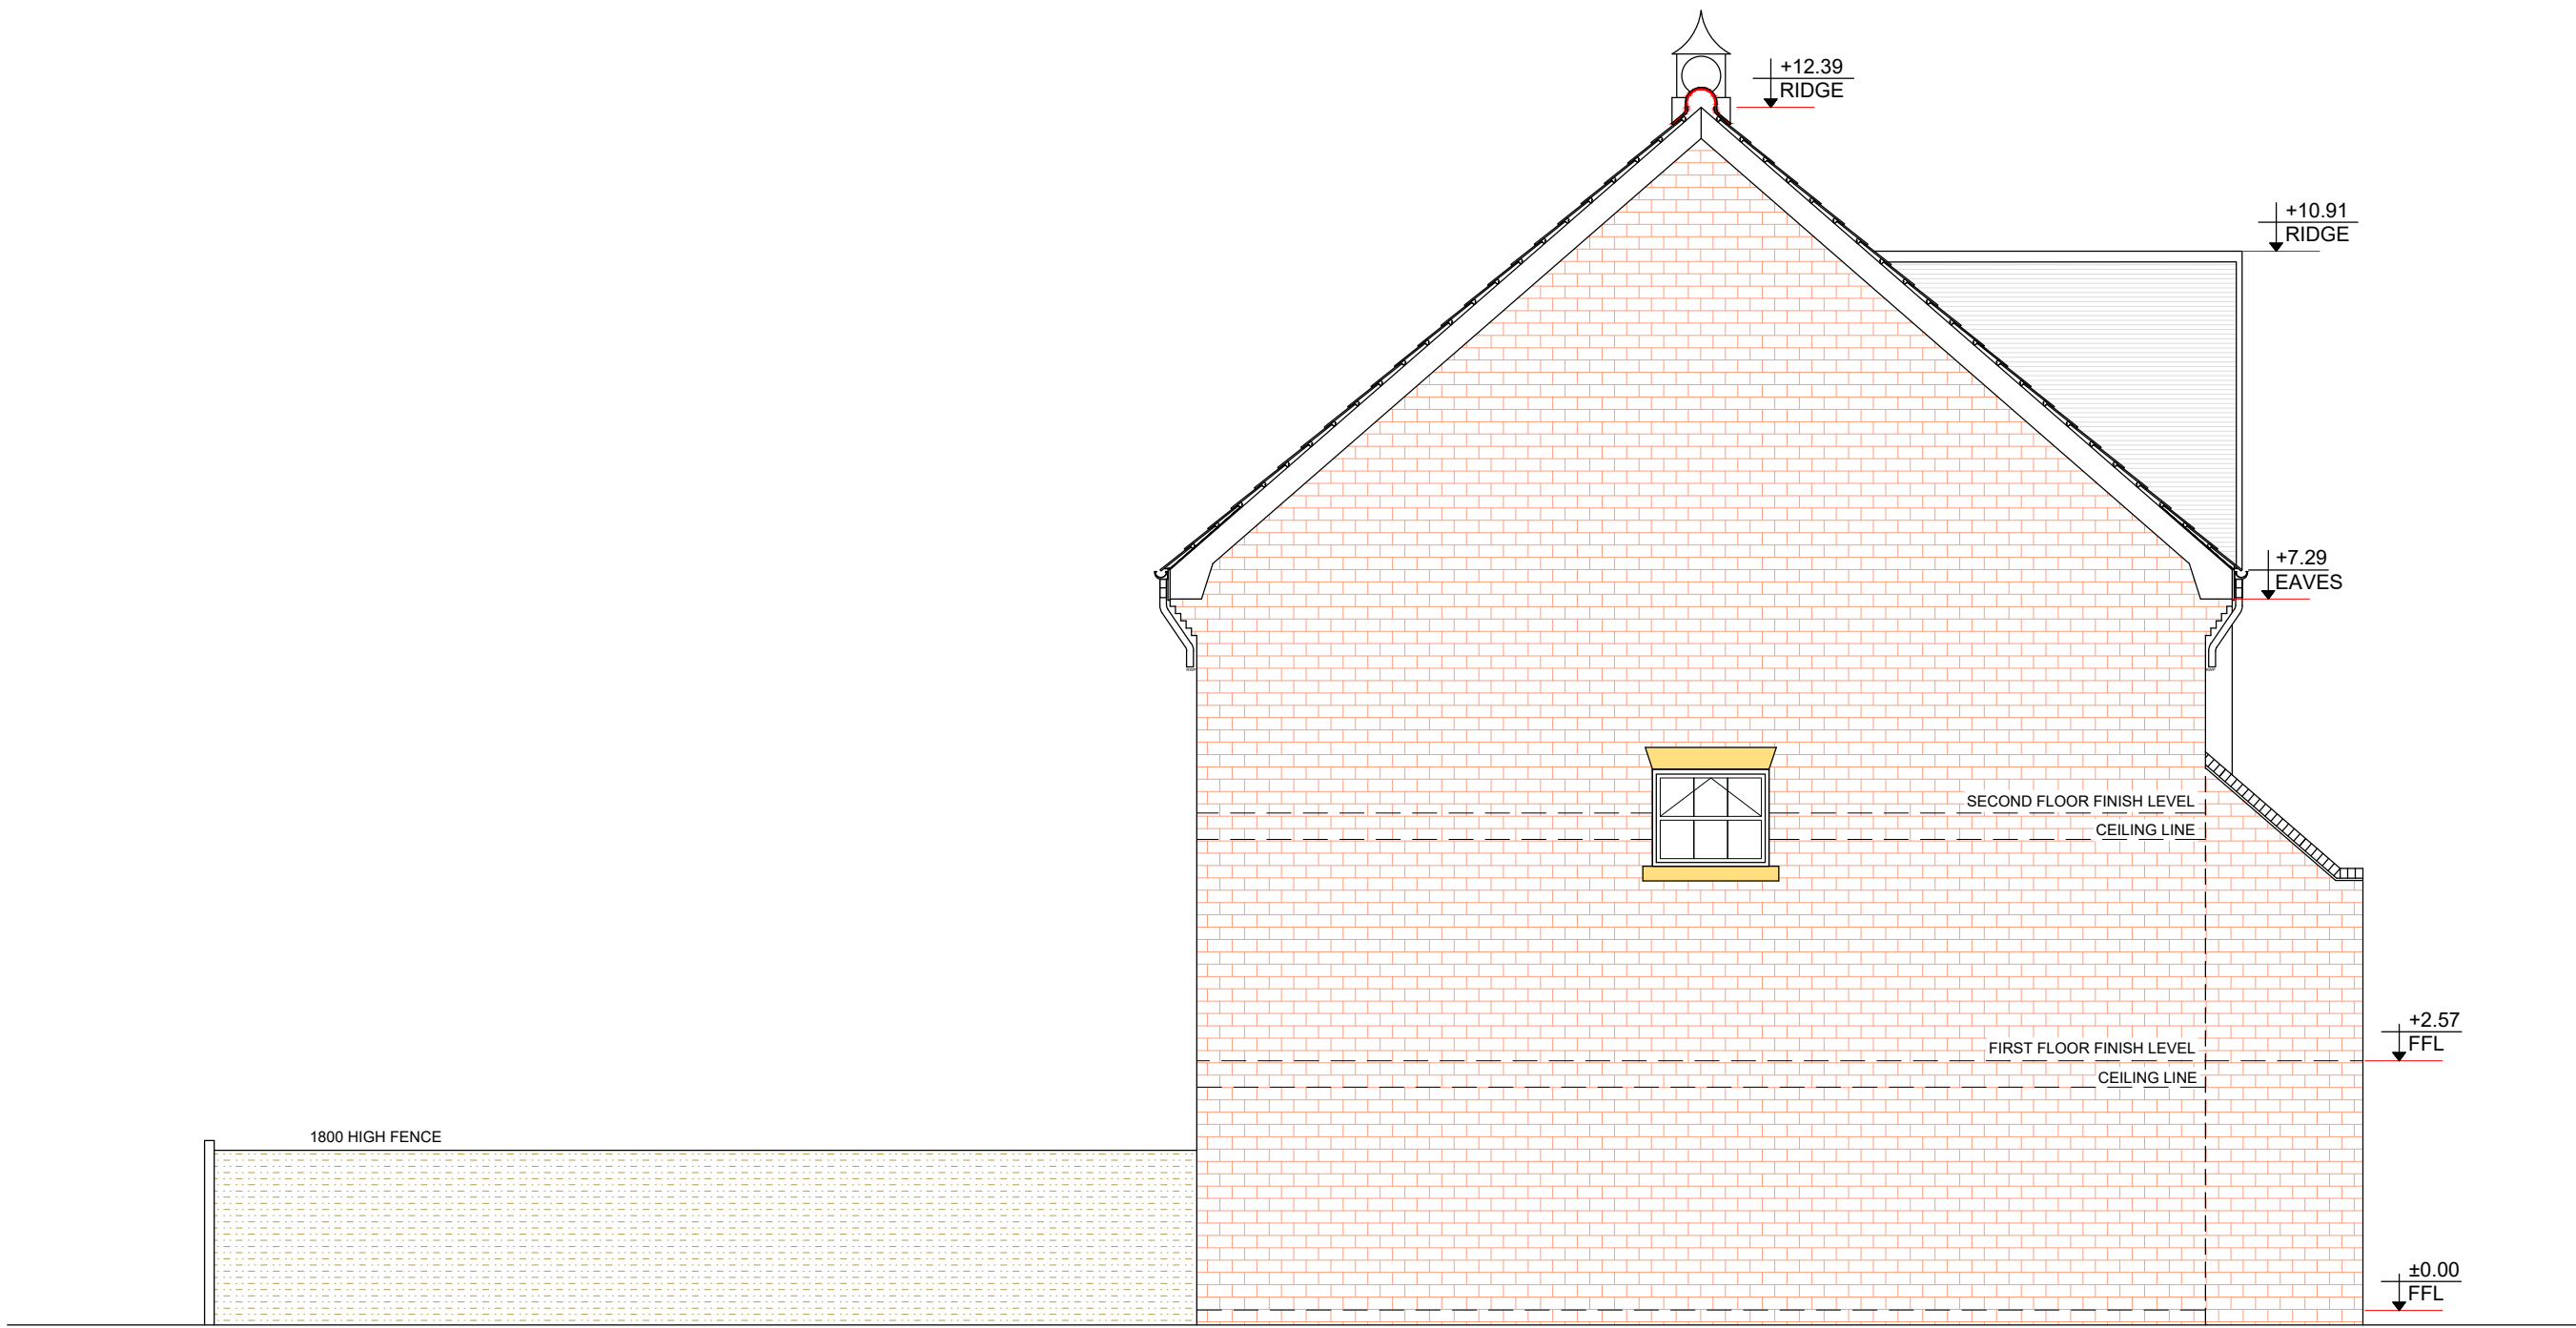

EXISTING SIDE ELEVATION
SCALE 1:100
(VIEW FROM PROPERTY No. 14.)

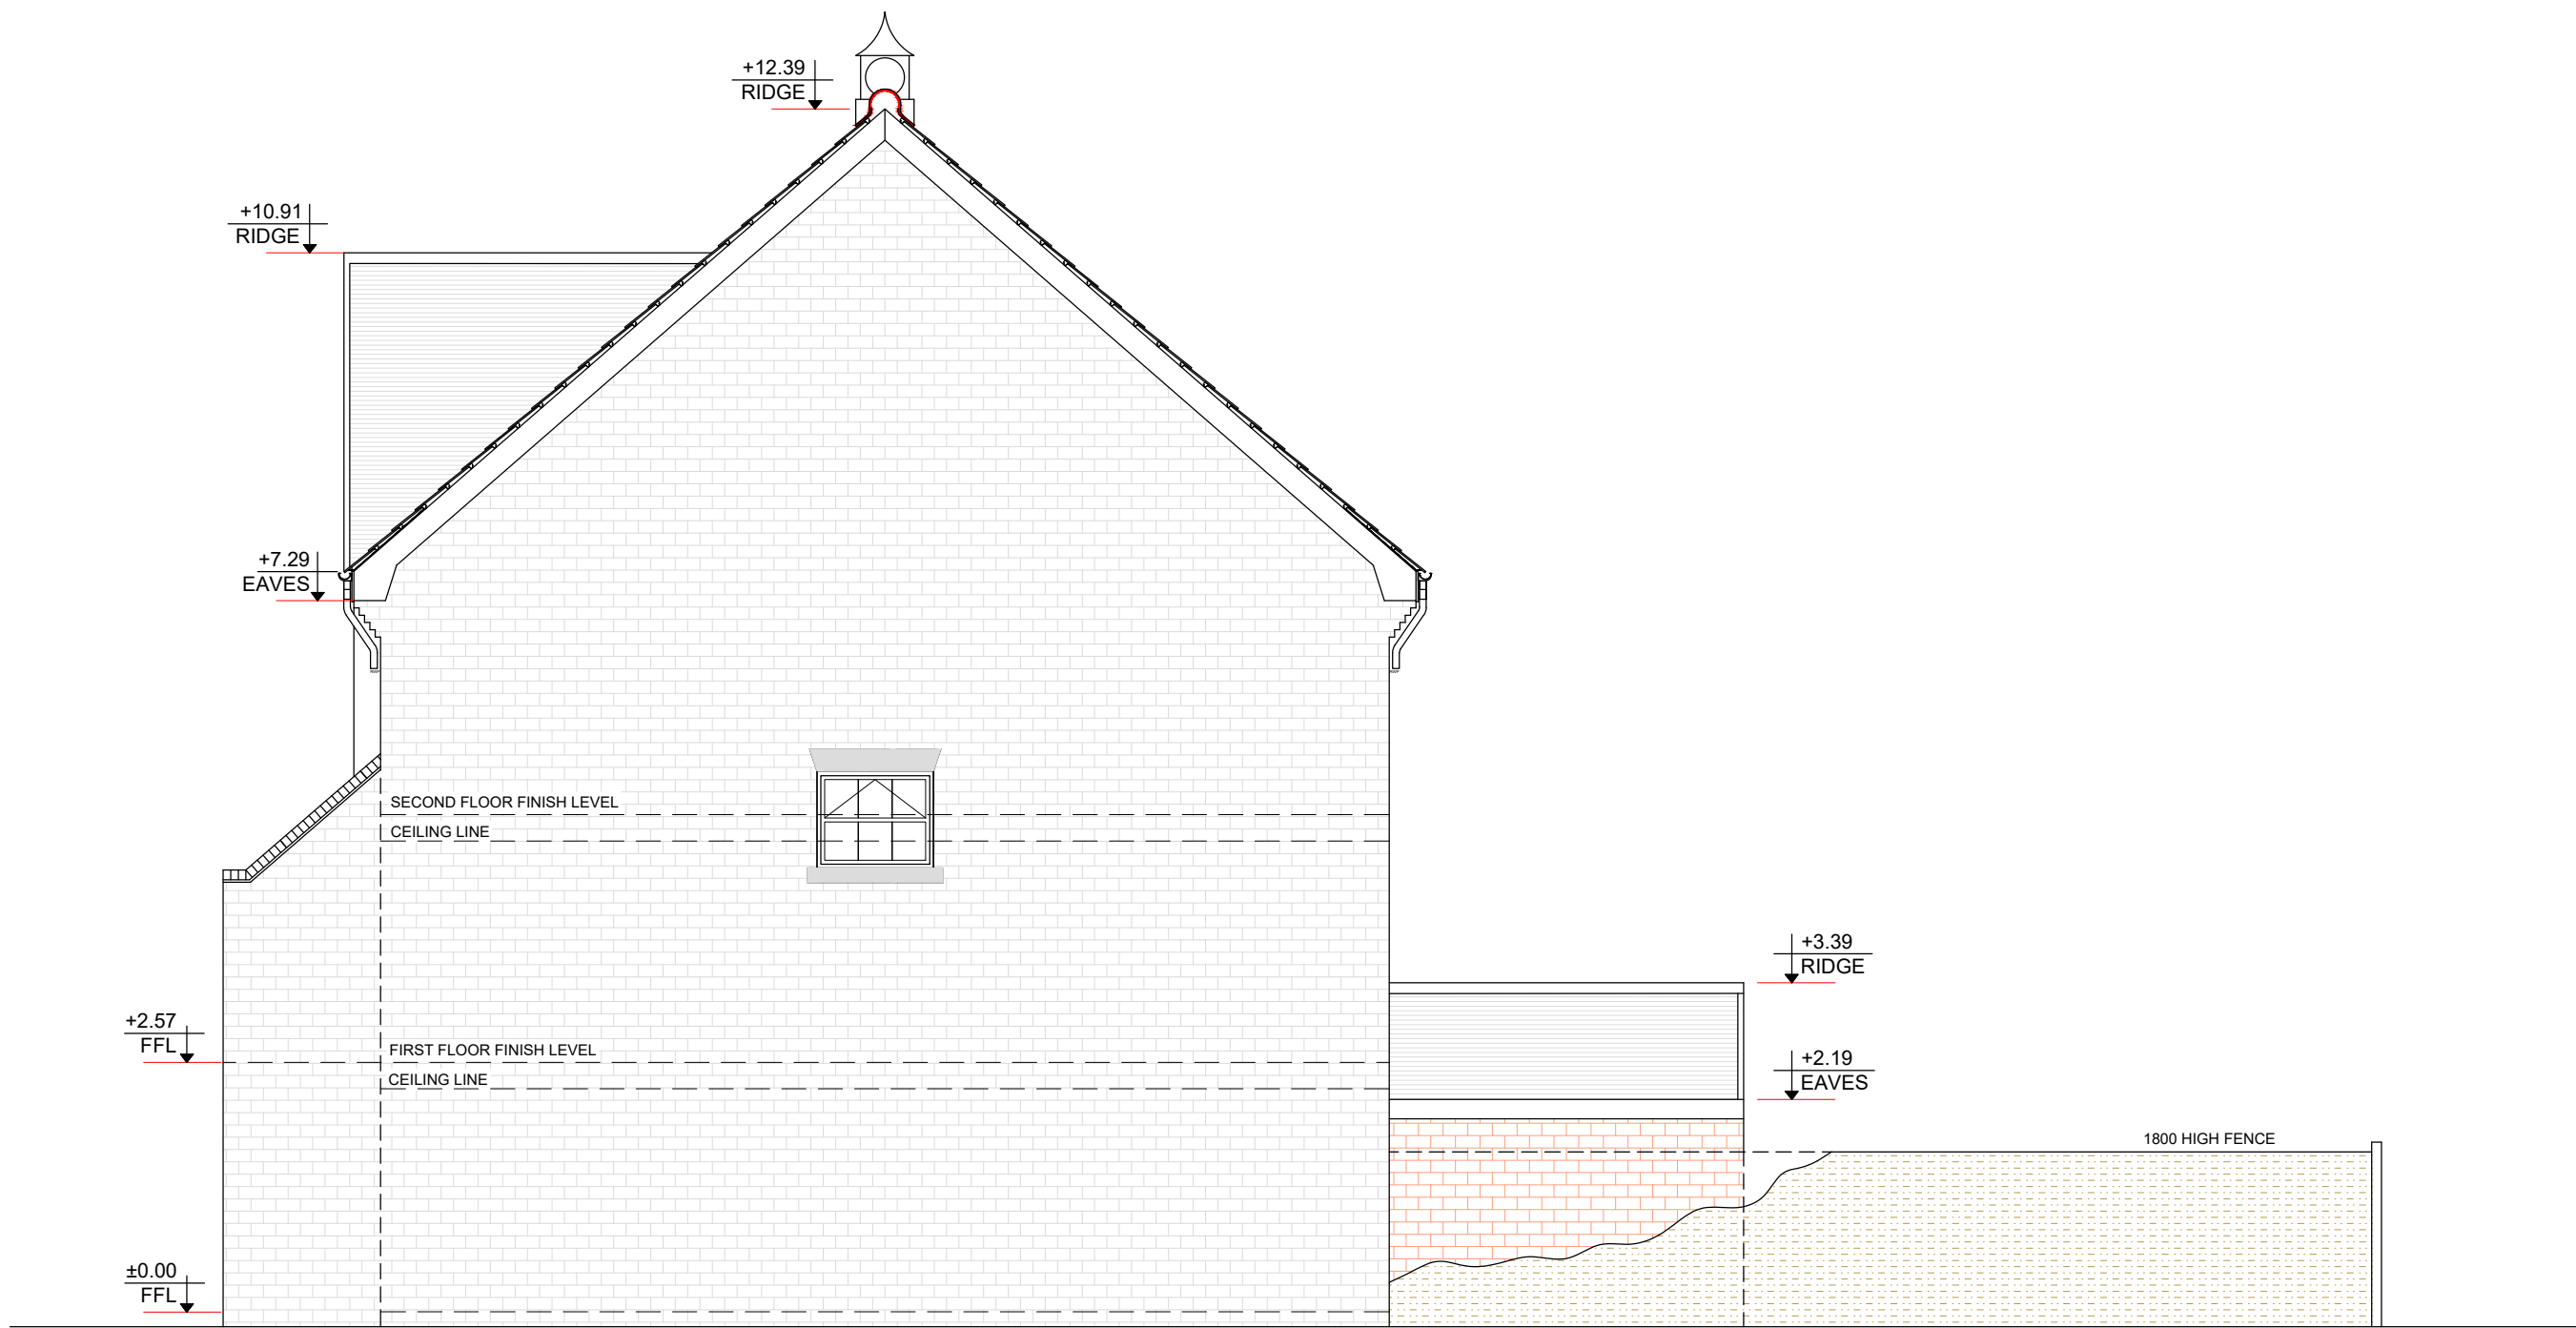


PROPOSED SIDE ELEVATION
SCALE 1:100
(VIEW FROM PROPERTY No. 10.)

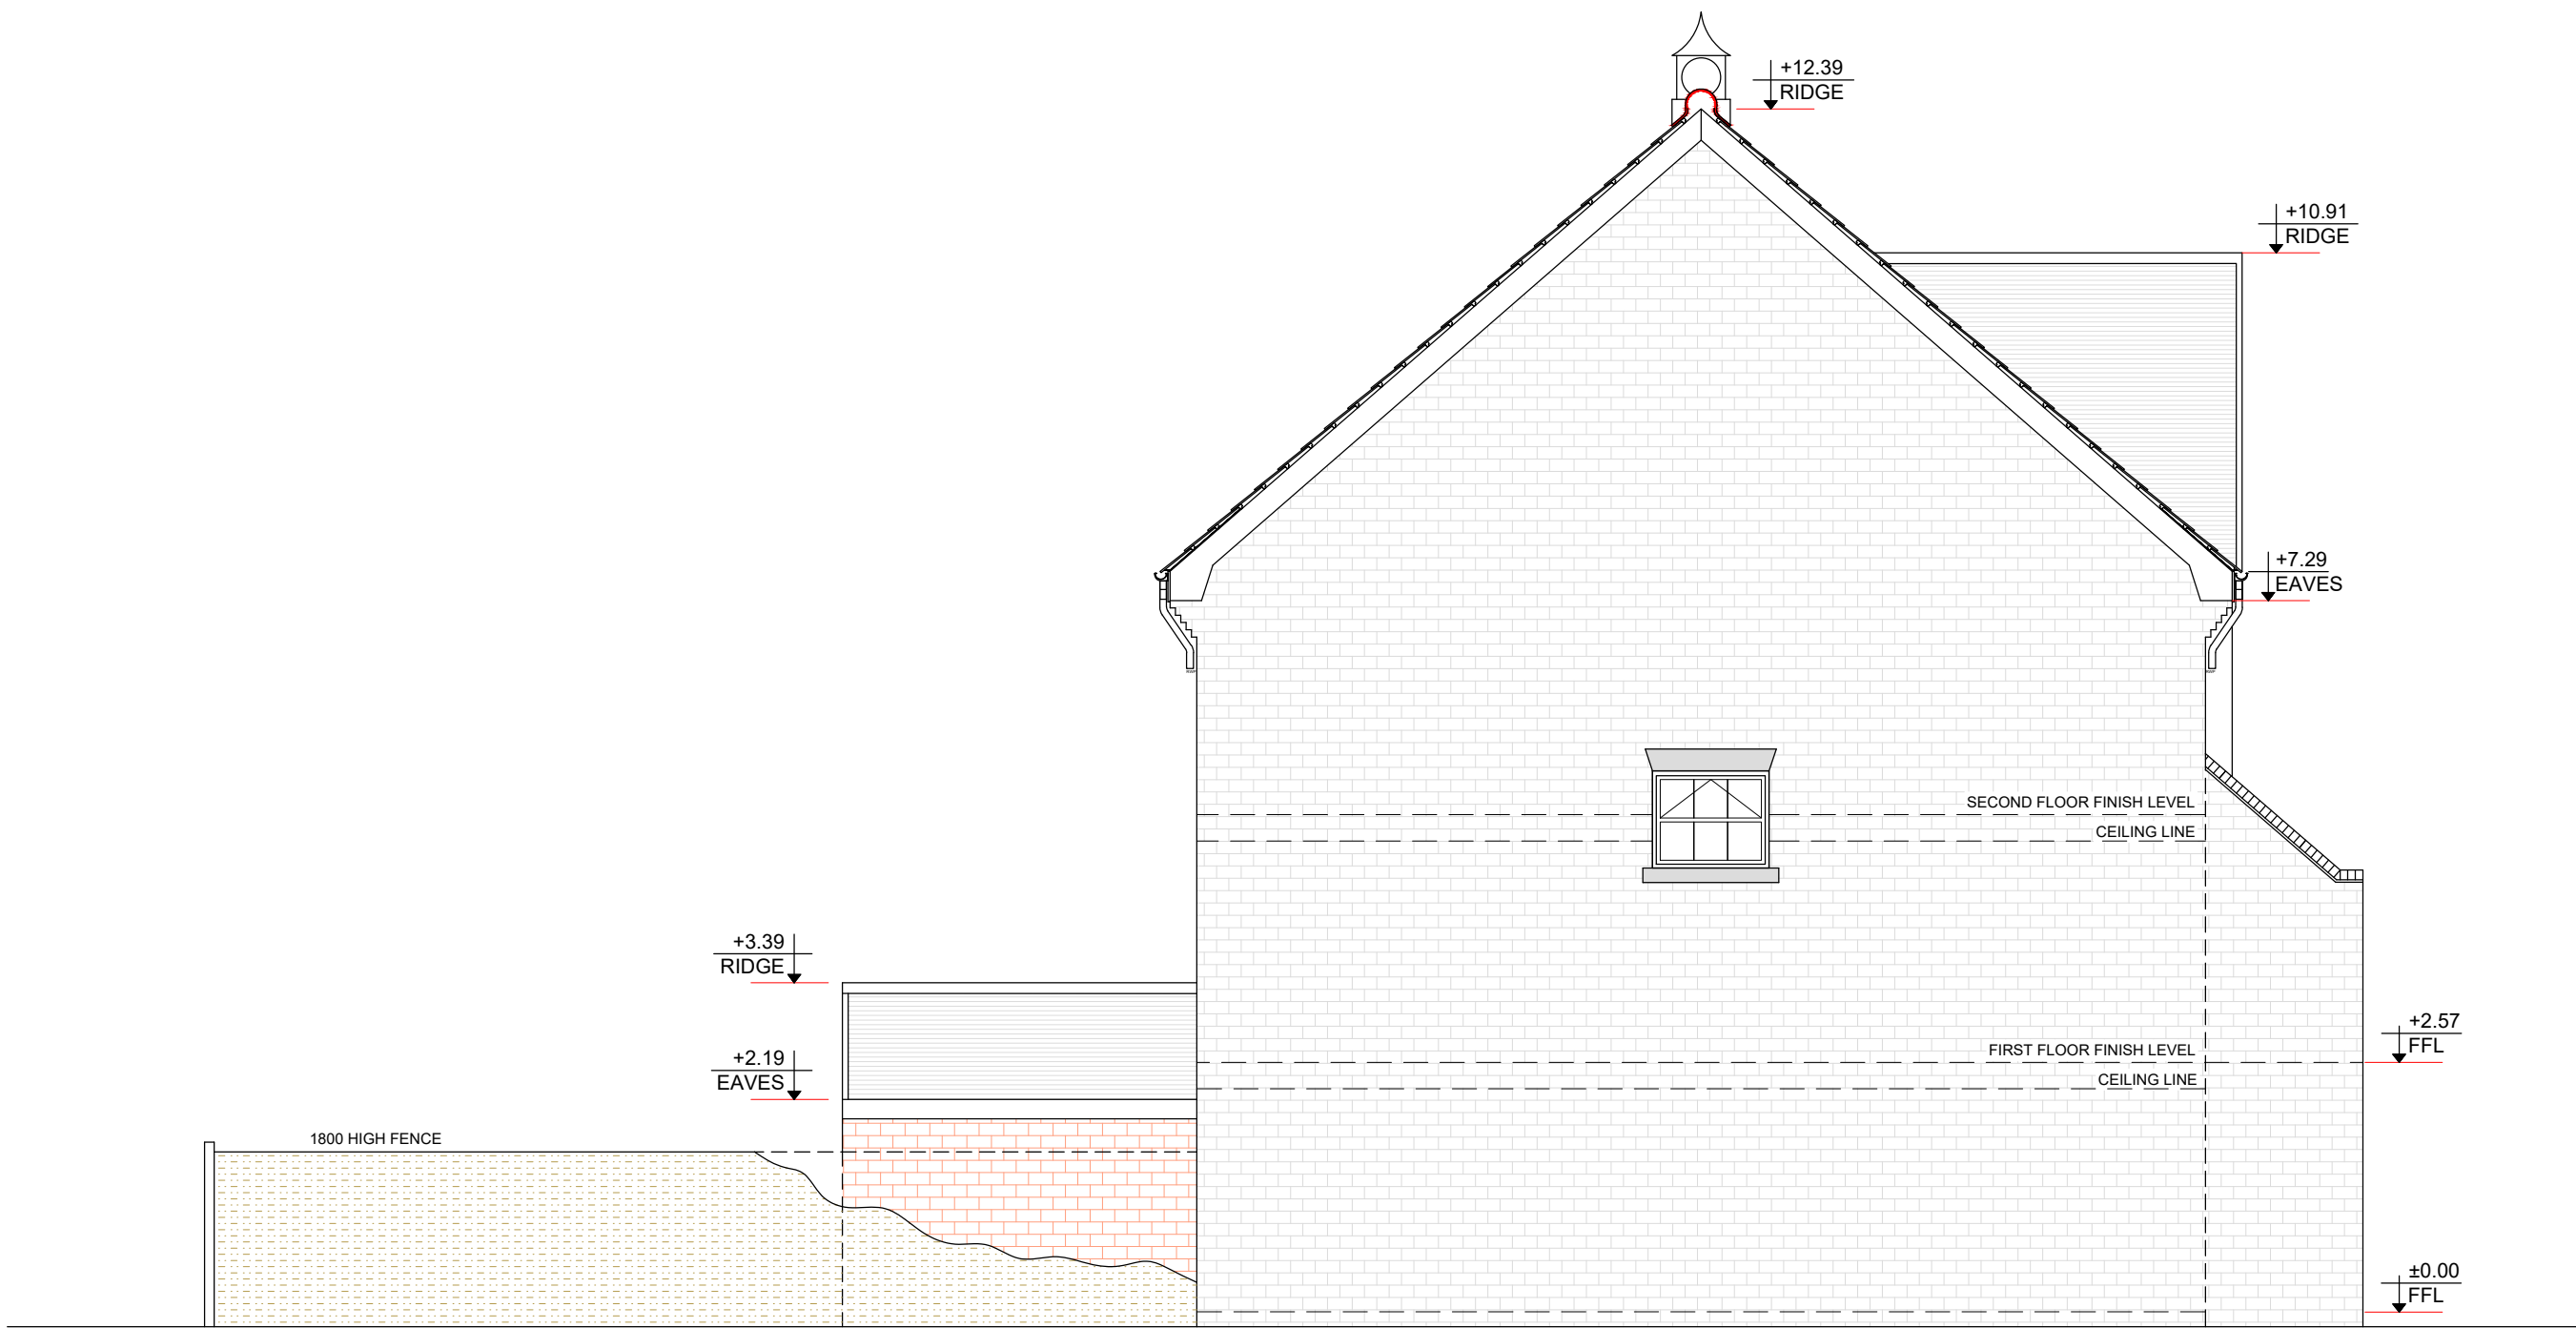

PROPOSED SIDE ELEVATION
SCALE 1:100
(VIEW FROM PROPERTY No. 14.)

SCALE BAR 1:100

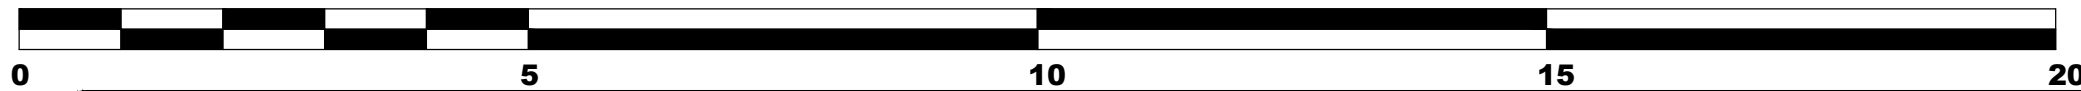

- General Notes :
1. All dimensions should be site checked on site prior to construction.
 2. Do not scale from this drawing.
 3. Any drawing errors or discrepancies should be brought to the attention of Structural Engineer at the address shown.
 4. All dimensions are in millimetres and levels in metres.

Purpose of Issue :

**PLANNING
PERMISSION
ISSUE**

- HEALTH & SAFETY :
1. Demolition & Temporary Supports and Stability.
 2. Buried Services.
 3. Heavy steel and blocks.

REFERENCE DRAWINGS

00219/21/A-001 - Plans.
00219/21/A-002 - Elevations
00219/21/A-003 - Section & Specs
00219/21/A-004 - Block Plans

Project :
12 HOLDEN AVENUE
MANCHESTER M16 8TA
SINGLE STOREY REAR EXTENSION

Title :
SIDE ELEVATION

Scale : @ A2
1:100

Date :
FEB 22

Drawing No :
00219/21/A-005

Rev :
p2