


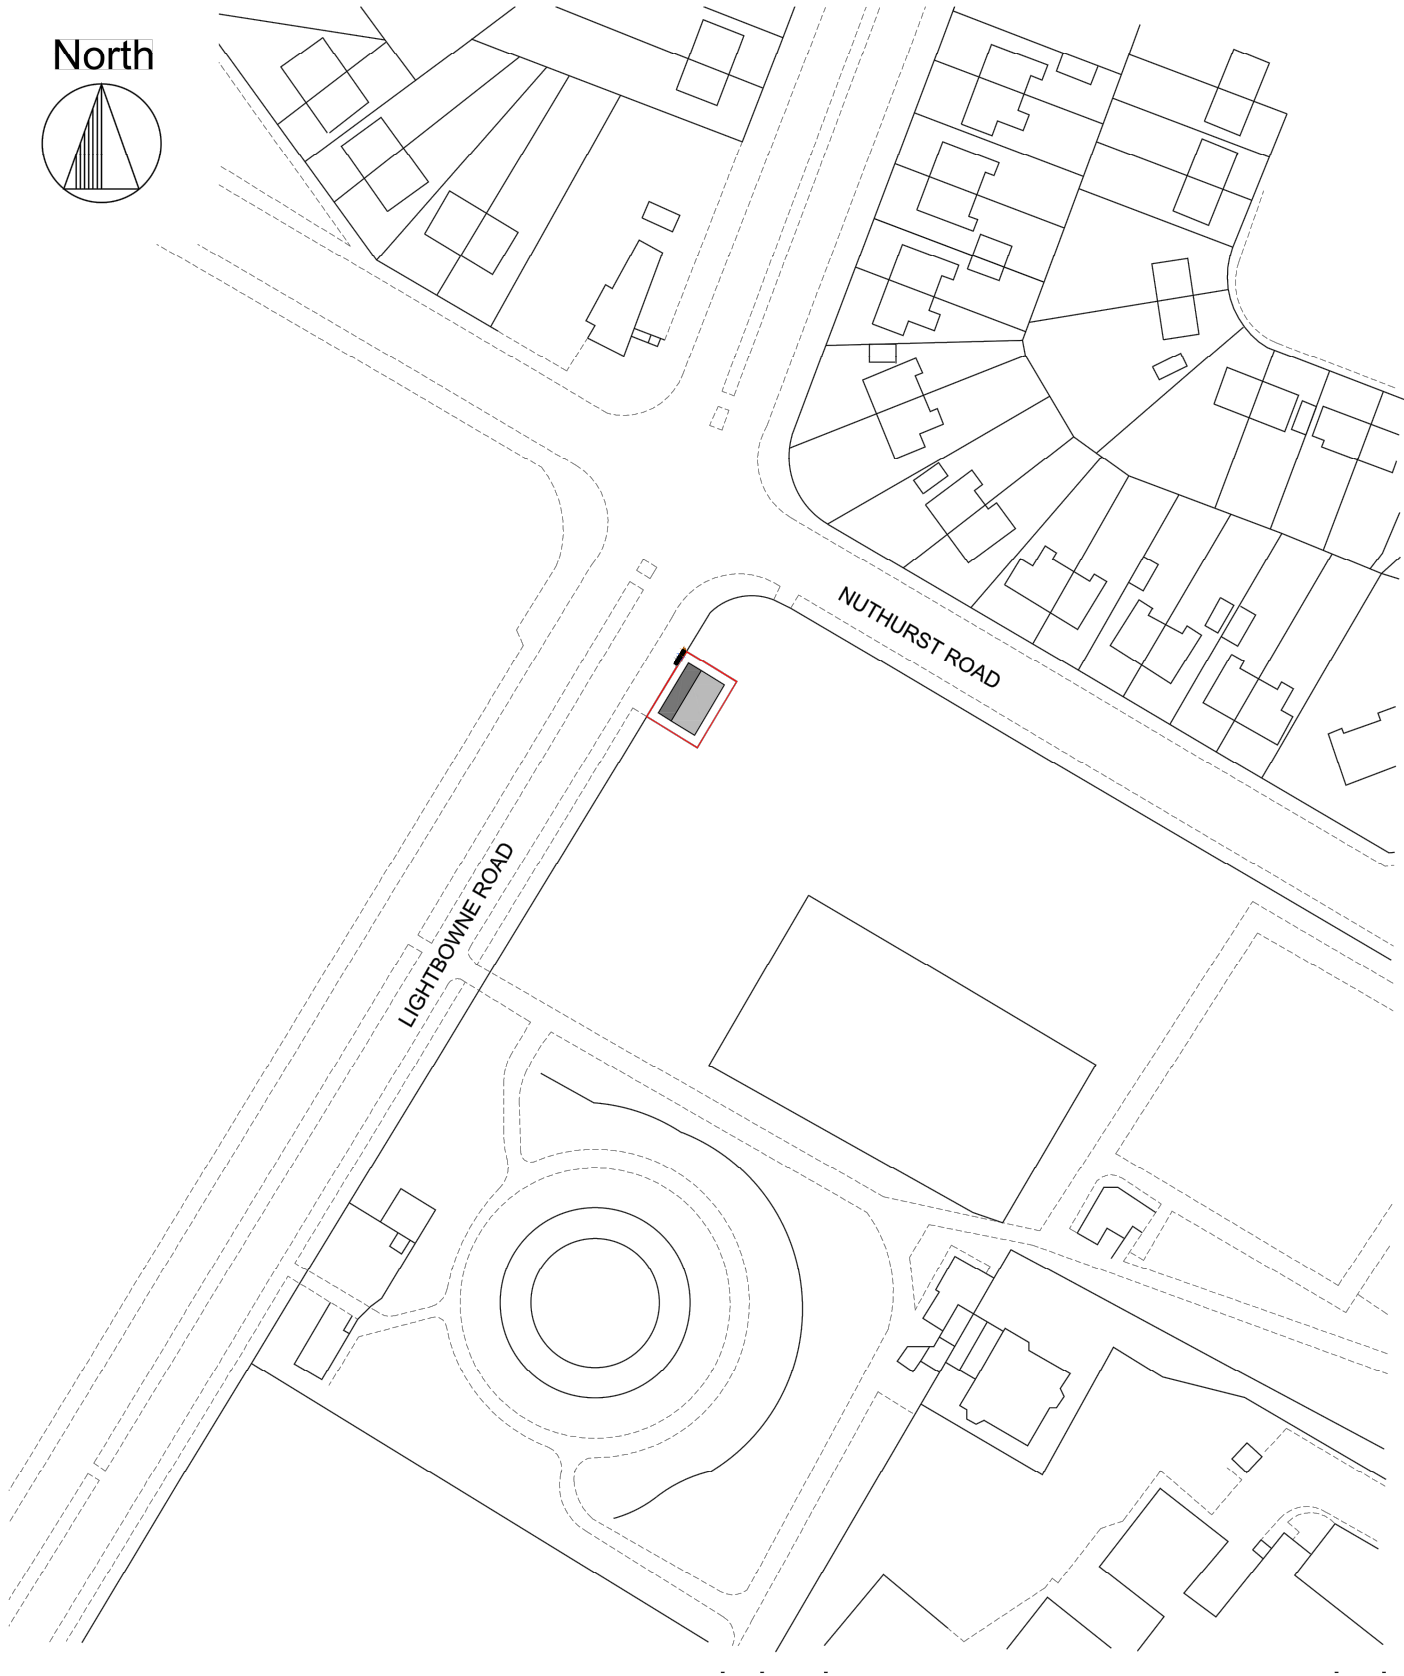

Notes:

NOTES

REV:	DESCRIPTION:	BY:	DATE:



ARCH DESIGNS

Arch Designs

Don't just dream it,
let us design it!

www.archdesigns.co.uk

CLIENT:

Mr LEE PLATT
LIGHTBOWNE ROAD,, MOSTON,
MANCHESTER,
M40 0DF

ARCHITECT:

MR REUBEN RAMELIZE
ARCH DESIGNS, WILSONS PARK C/O MAS
MONSALL ROAD
MANCHESTER M40 8WN

DRAWN:

RR

CHECKED:

checked

DATE:

APRIL 2022

REVISION:

PROJECT

NAME:

PROPOSED OFFICES

DRAWING

TITLE:

LOCATION PLAN

SCALE:

1:1250

SHEET SIZE:

A3

SHEET NO:

05

PROJECT NO:

2022/00

STATUS:

FOR BUILDING REGS

DRAWING NO:

A3/05