



DRAWING IN PROGRESS - UNAPPROVED FOR CHECKING PURPOSES ONLY - NOT TO BE USED FOR MANUFACTURING OR INSTALLATION

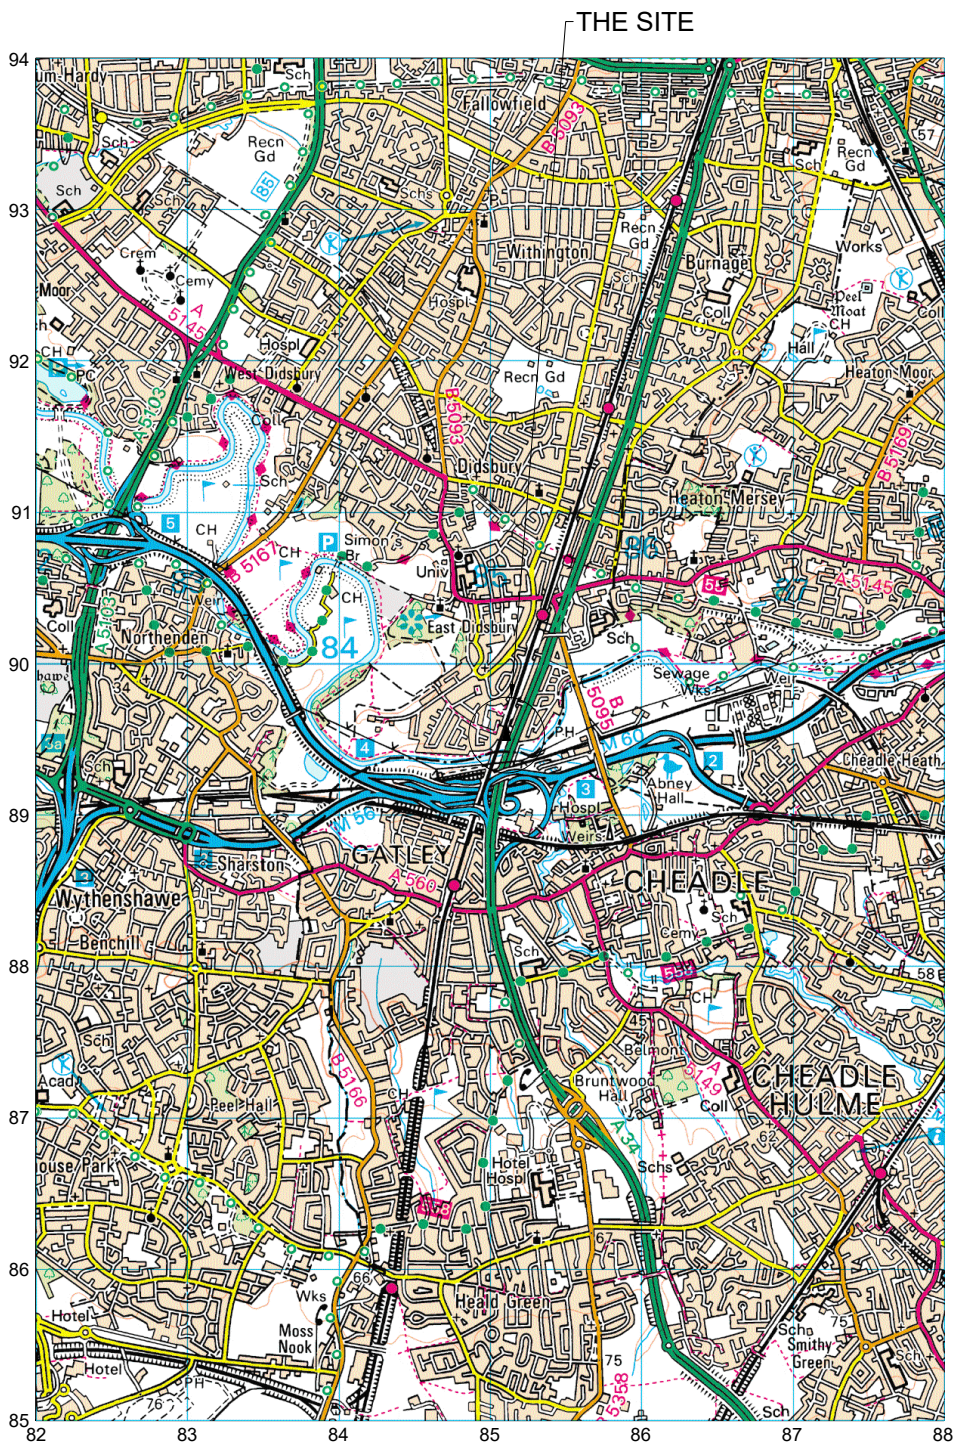

LOCATION PLAN
SCALE 1:50,000

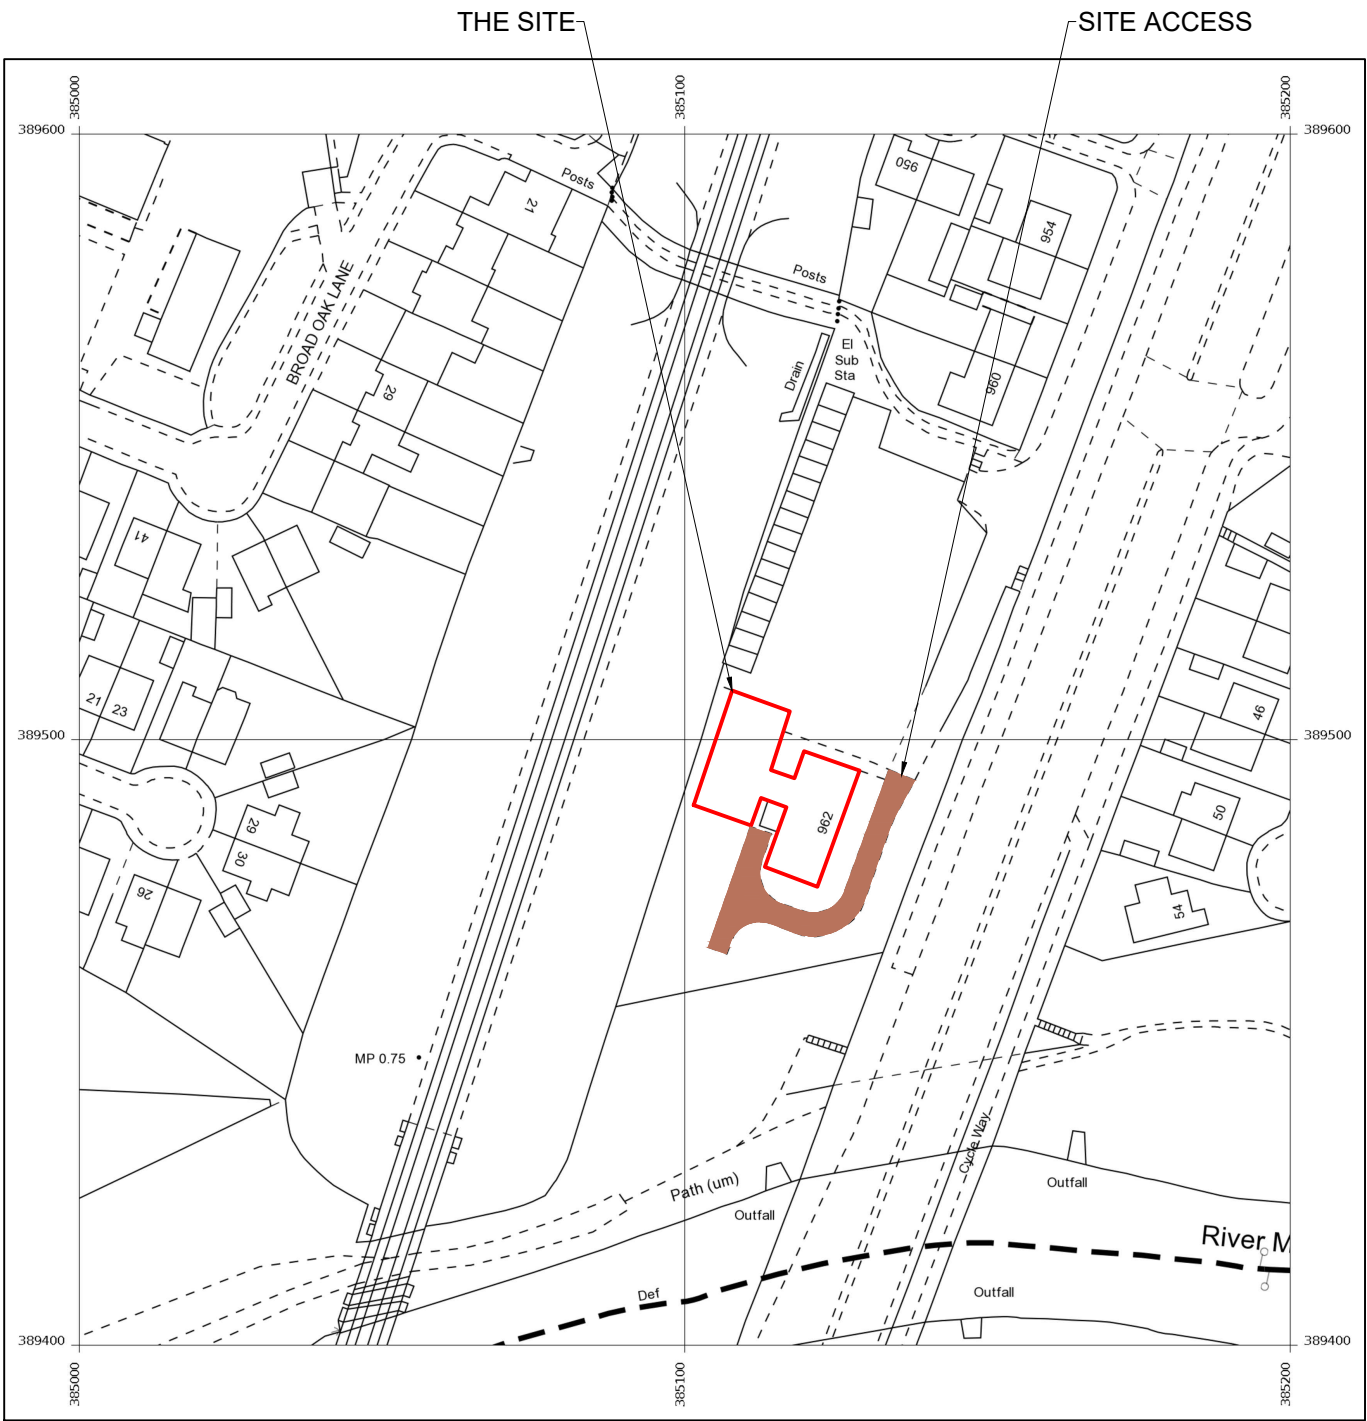

LOCATION PLAN
SCALE 1:1250



©2020 Cellnex
All rights reserved. No part of this publication may be reproduced, stored in a retrieval system or transmitted in any form or by any means (Electronic, Mechanical, Photocopying, Recording or otherwise), without the prior written consent of the Company.

NOTES
BASED UPON ORDNANCE SURVEY DIGITAL DATA WITH THE PERMISSION OF THE CONTROLLER OF HER MAJESTY'S STATIONARY OFFICE, © CROWN COPYRIGHT. LICENCE NO. 100038864

O.S. LANDRANGER MAP
No. 109

PROJ No			
PROJ No			
PROJ No			
PROJ No			
PROJ No	238878		
.A	LOCATION PLAN		TCS
ISS	REVISION	DATE	DRN APP

cellnex
driving telecom connectivity
CELLNEX UK
R+, 4TH FLOOR, 2 BLA GRAVE STREET, READING, RG1 1AZ
Tel. 020 4526 8553

SITE No 302774
EAST DIDS BURY KINGSWAY
WILLOW COURT
962 KINGSWAY, EAST DIDS BURY
MANCHESTER
GREATER MANCHESTER
M20 5WR

NGR SJ 85105 89480
OS GRID 385105 389480

TITLE
LOCATION PLAN

SCALE	SEE DRAWING
DRAWN	TCS 08/04/22
APPROVED	

DRG No. 302774-00-004-ML001
Sheet 1 of 1
Rev .A