




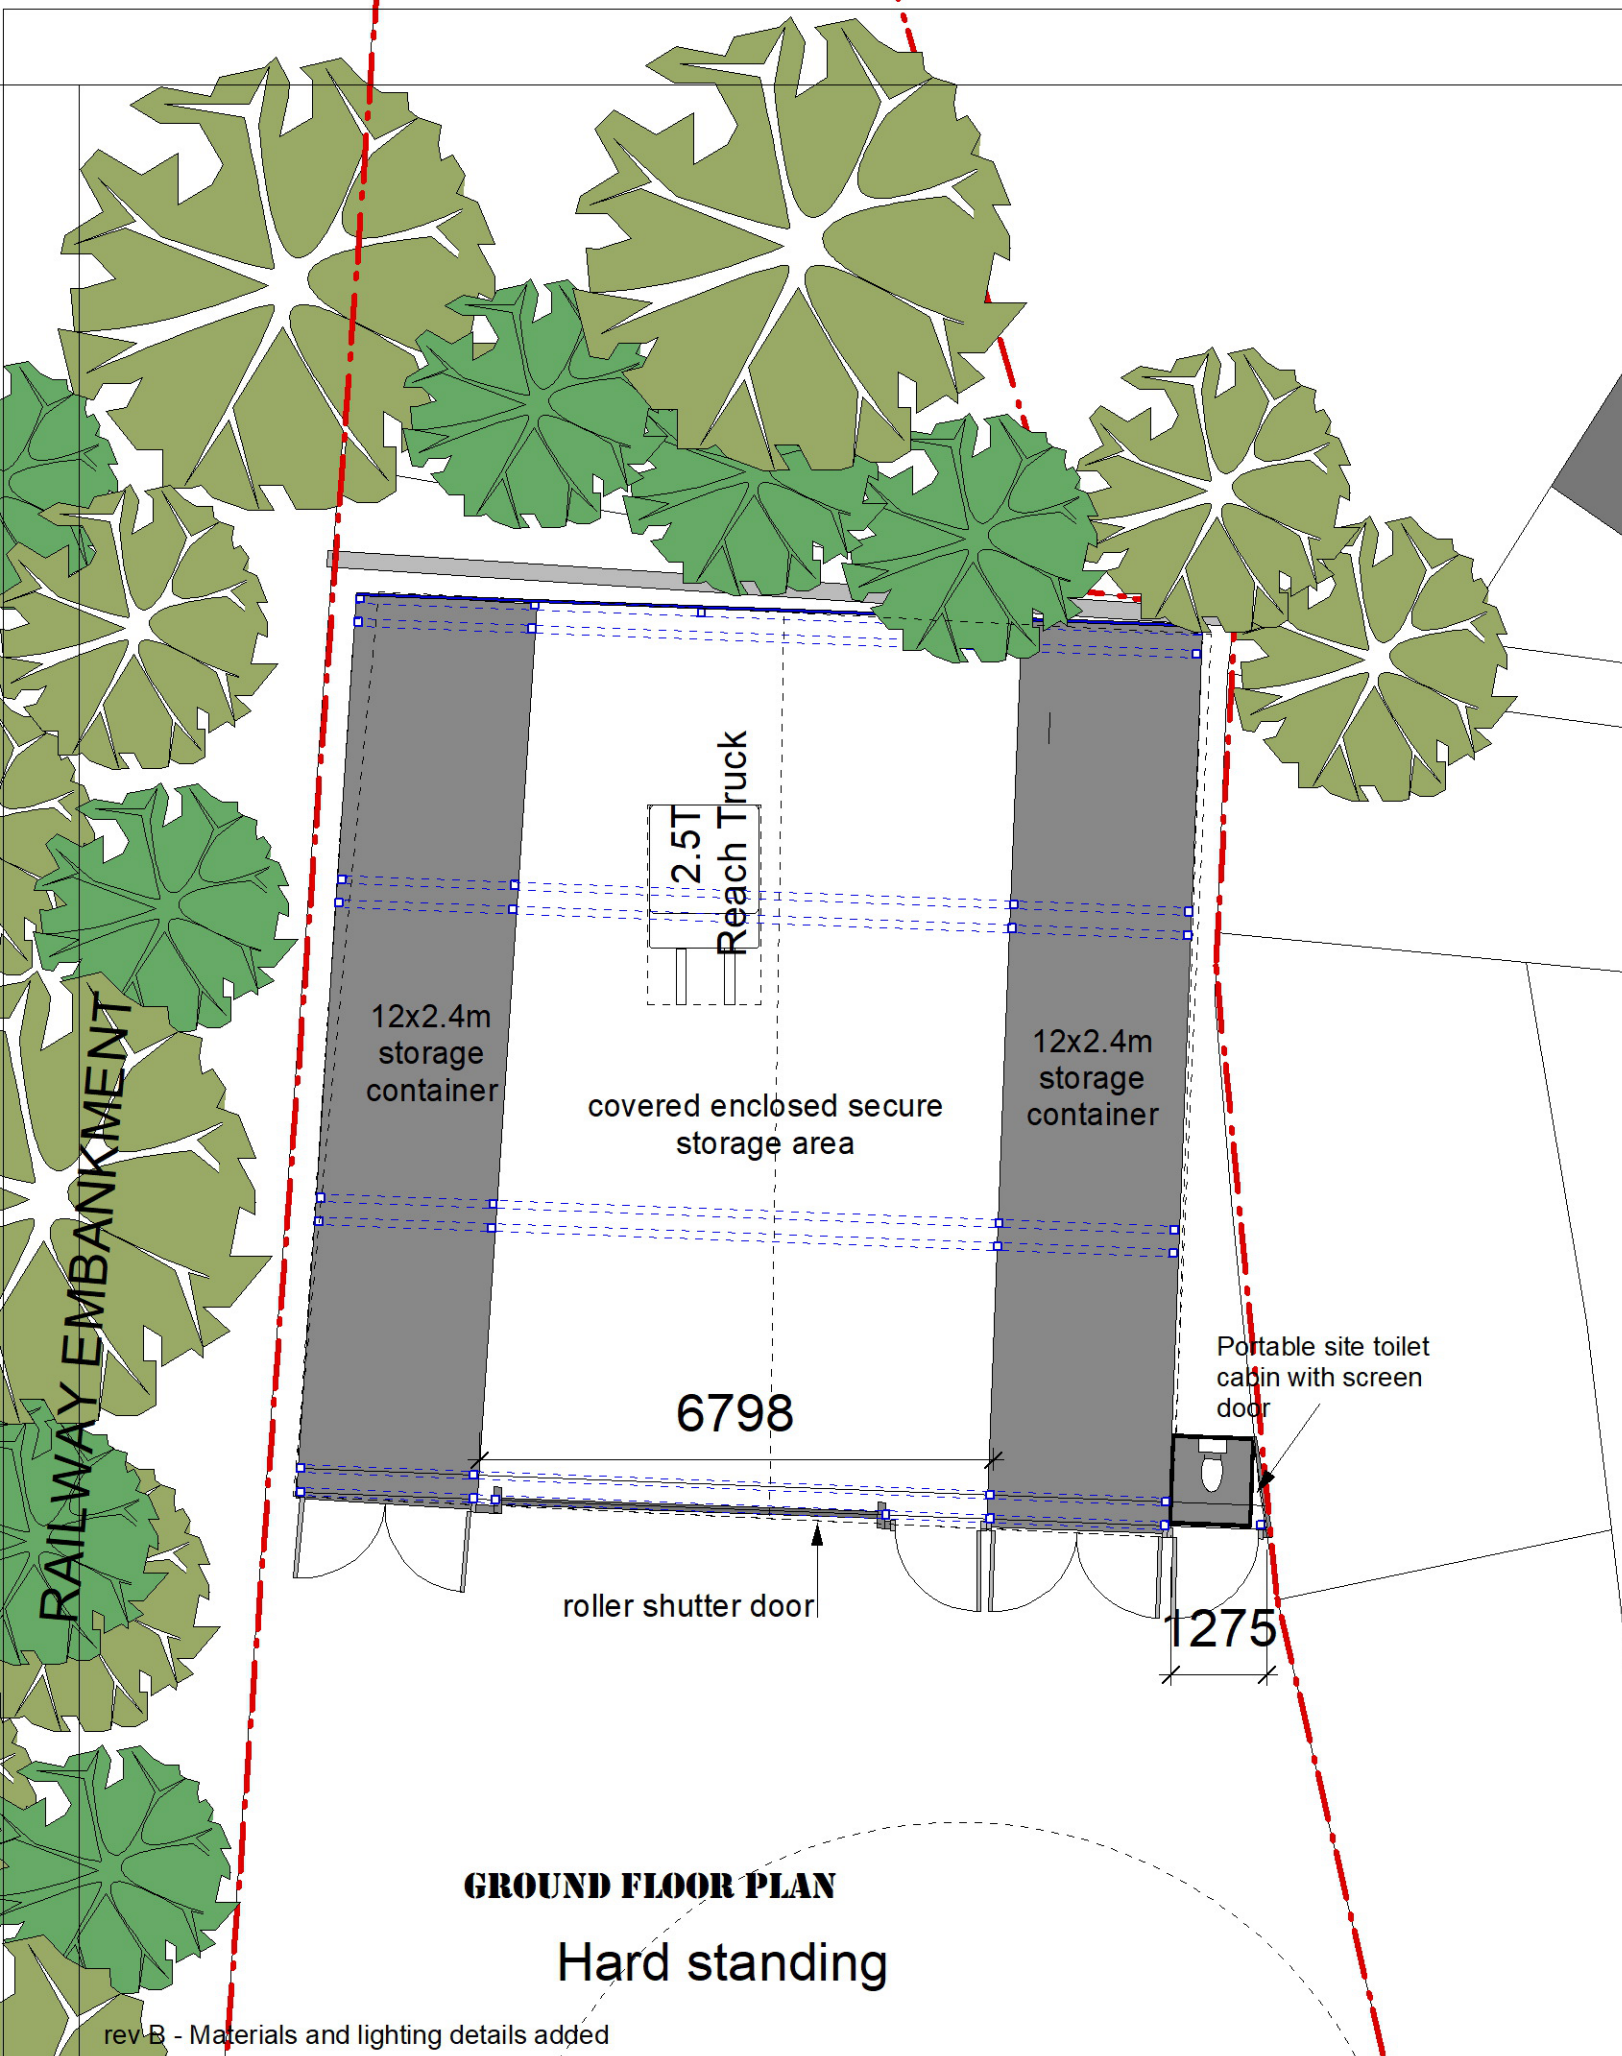

GROUND FLOOR PLAN
Hard standing


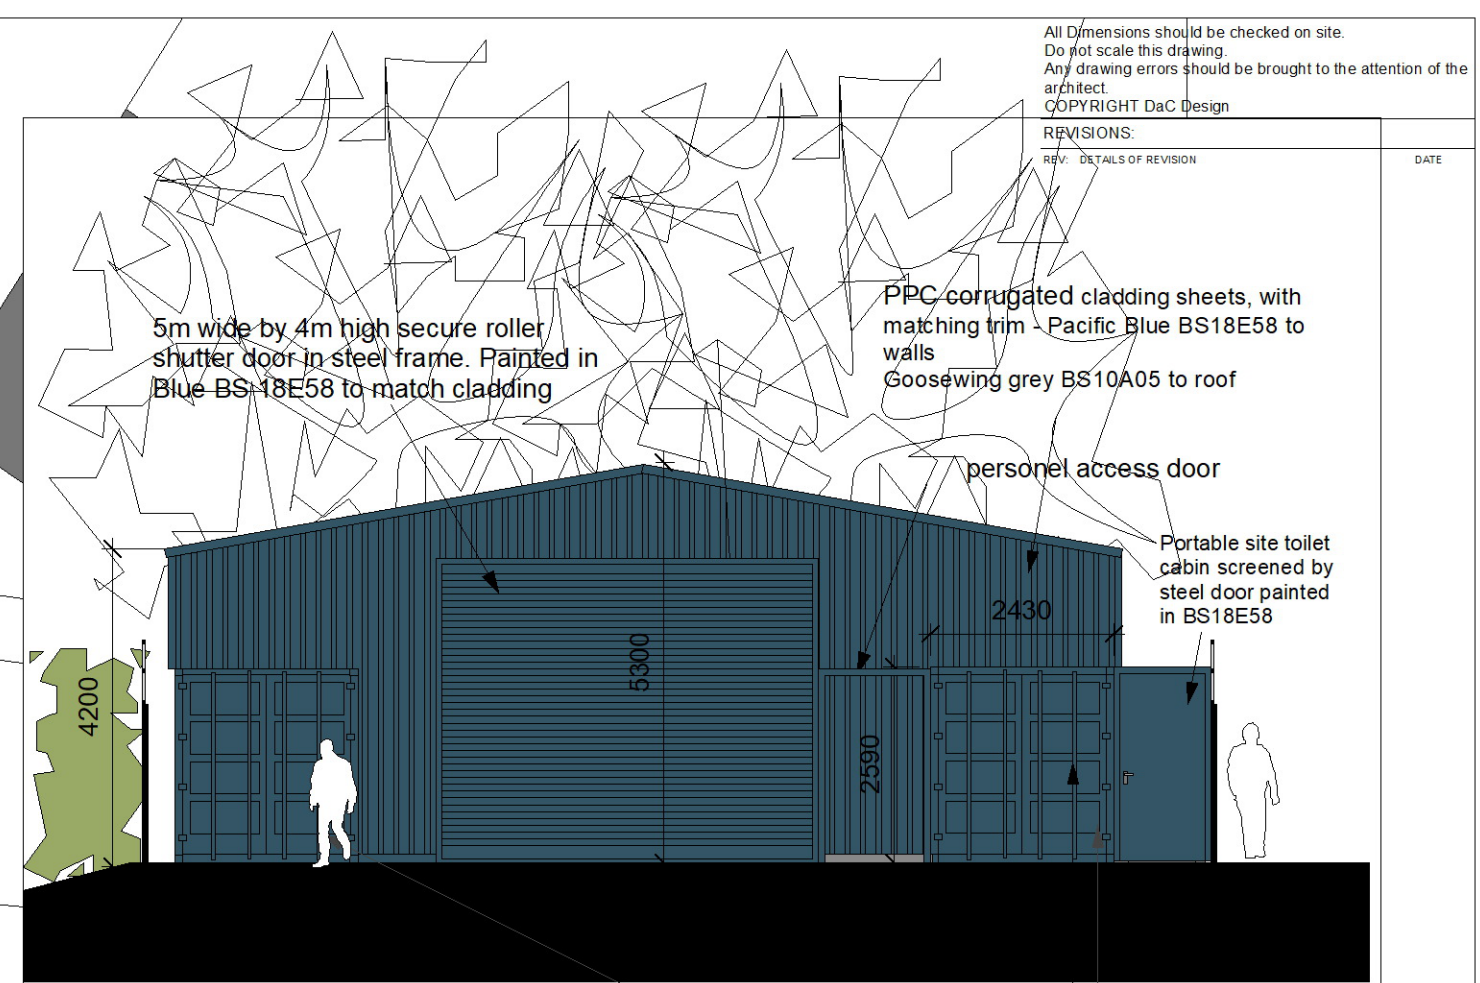


ELEVATION TO YARD

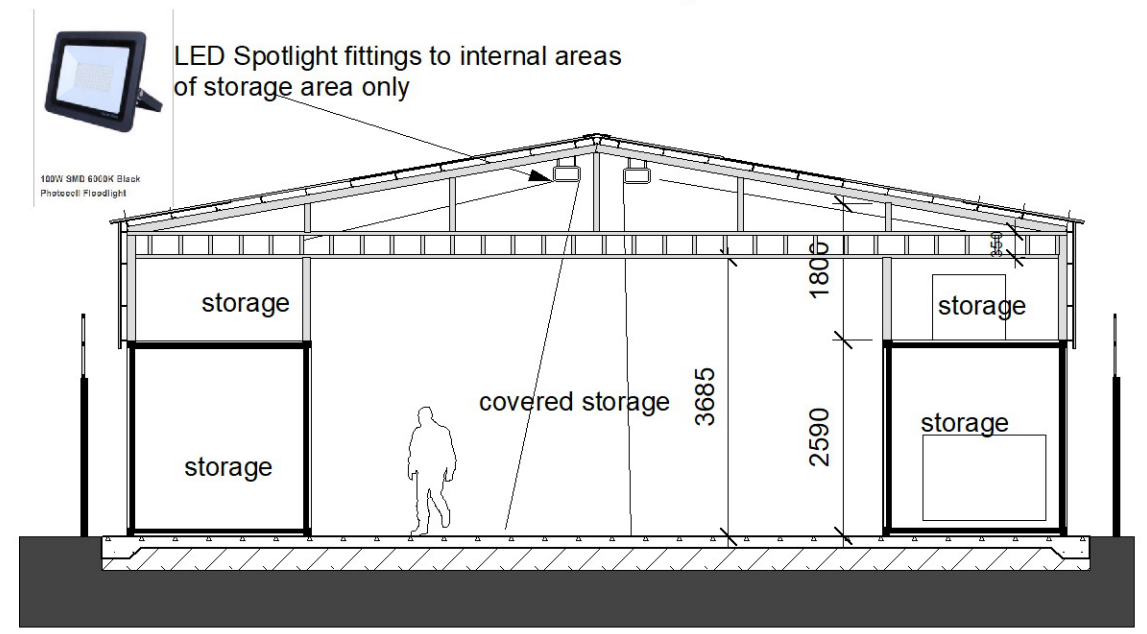

CROSS SECTION

N.B Steel framing and sizes are indicative for planning only
Structure to be designed by installation contractor

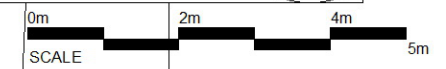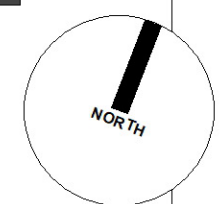

D@C DESIGN
ARCHITECTURE & PLANNING
0776 452 3545 0161 425 3934

rev-B - Materials and lighting details added

P03B

DRAWING: **PROPOSED FLOOR PLAN, SECTION and MAIN ELEVATION**
JOB TITLE: **ERECTION of TEMPORARY STORAGE HOUSING - Land next to 29 Cambert lane, Gorton Manchester M18 8HA**

CLIENT: **Mr F T RASHID**
SCALE: **1:100 @ A3**
DATE: **Jan 2021**

All Dimensions should be checked on site.
Do not scale this drawing.
Any drawing errors should be brought to the attention of the architect.
COPYRIGHT DaC Design
REVISIONS:
REV: DETAILS OF REVISION
DATE